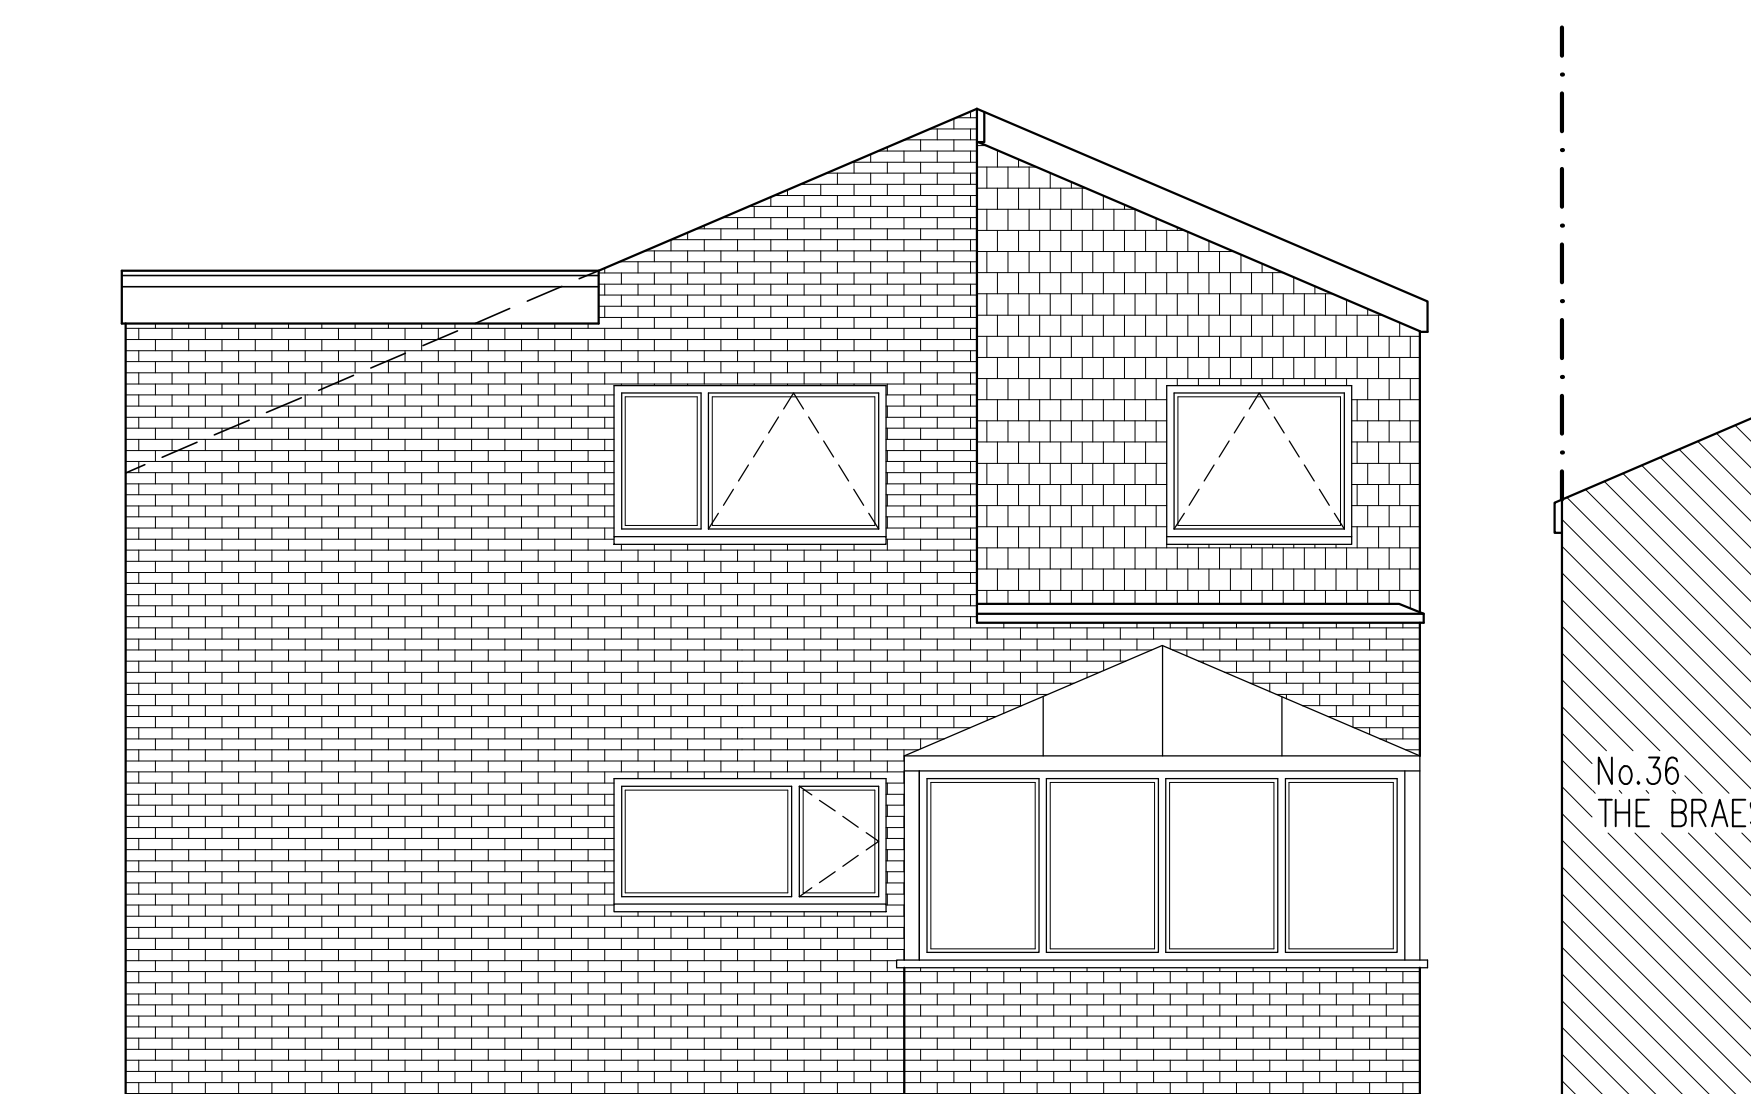
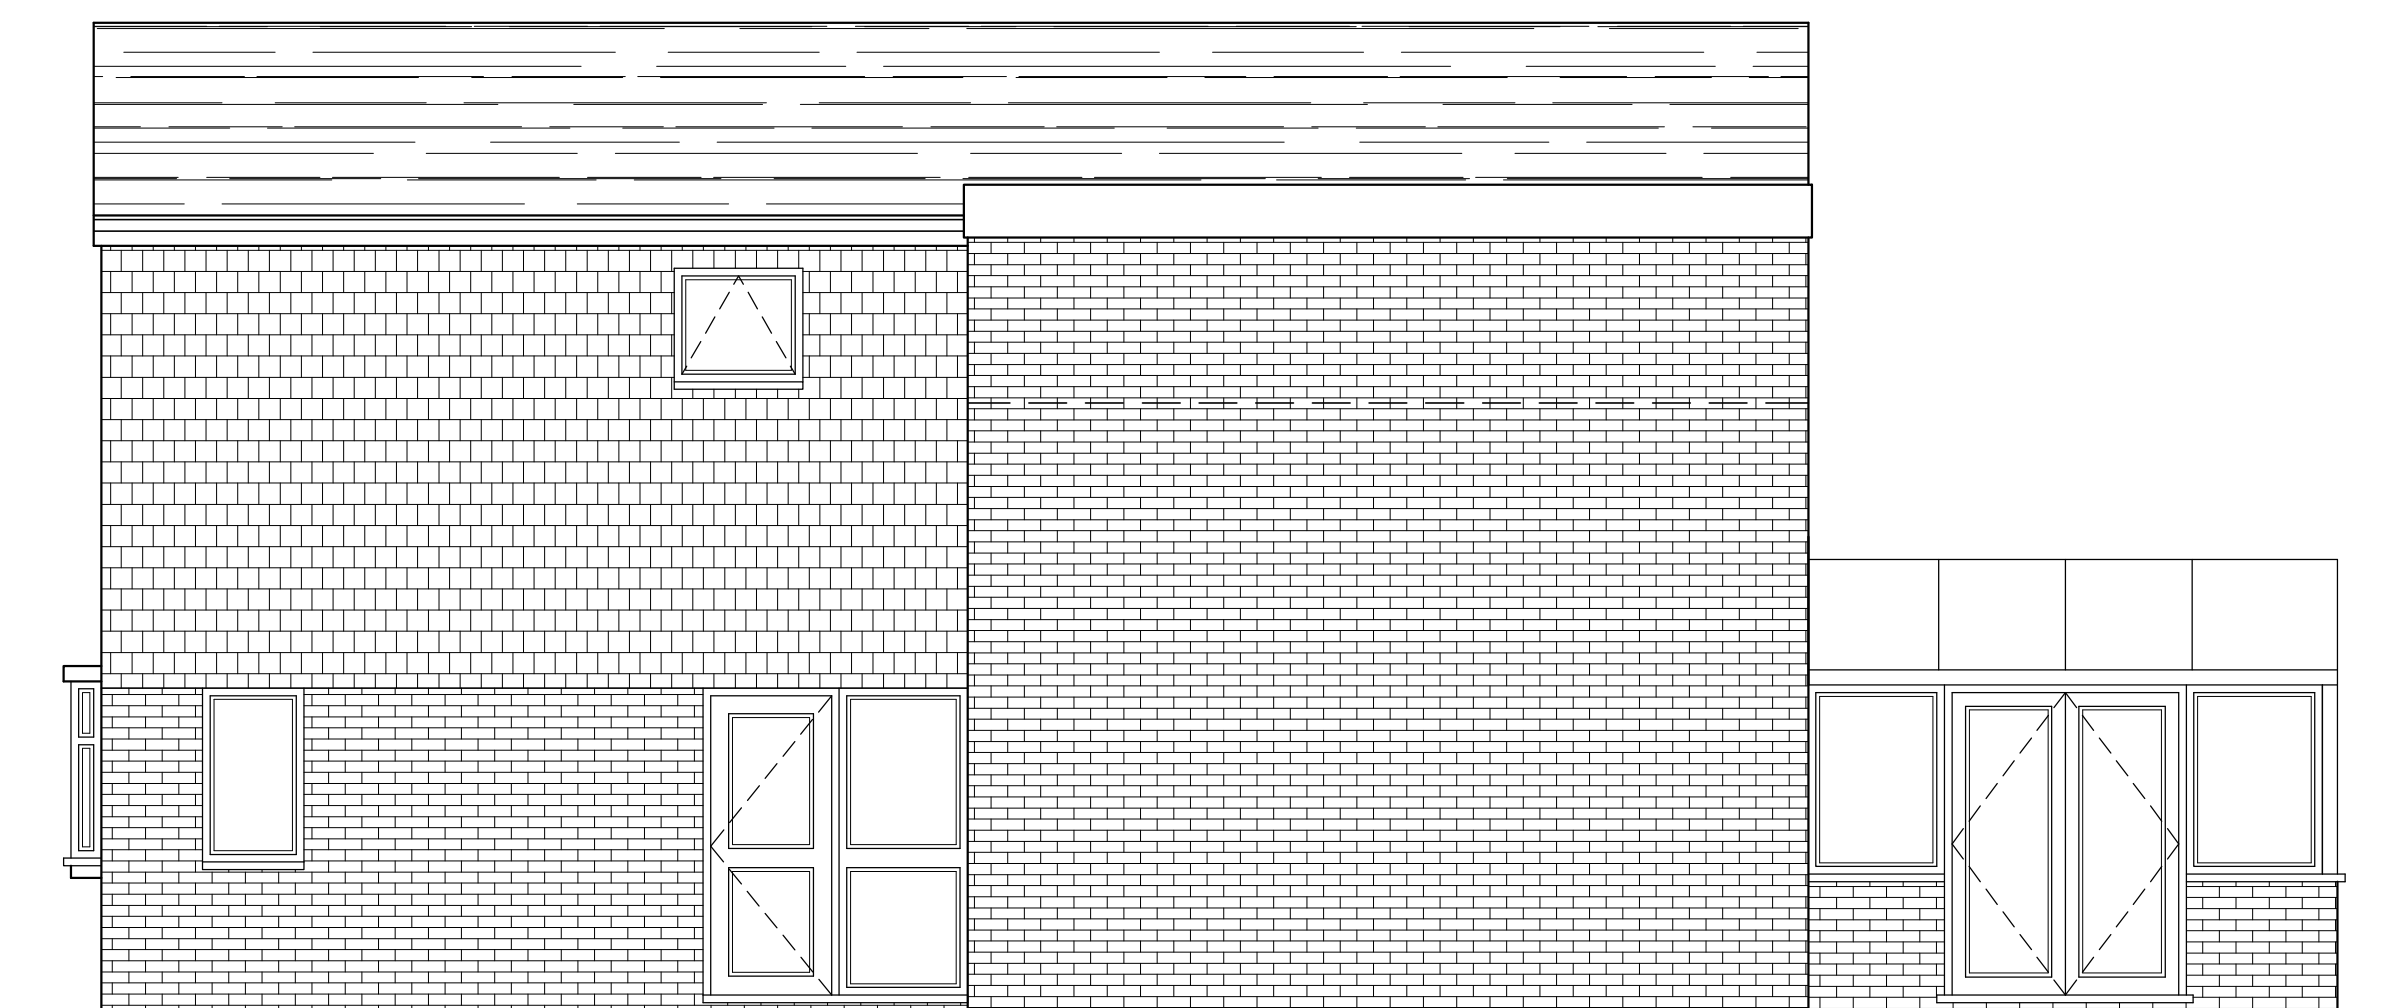
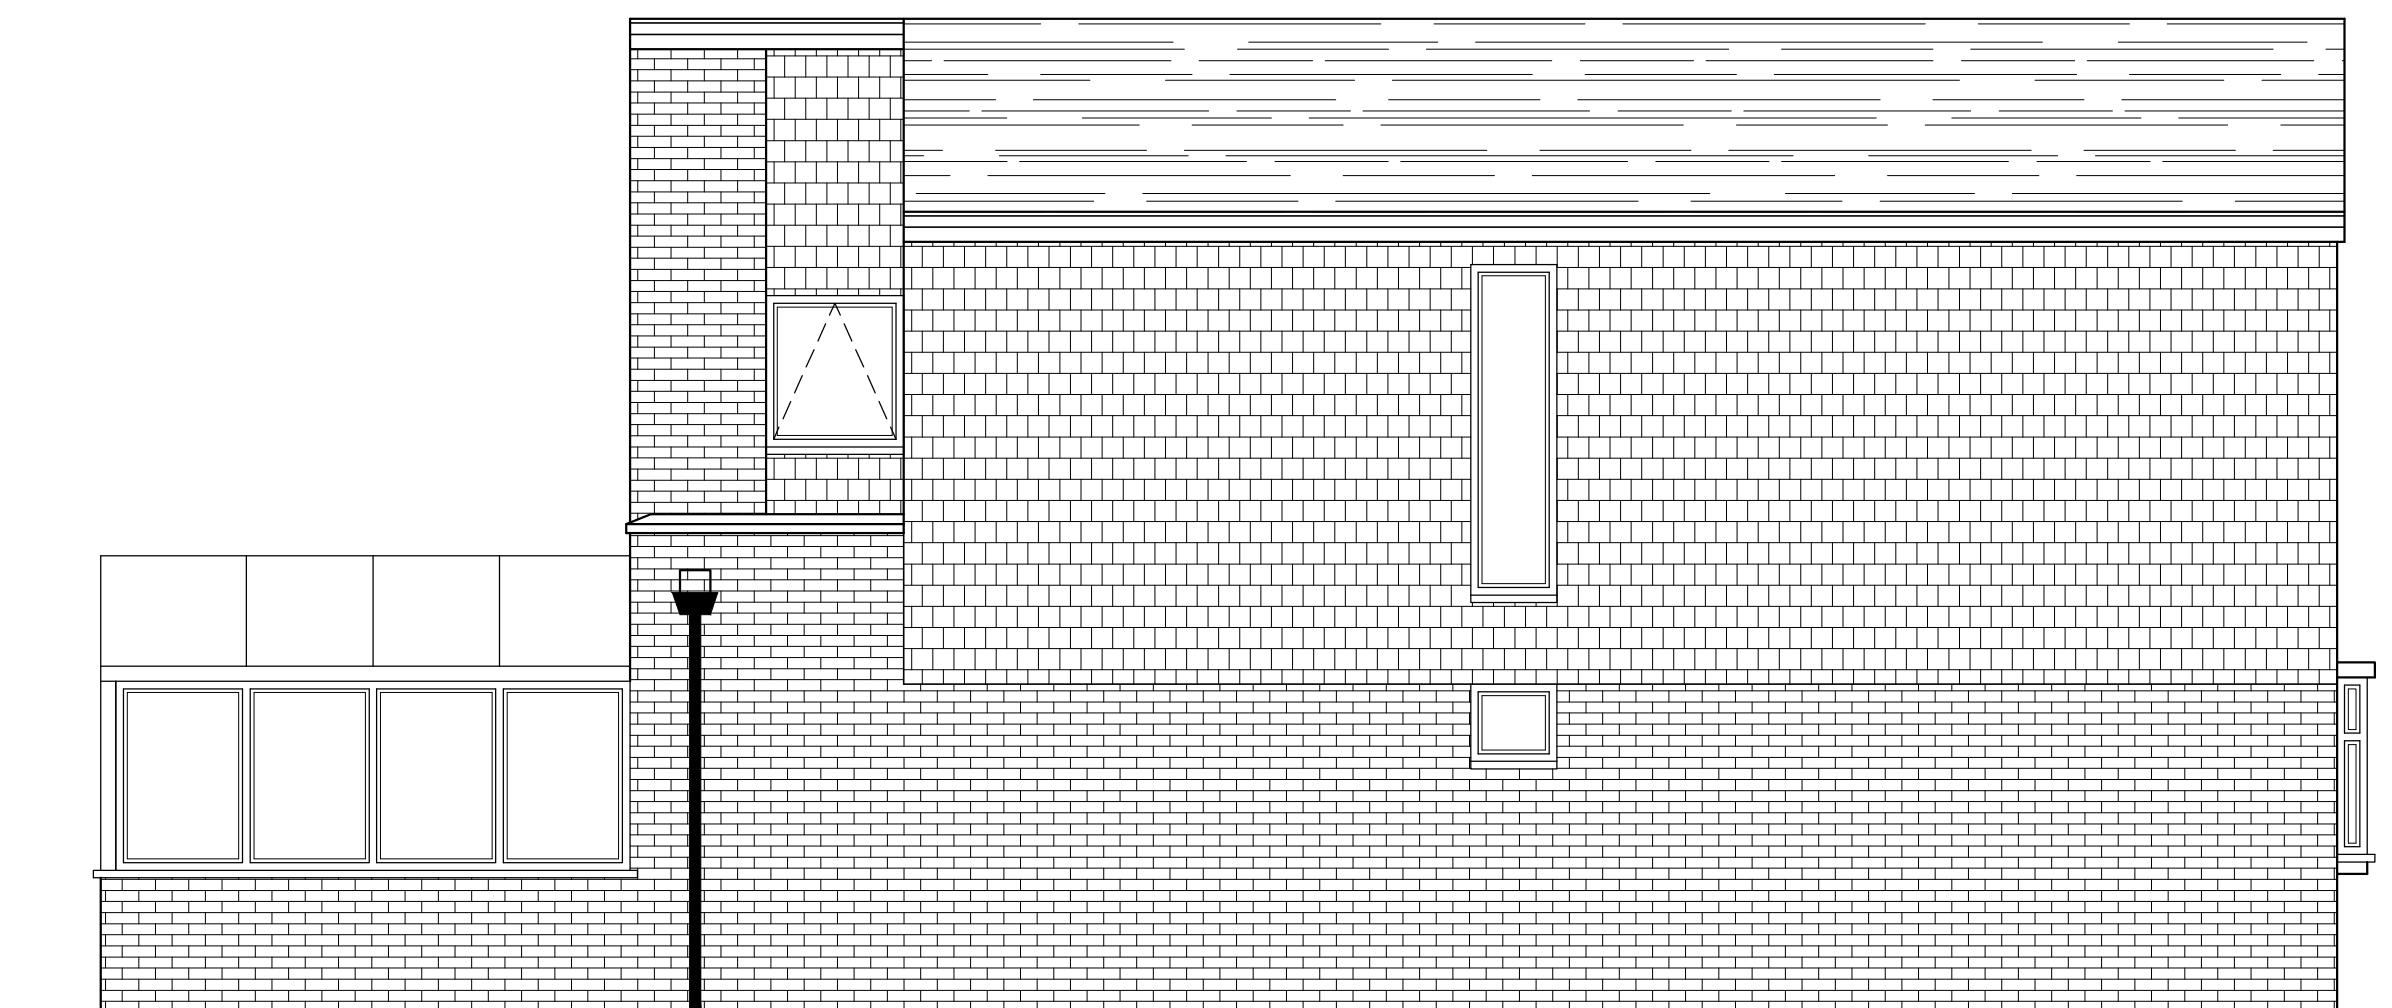


Rev	Date	By	Chkd	Revisions
-----	------	----	------	-----------

Client

MR STUART BURLES

Job Title

RAISING OF EXISTING SIDE ROOF TO

CREATE ENSUITE & WALK IN WARDROBE

AT 34 THE BRAES
HIGHAM

KENT ME3 7NA

ARCHITECTURALARCHITECTURAL
CONSULTANTS

CONSULTANTS



Chemical structure of N-methyl-2-pyrrolidone (NMP), showing a five-membered ring with a nitrogen atom (N) and a methyl group (CH₃).

ANDERSON




	T
--	---

H

ANDERSON NORTH LIMITED

Glen Lodge
Priory Close, East Farleigh

Kent ME15 0EY
Tel: 01732 522 455

Mob: 07957 627 440

Scale	Date
-------	------

AS SHOWN @ A1	22/01/24
---------------	----------

Drawing Title

PROPOSED ELEVATIONS

PROPOSED ELEVATIONS

Drawing No.	Rev.
-------------	------

34-THE-BRAES-FF-04 A[illegible]
