



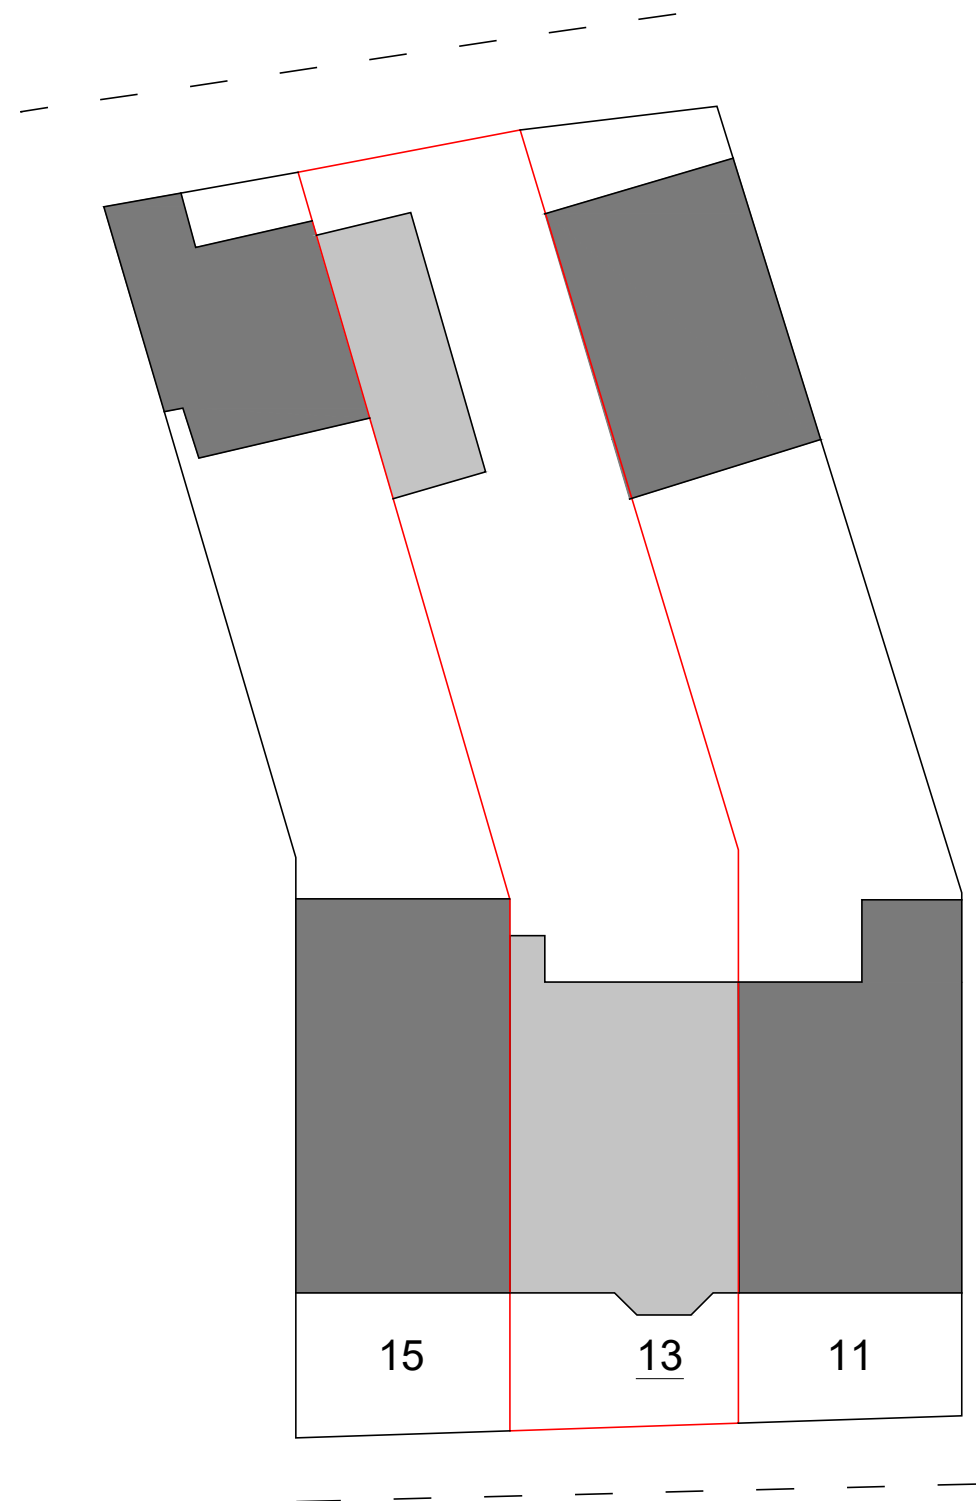

DET L I N G R O A D

PRE-EXISTING BLOCK PLAN

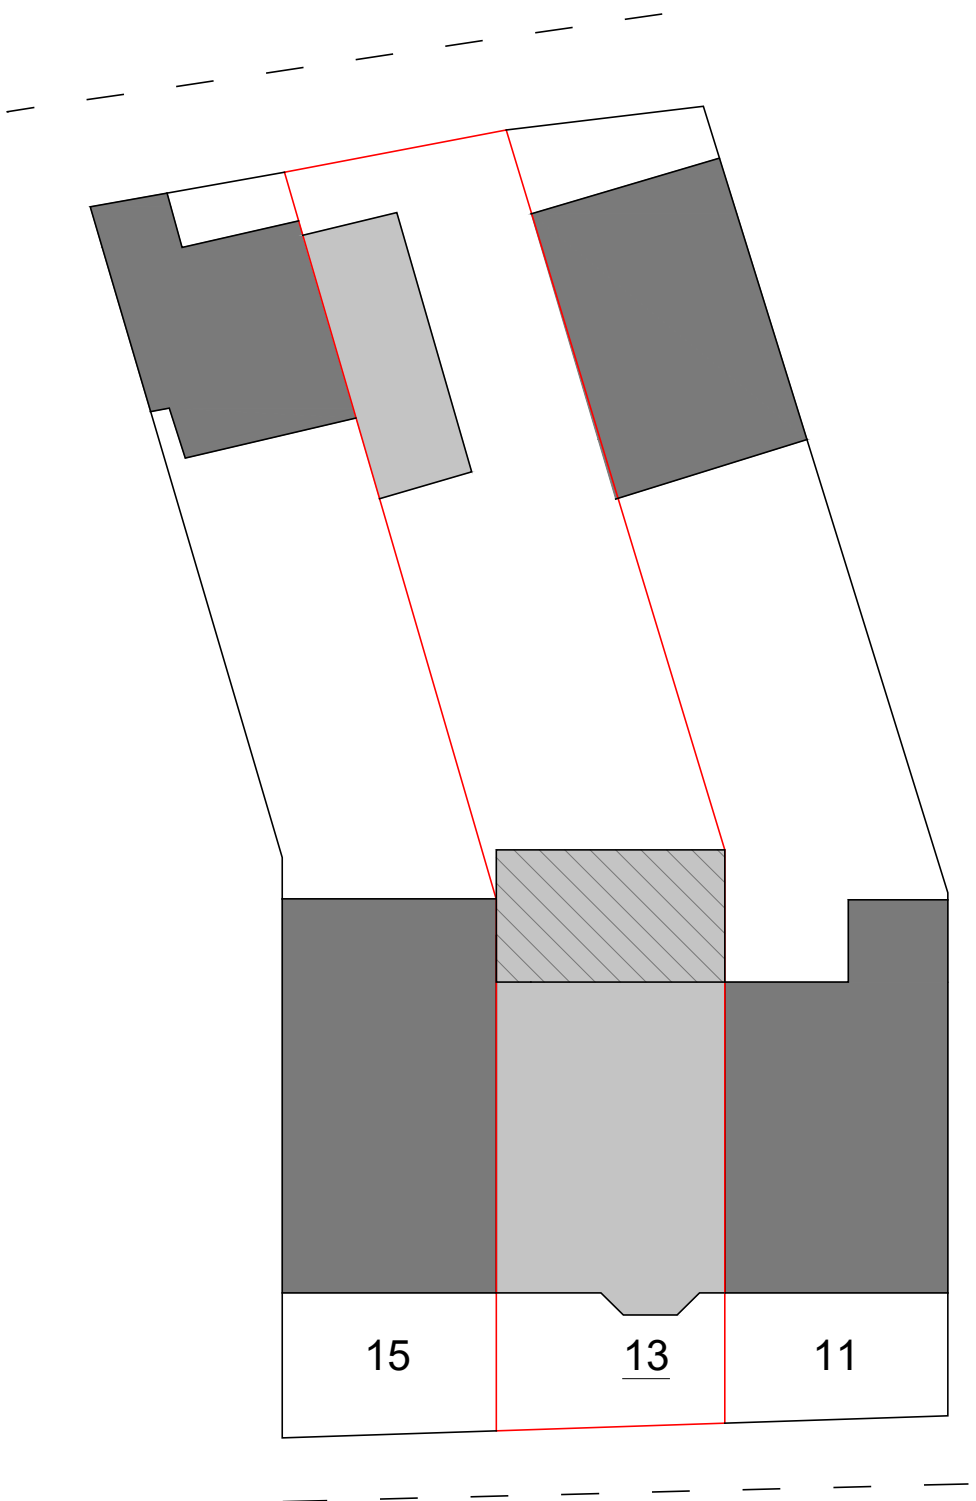


DET L I N G R O A D

EXISTING BLOCK PLAN

NOTE:
All beam dimensions are to be confirmed on site and followed accordingly. Please carefully review the structural calculations for full details and requirements prior to construction.

COPYRIGHT: The contents of this drawing may not be reproduced in whole or in part without express written consent of Redmatton Designs

Drawings to be read in conjunction with relevant drawing and specs. Drawings can only be scaled for planning purposes. Drawings not to be scaled, figured dimensions only for construction and anyother purpose. Any discrepancies are to be pointed to the Agent/Engineer/Contractor. The agent is not liable for any faults not raised. Drawings not to be scaled for land transfer purposes.

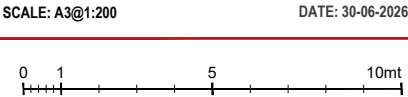

SITE:
13 Detling Road
Gravesend
DA11 8DH

DRAWING TITLE:
PRE-EXISTING & EXISTING
BLOCK PLAN

PROJECT NO:
RD.26042

DRAWING NO:
A101

REVISION



REDMATTON
DESIGNS
ARCHITECTURE | STRUCTURE | INTERIORS
website: www.redmattondesigns.com
email: info@redmattondesigns.com
phone: 07741888742