
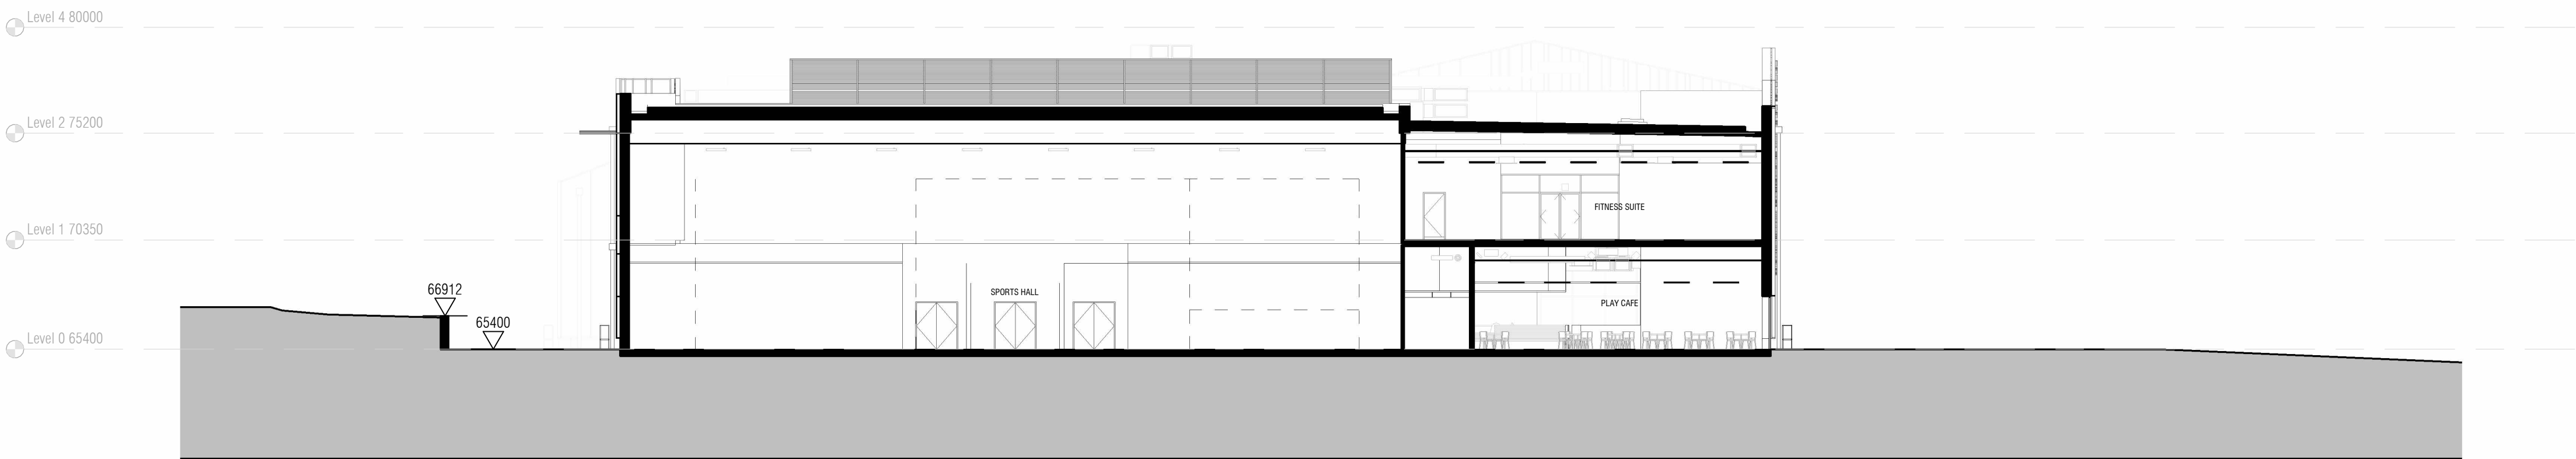


1 Section A
1 : 200

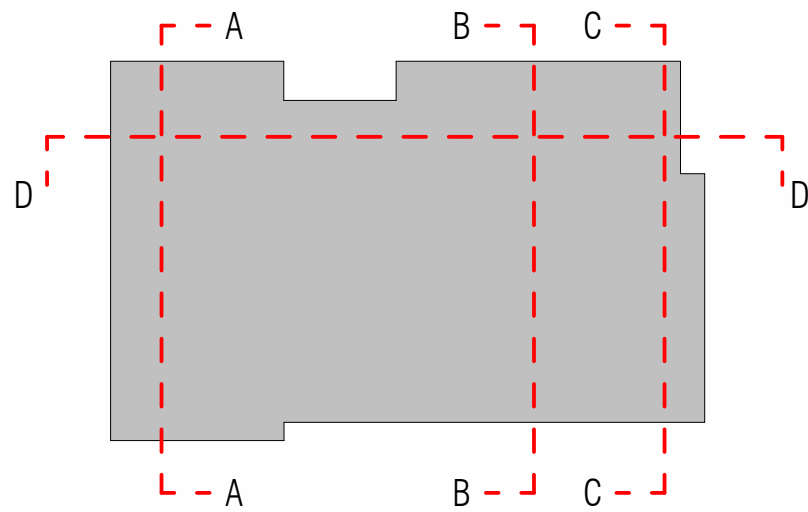

2 Section B
1 : 200

NOTE

Revision	Date	Description	By/Ch
P01	09/12/2025	Planning submission	S&P

STATUS
Gravesham Borough Council

SPACE PLACE

+44 800 909 8008 answers@space-place.com www.space-place.com

STATUS Stage 3

PROJECT
Gravesham Cascades Leisure Centre

DRAWING
GA Sections - A & B

SCALE As indicated SHEET SIZE DRAWN BY AS CHECKED BY JB DATE 25/11/22
PROJECT NO. DRAWING NO. REVISION
GCLC- ASP- B1- XX- D- A- 0830- P01

