



1 Section C
1:200

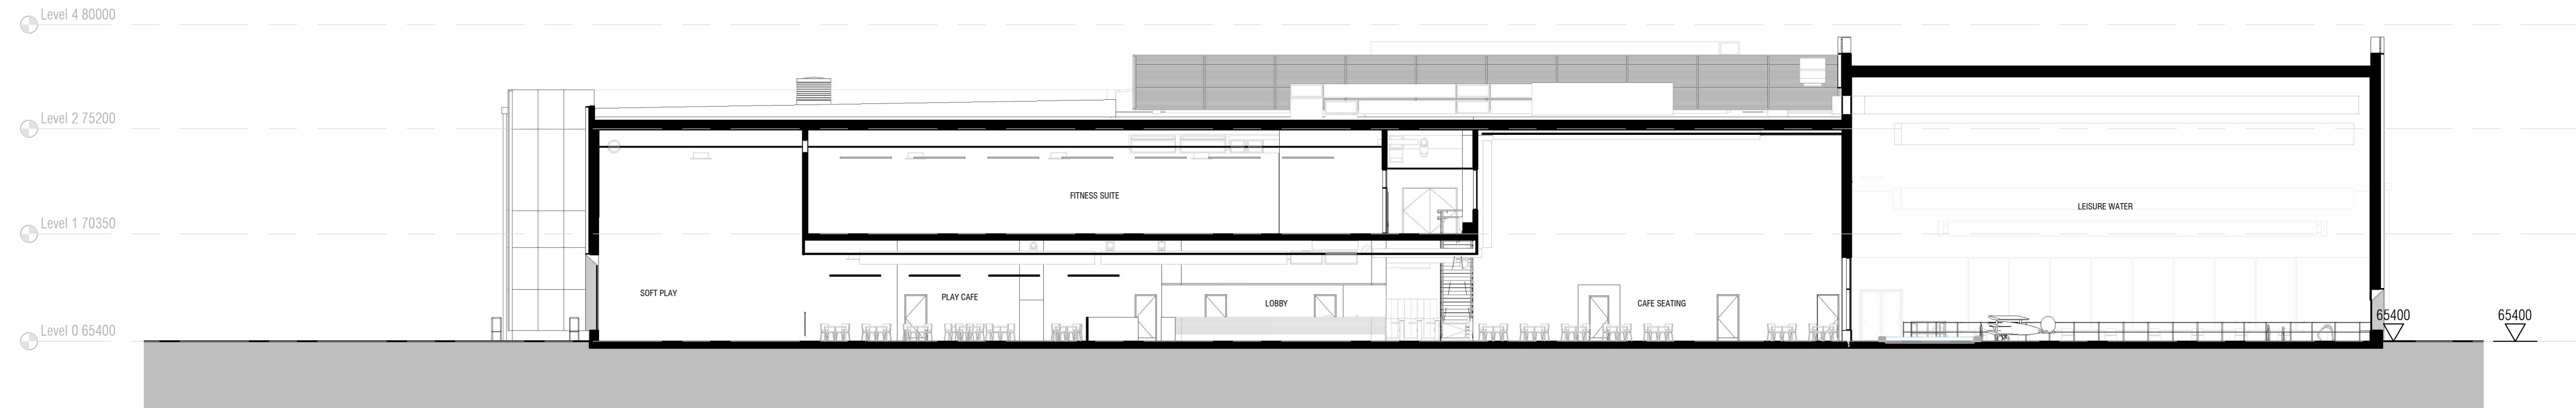

2 Section D
1:200

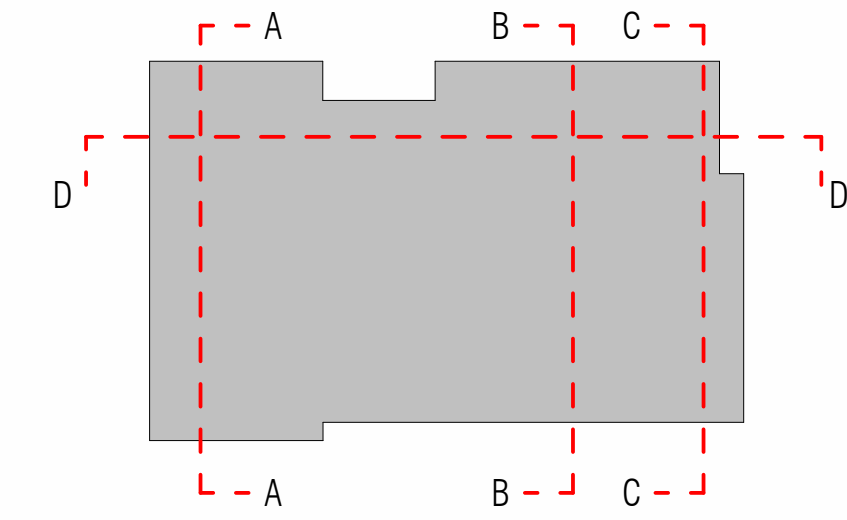

NOTE

Revision	Date	Description	By/Ch
P01	30/06/2023	Planning submission	AS
P02	09/12/2025	Planning submission	S&P

STATUS

Gravesham Borough Council

SPACE PLACE

+44 800 909 8008 answers@space-place.com www.space-place.com

STATUS Stage 3

PROJECT

Gravesham Cascades Leisure Centre

DRAWING
GA Sections - C & D

SCALE As indicated SHEET SIZE DRAWN BY Author CHECKED BY CheckDATE 25/11/22

PROJECT NO. DRAWING NO. REVISION

GCLC- ASP- B1- XX- D- A- 0831- P02

This drawing must not be reproduced in whole or part without written consent. All dimensions in millimetres. Written dimensions to be checked on site. Electronic issue to be confirmed by paper copy only. ©SPACE + PLACE. All Rights Reserved.

