


Scale (m) 1:50

Although PDF files provide accurate printouts of what is on screen, small discrepancies can occur which may affect the sizes of scale drawings; check the size against the scale below and contact D+GP if you require a paper original

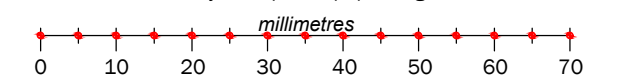

Figured dimensions are to be taken in preference to scaled dimensions, no work is to be put in hand until site dimensions have been checked and any discrepancies reported to the Architects.

The copyright of this drawing and design remains with The Duncan+Graham Partnership.

Revisions

Job title

Conversion
of
Giles Farm
Church Street
Higham

for

Giles Farm Limited

Drawing title

PROPOSED SCHEME
street elevations

the
duncan+graham
partnership



chartered
architects


8 Cecil Square Margate Kent CT9 1BD

tel
01843 223488


email
margate@duncan-graham.co.uk
web
www.duncan-graham.co.uk

Scale
1 : 50
Date
May 2024
Drawn
pg
Job no
19.035
Dwg no
38
Rev
/

Original drawing size: A0 ☐ A1 ☐ A2 ☒ A3 ☐ A4 ☐ Other ☐

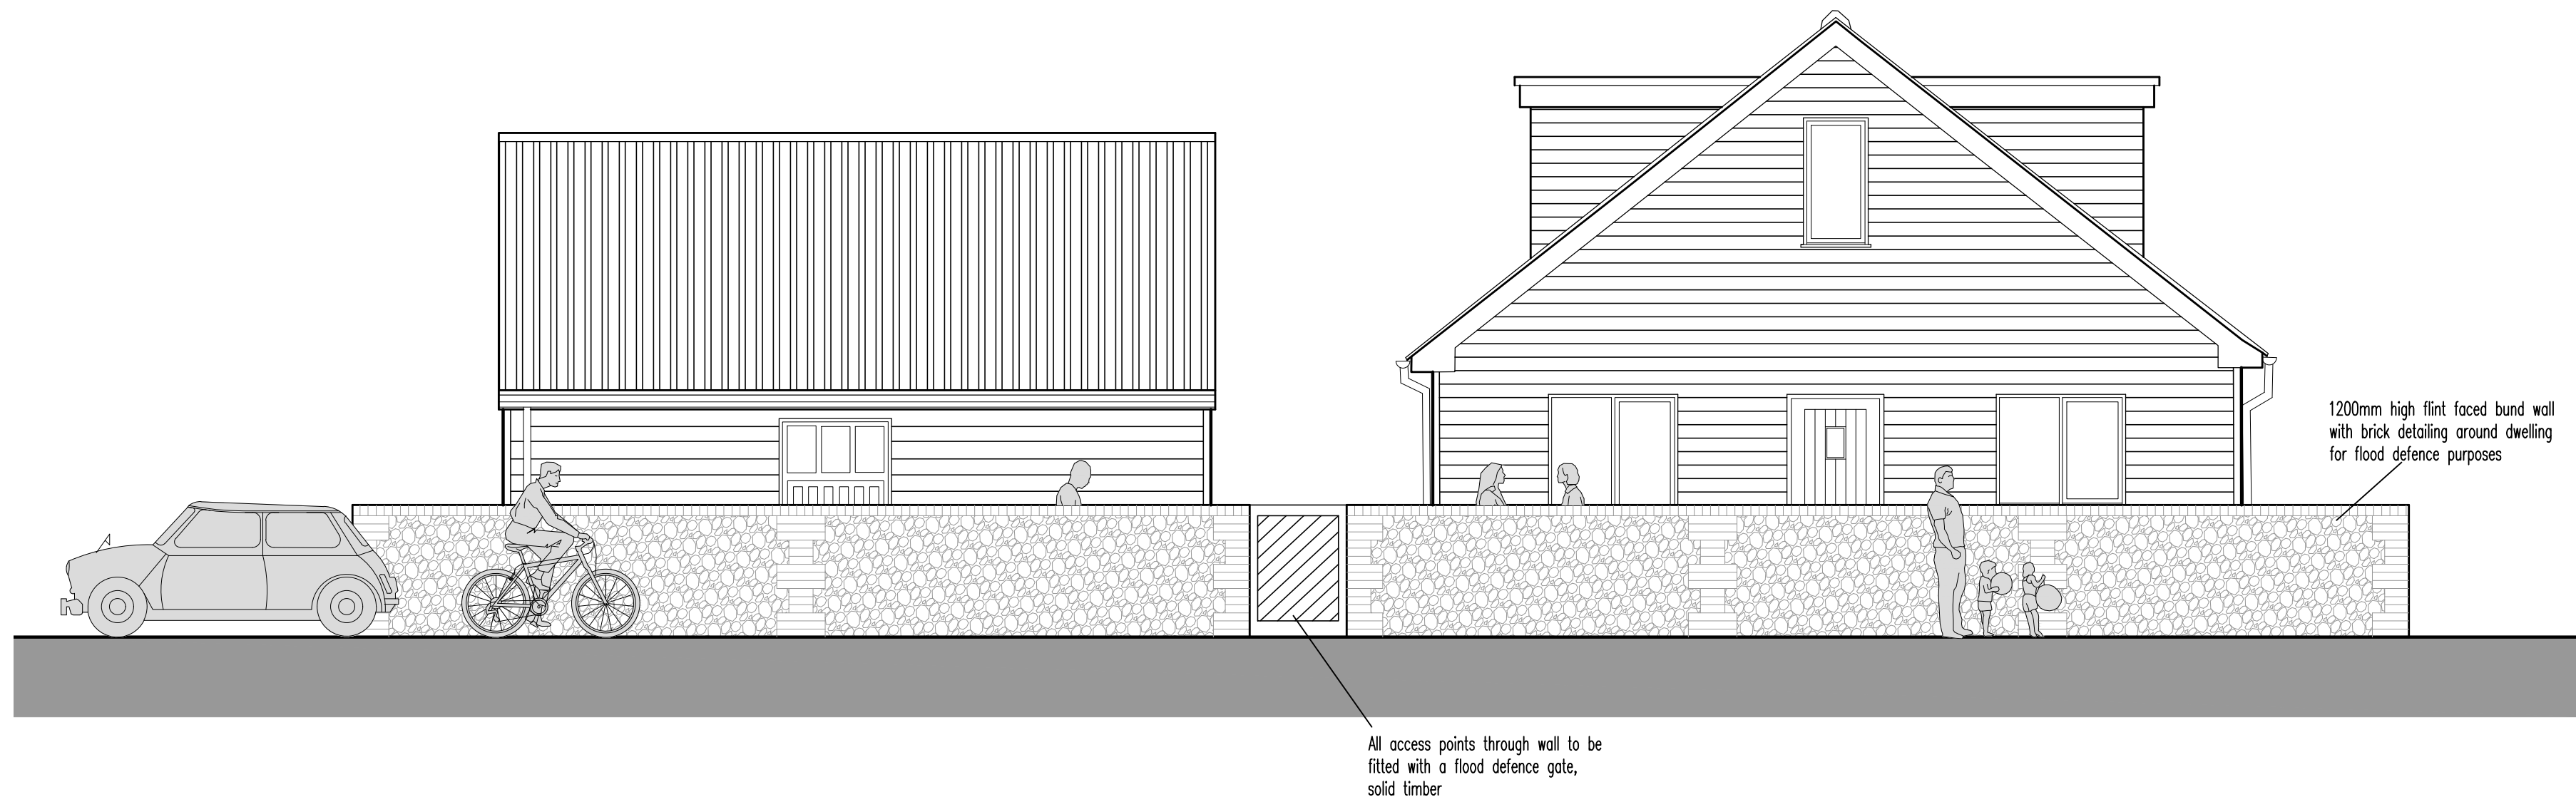

elevation A

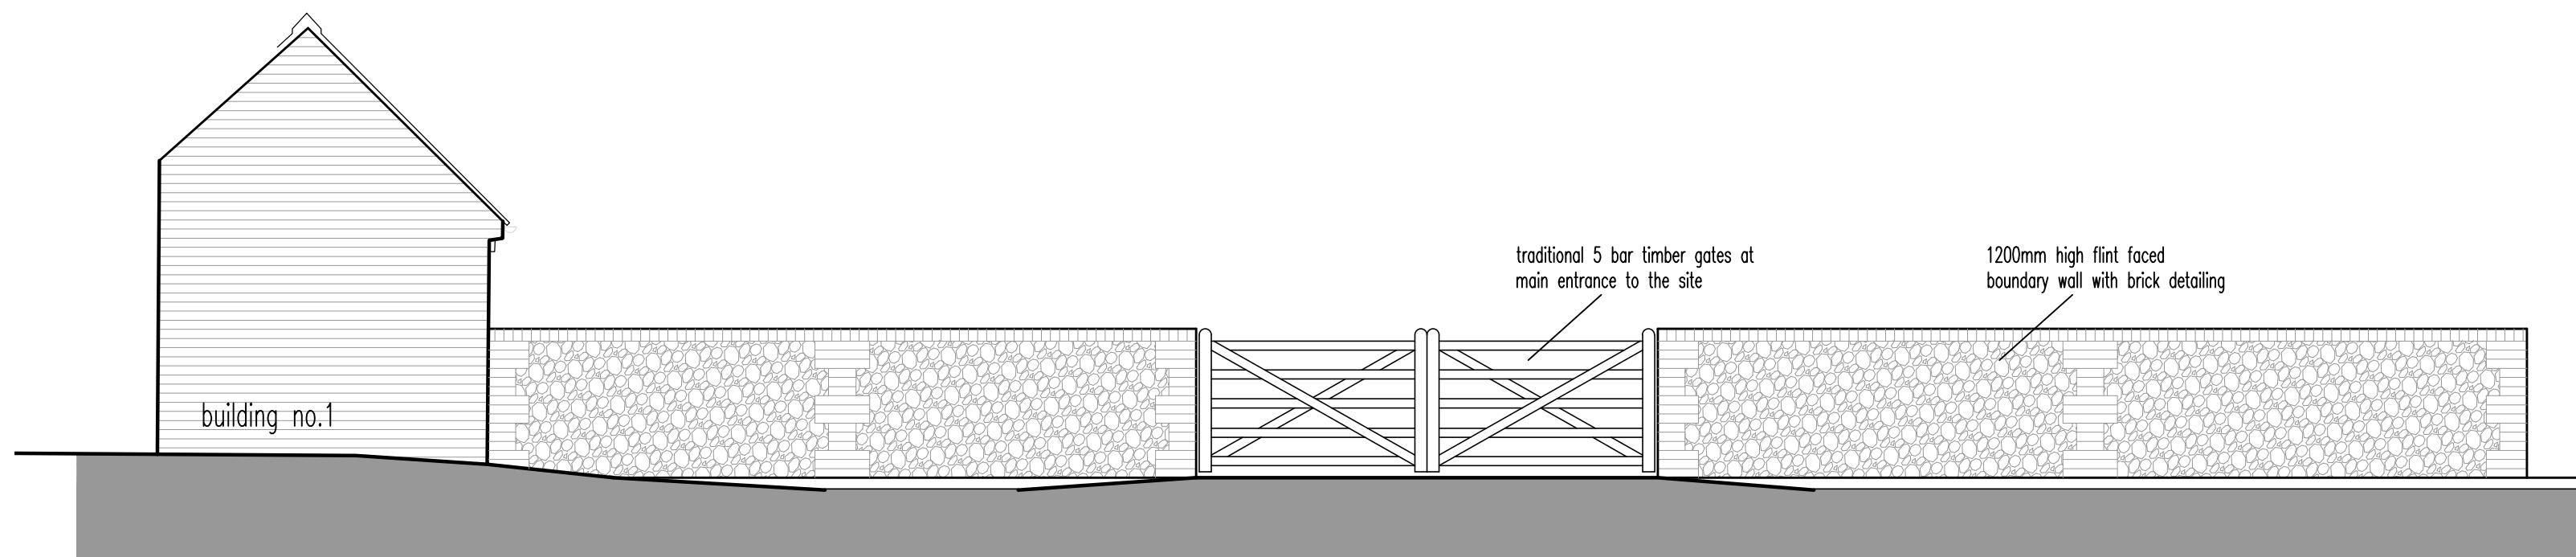

elevation B