


P1	ISSUED TO PLANNING	XX-04-23			
Rev		Date			

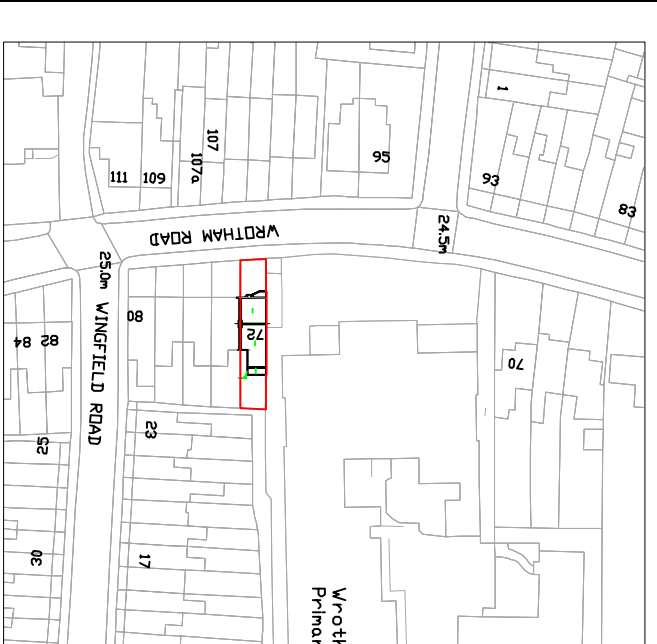

Job Title

72 Wrotham Road
Gravesend DA11 0QF

Drawing Title

Drawing Title

Existing Block Plan with Location Plan

Scale 1:200 @ A1	Date MAY`24		
Job No. 51-1000-989	Dwg No. S01	Rev P1	