


88 Lanes Avenue Gravesend DA11 7HS

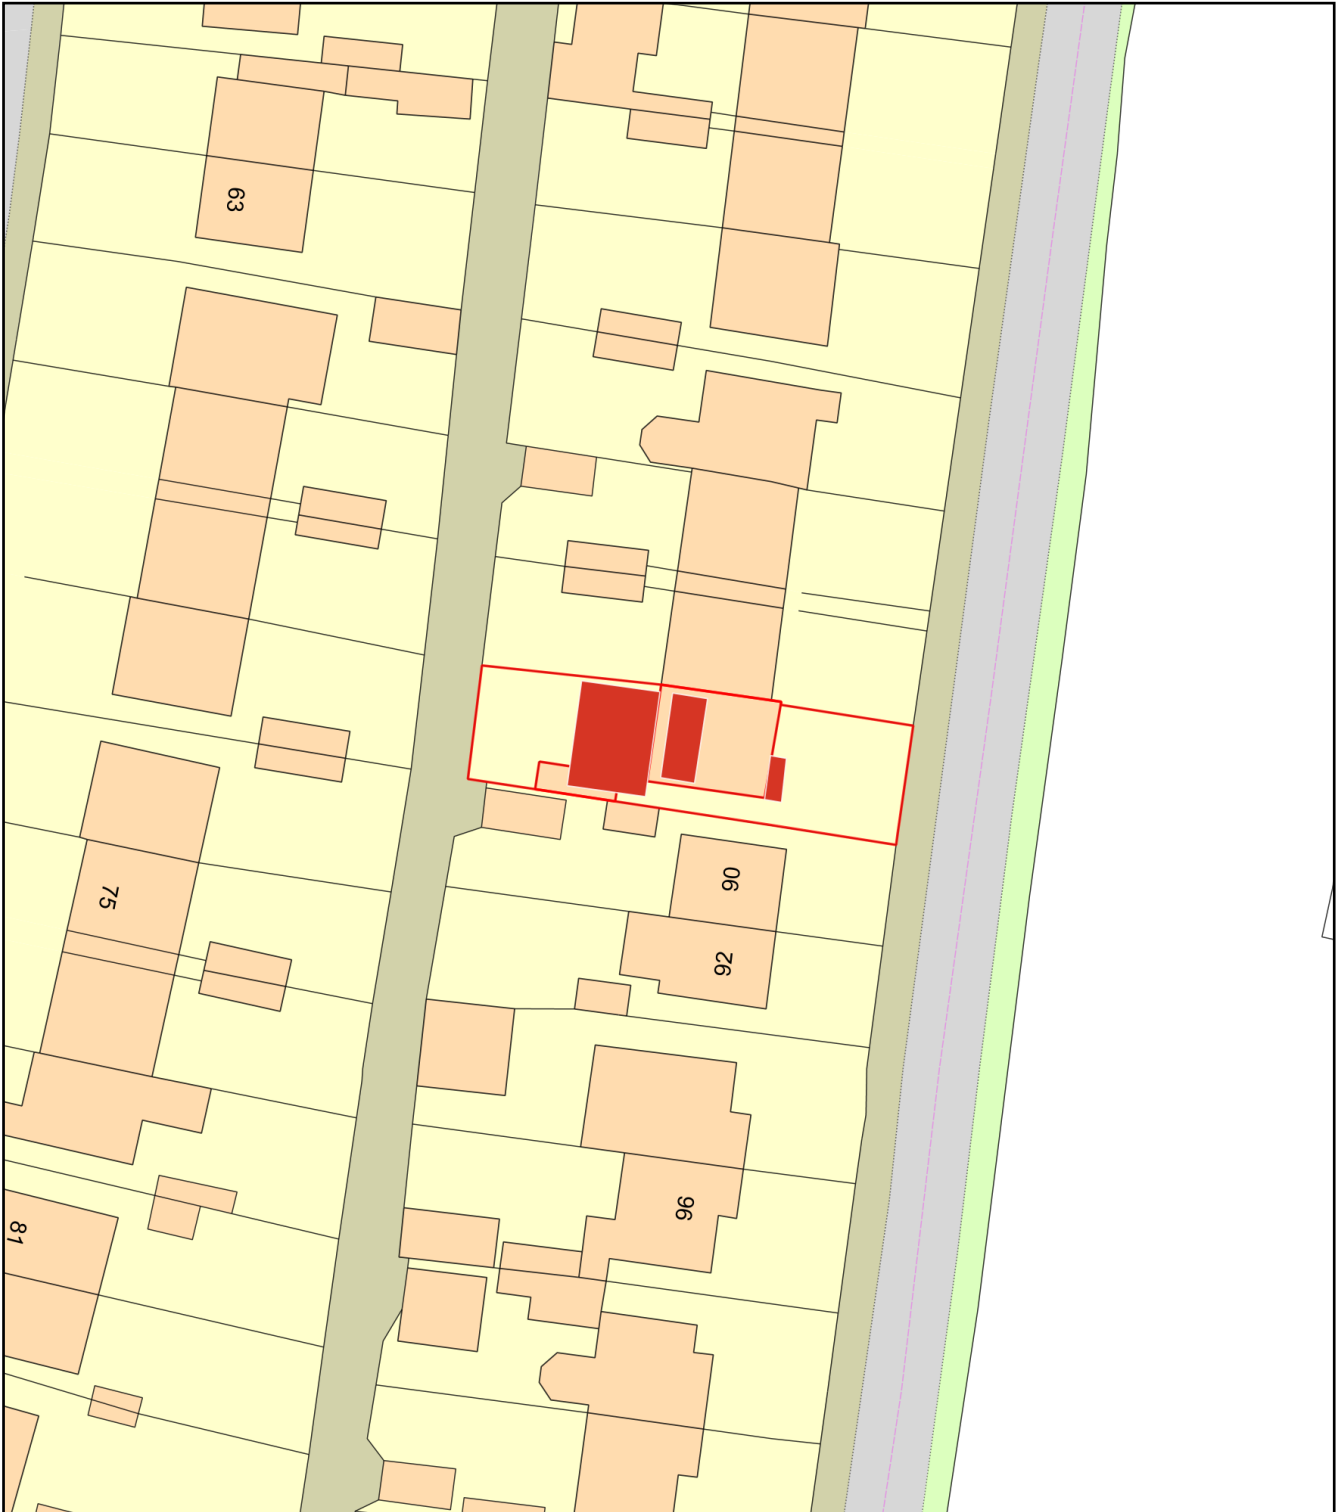

0 20
Metres



Plan Produced for: Bartłomiej Marszałek

Date Produced: 23 Feb 2024

Plan Reference Number: TQRQM24044100934989

Scale: 1:500 @ A4