

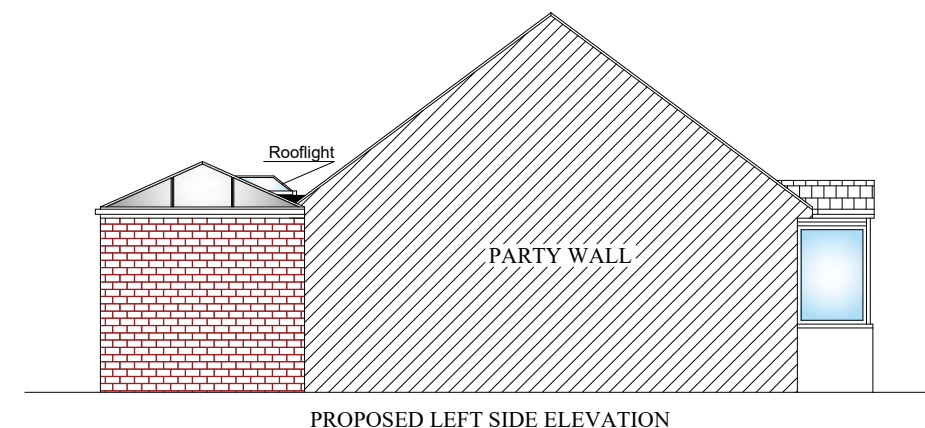
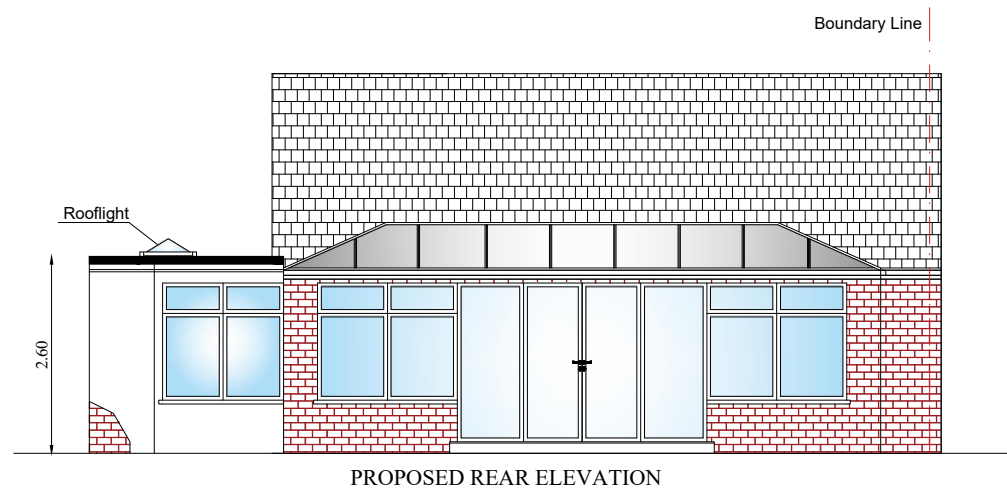
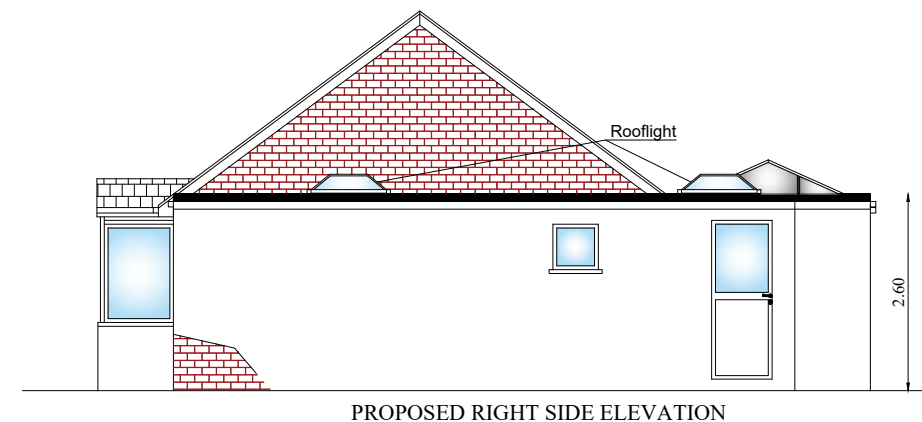


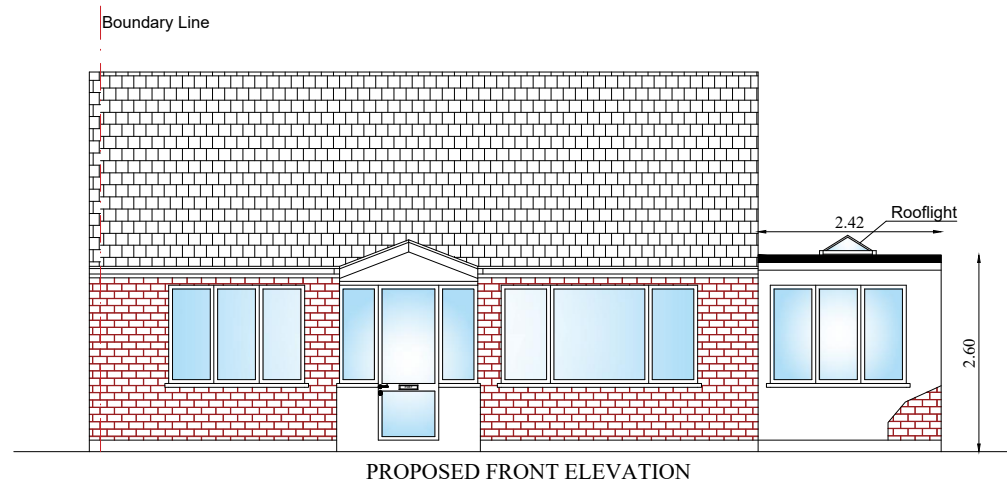

MATCHING MATERIALS TO BE USED FOR SINGLE STORY SIDE EXTENSION.
SINGLE STORY SIDE EXTENSION TO BE TILE HUNG
WITH MATERIALS TO MATCH EXISTING.
ALL DIMENSIONS IN MILLIMETRES & TO BE CHECKED ON SITE
PRIOR TO COMMENCEMENT OF ANY BUILDING WORKS.
FOR EXTENSION TO HABITABLE ROOFSpace INVOLVING DEMOLITION
OF EXISTING SIDE ELEMENT.
THIS DRAWING IS THE COPYRIGHT OF REHAL PLANNING.
IT MUST NOT BE COPIED OR REPRODUCED OR USED IN ANY WAY
WITHOUT WRITTEN PERMISSION FROM REHAL PLANNING

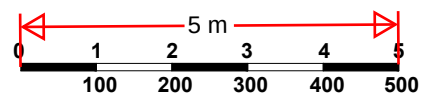

			
P: +44 7453 333775 E: enquiries@rehalplanning.co.uk			
Project 5 MARTINS CLOSE, HIGHAM, ROCHESTER, ME3 7HE			
Drawing Title PROPOSED SINGLE STORY SIDE EXTENSION AND INTERNAL ALTERATIONS			
Scale 1:100	Date 02/02/23	Drawn By NC	Checked REH
Drawing Number D04			Revision