



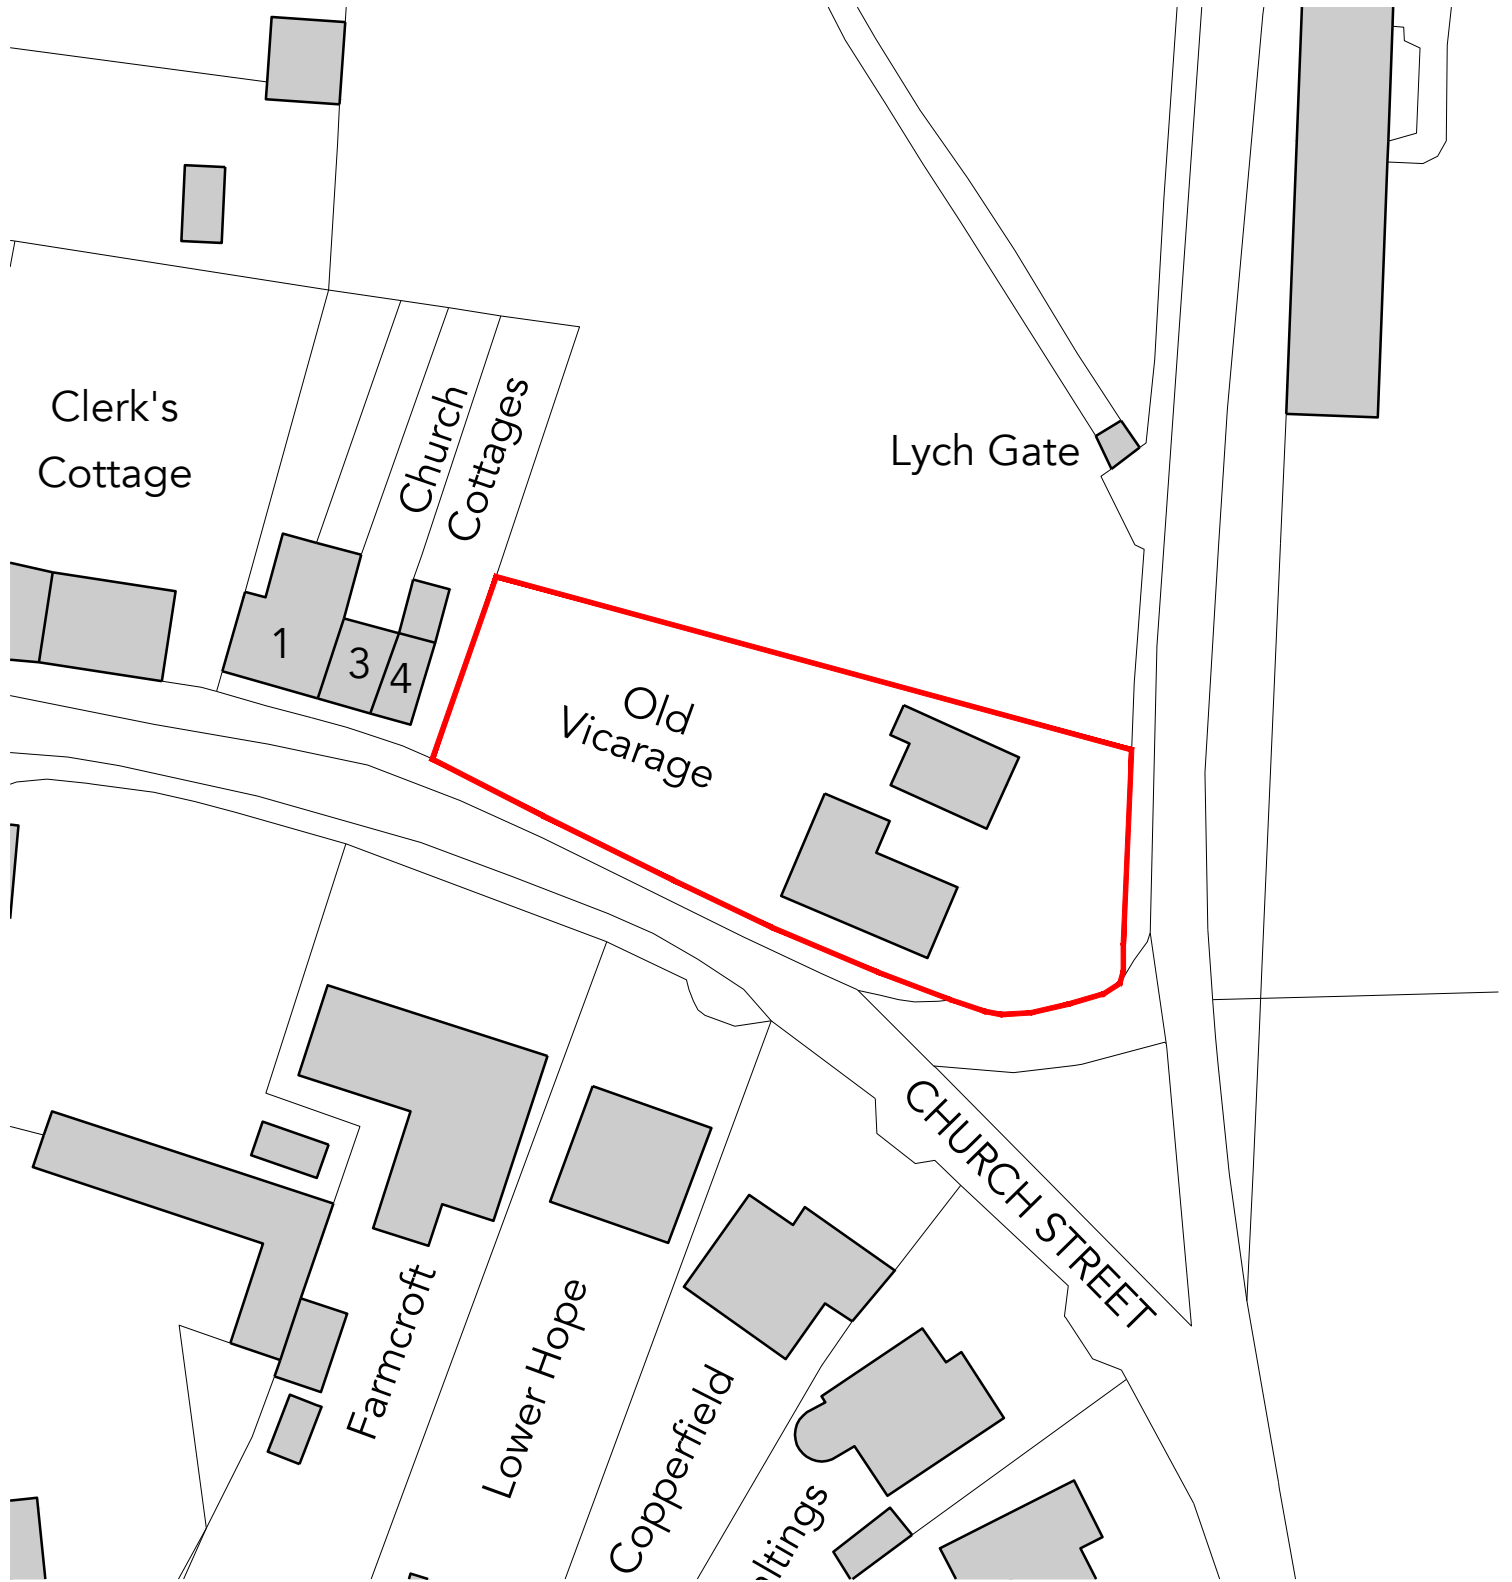

01 | 1:500 | BLOCK PLAN

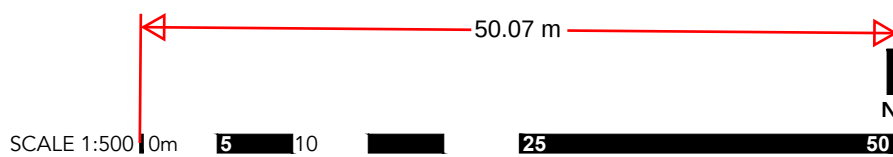

— Application Boundary
D R A W I N G K E Y

Old Vicarage, Church Street, Higham,
Rochester ME3 7LR
BLOCK PLAN

S C A L E 1:500 @ A4
D A T E NOVEMBER 2023
P U R P O S E SURVEY
R E F E R E N C E 2331 E 002 REV -



D R A W I N G I N F O R M A T I O N
Drawing copyright of JRD Kent. Do not scale from drawings. Report all discrepancies, errors & omissions. Check dimensions on site before commencing works. Materials, Components & Workmanship to comply with British & European Standards. JRD Kent Ltd | info@jrdkent.com | 07506 911494