



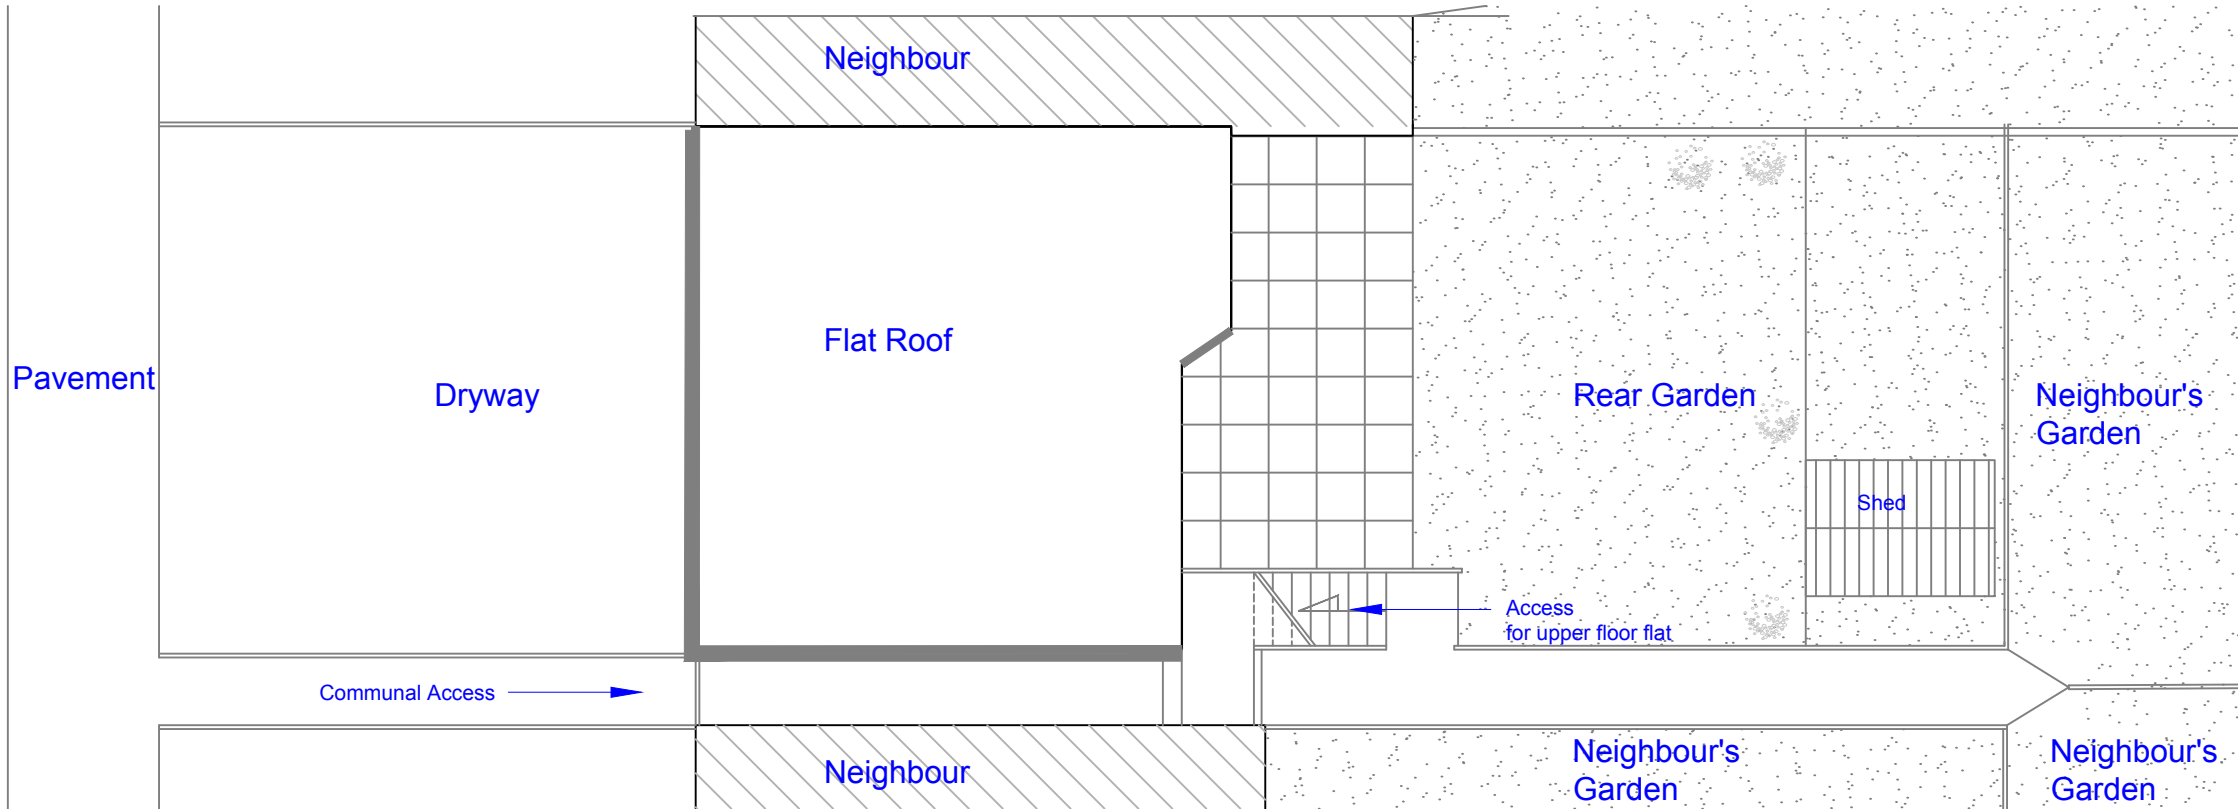


BLOCK PLAN EXISTING

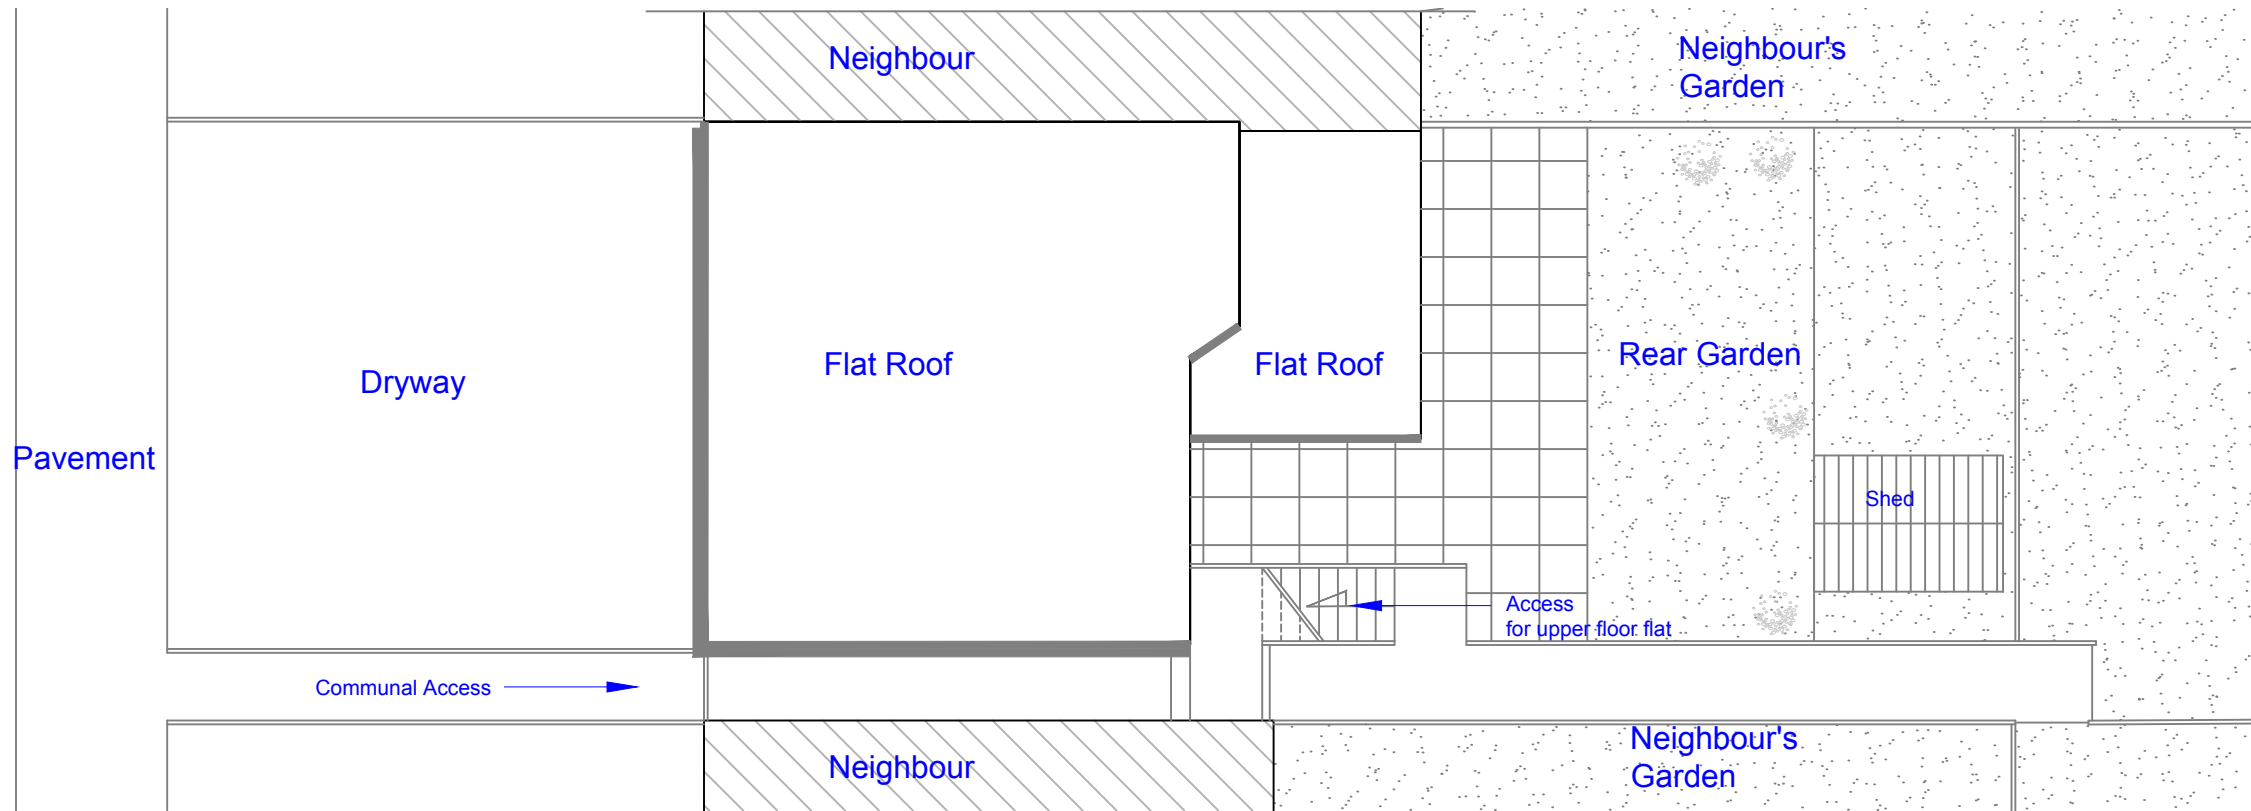

BLOCK PLAN PROPOSAL

NOTES:

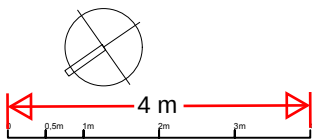

00	00-00-00	mdg	issue for comments
----	----------	-----	--------------------

No	Date	By	Revision
----	------	----	----------

Project No
2308/112_PIETRO_EXT_DA11

66 ST. MARK'S AVE
Gravesend DA11 9LW

Date	18.08.2020
------	------------

Scale	1/100
-------	-------

Format	A3
--------	----

Drawing title

Site Block Plan Existing and Proposal

Drawing number	Revision
----------------	----------

CD 105	Status
--------	--------

--	--

RAFFAELLO FAIR LTD
design & management
www.raffaello.org.uk
mail@raffaello.org.uk

RIBA
Client Adviser