


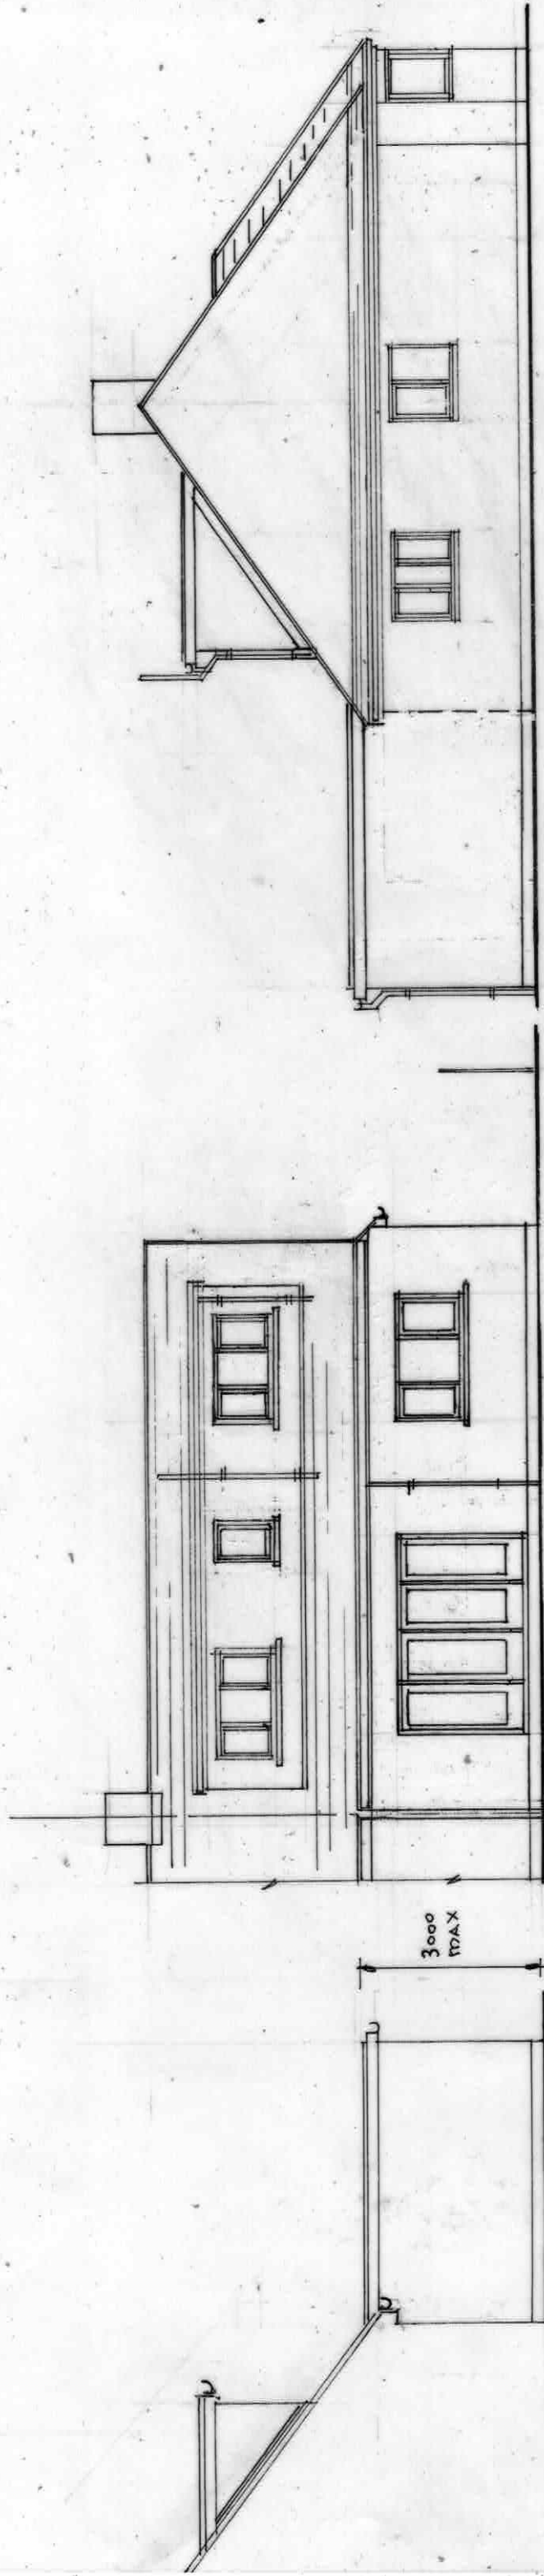

Side Elevation

Rear Elevation

Flank Elevation

