


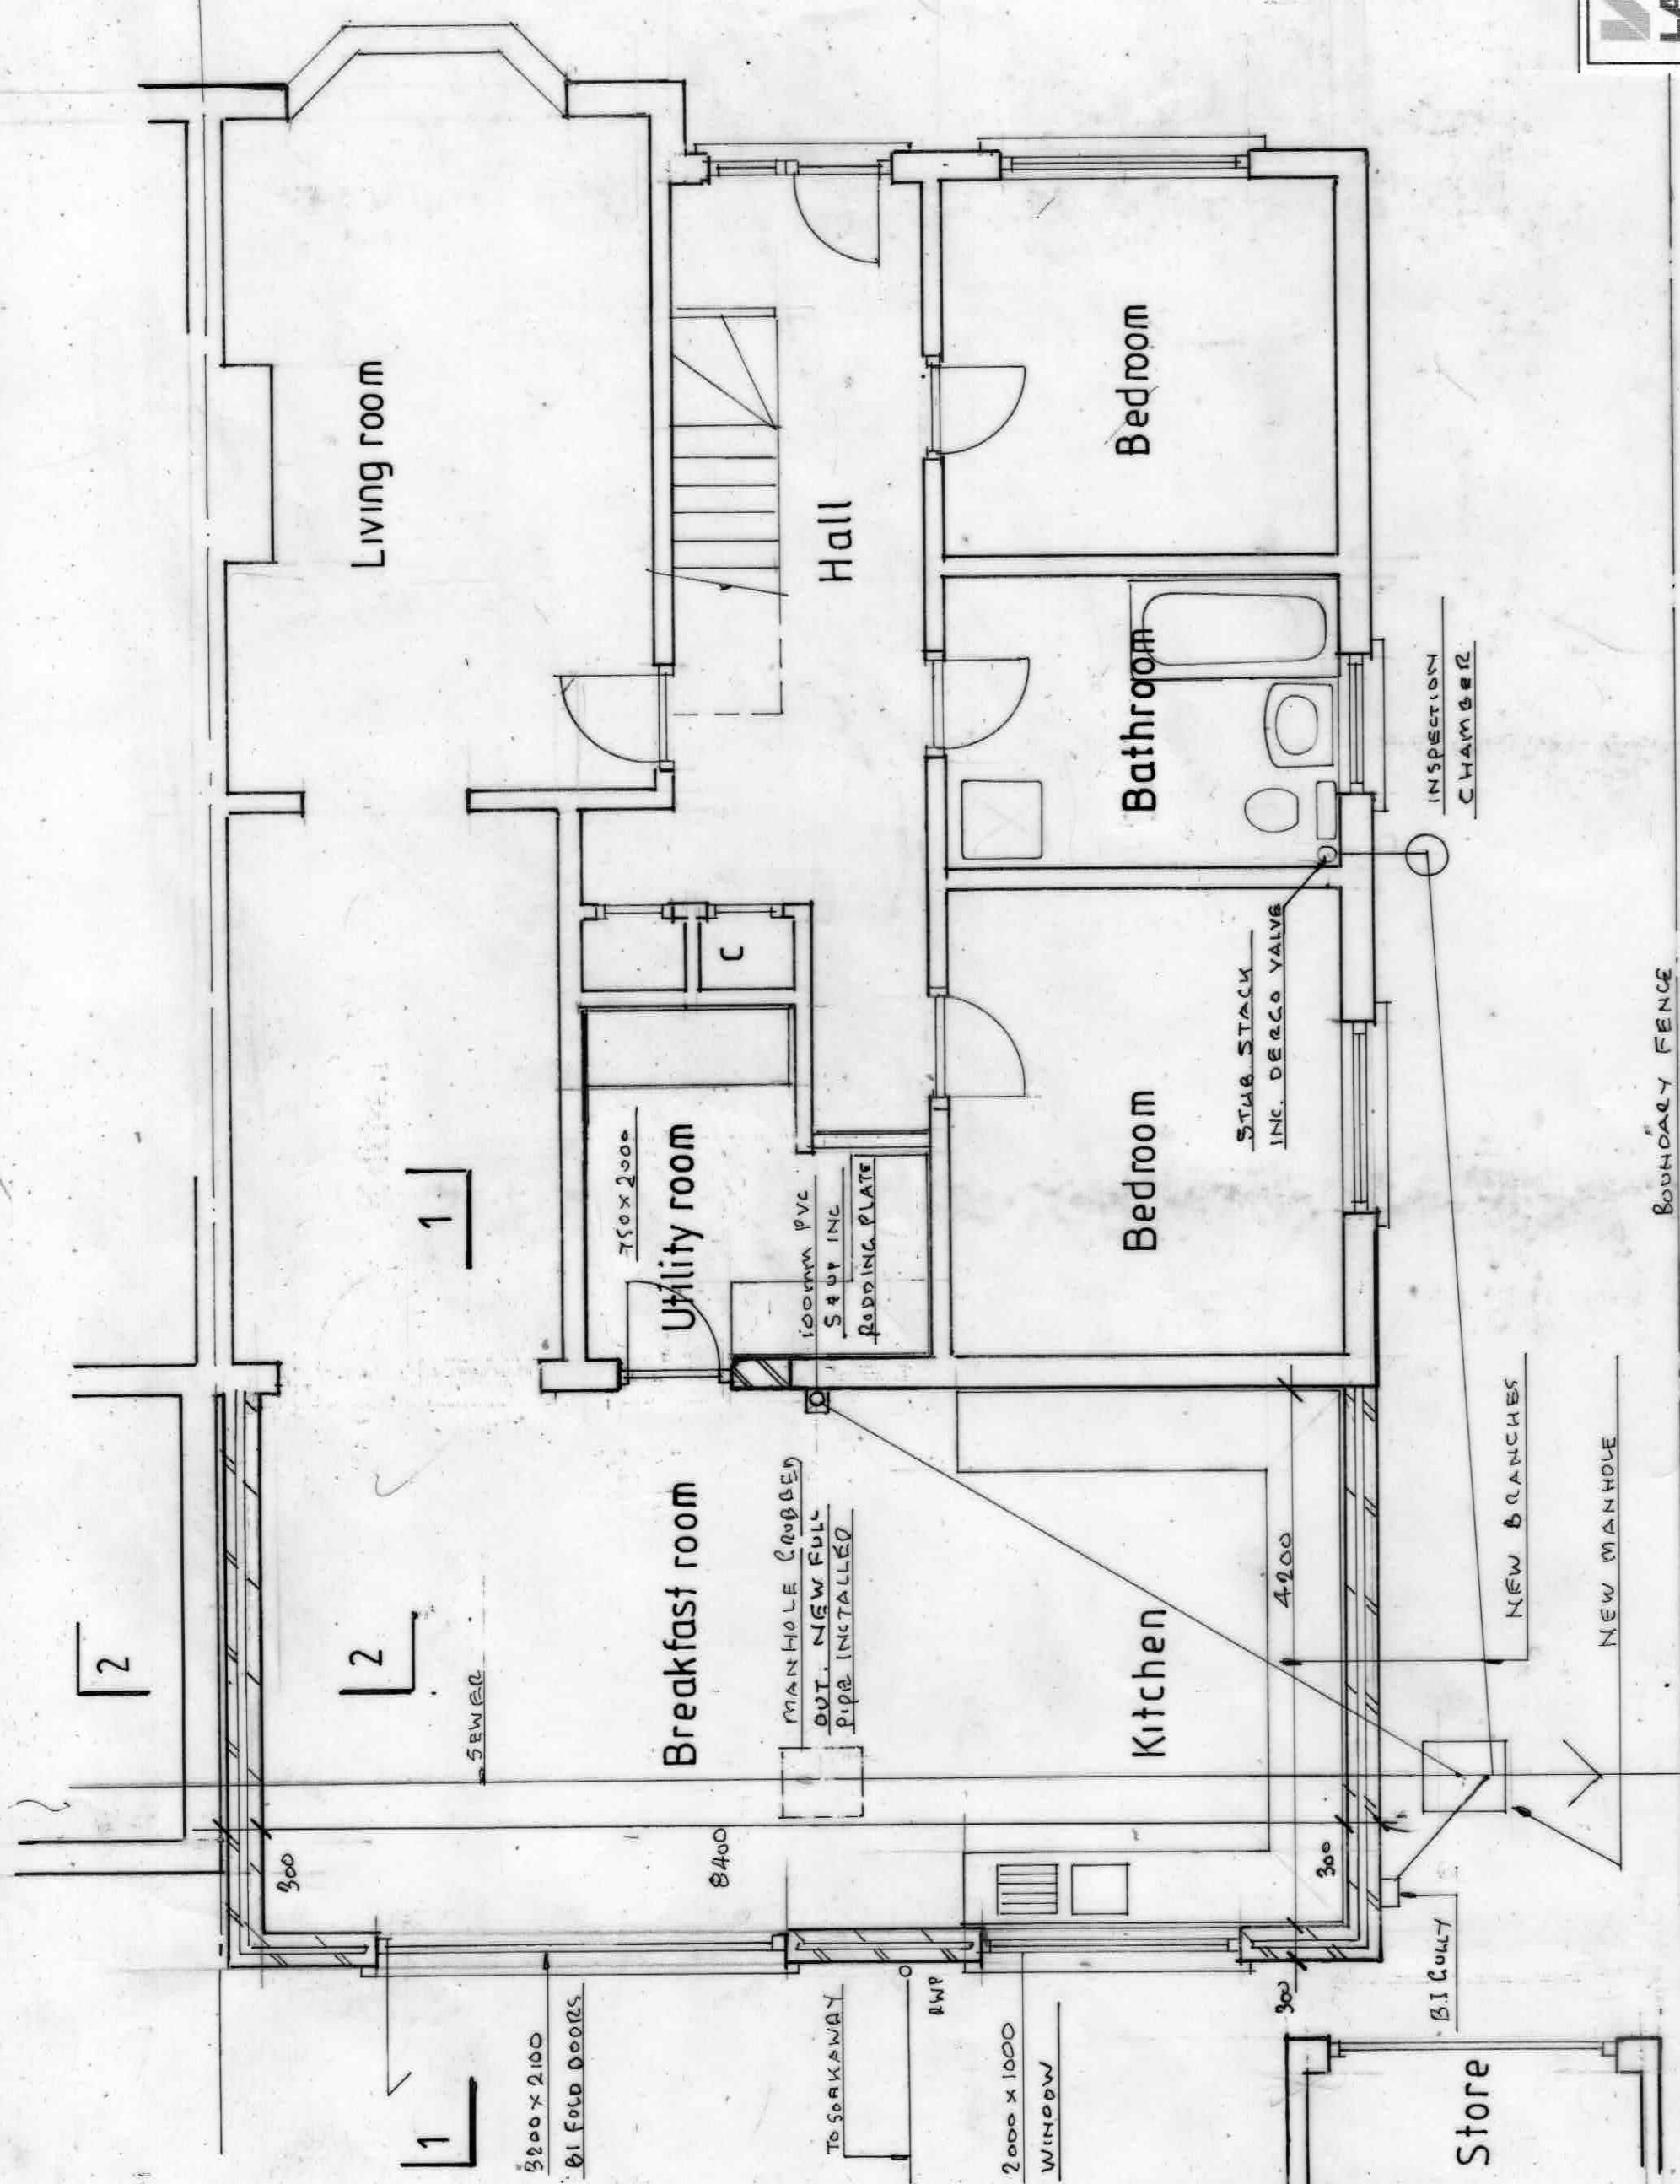

Ground Floor Plan



PROPOSED SINGLE STOREY REAR EXTENSION
MS BALBIR KALKUT 6 PICKWICK GARDENS NORTFLEET DA11 8EJ
1:50 @ A3 230823/4 OF 7 36M² PROPOSED GROUND FLOOR PLAN

