

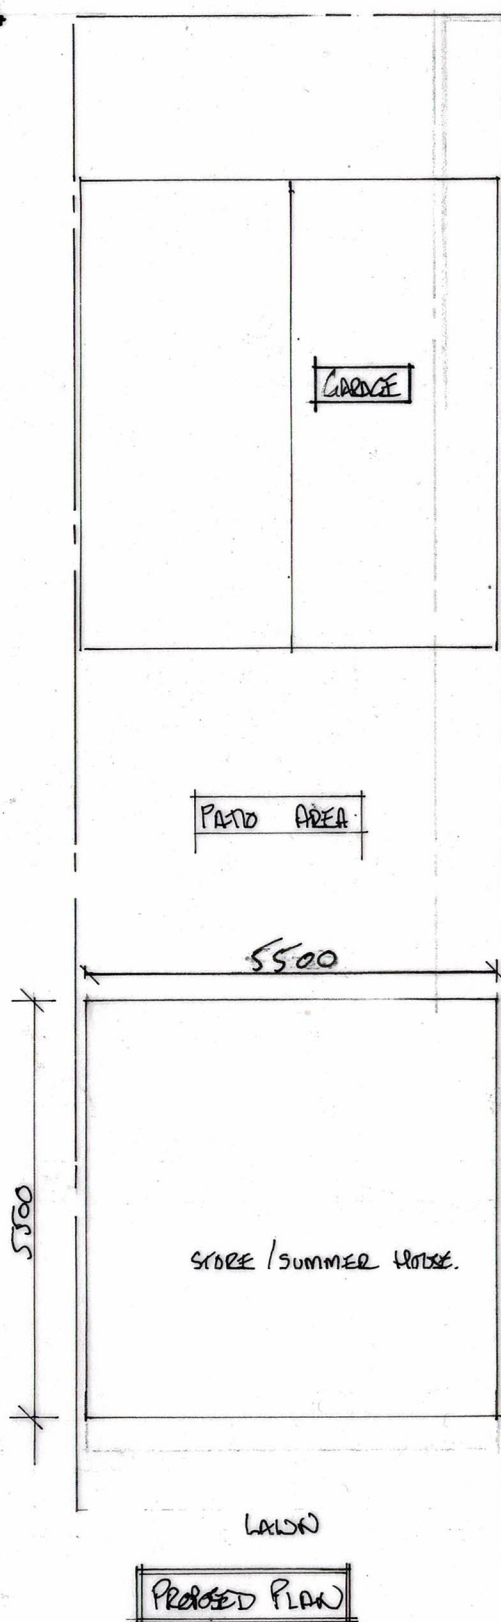
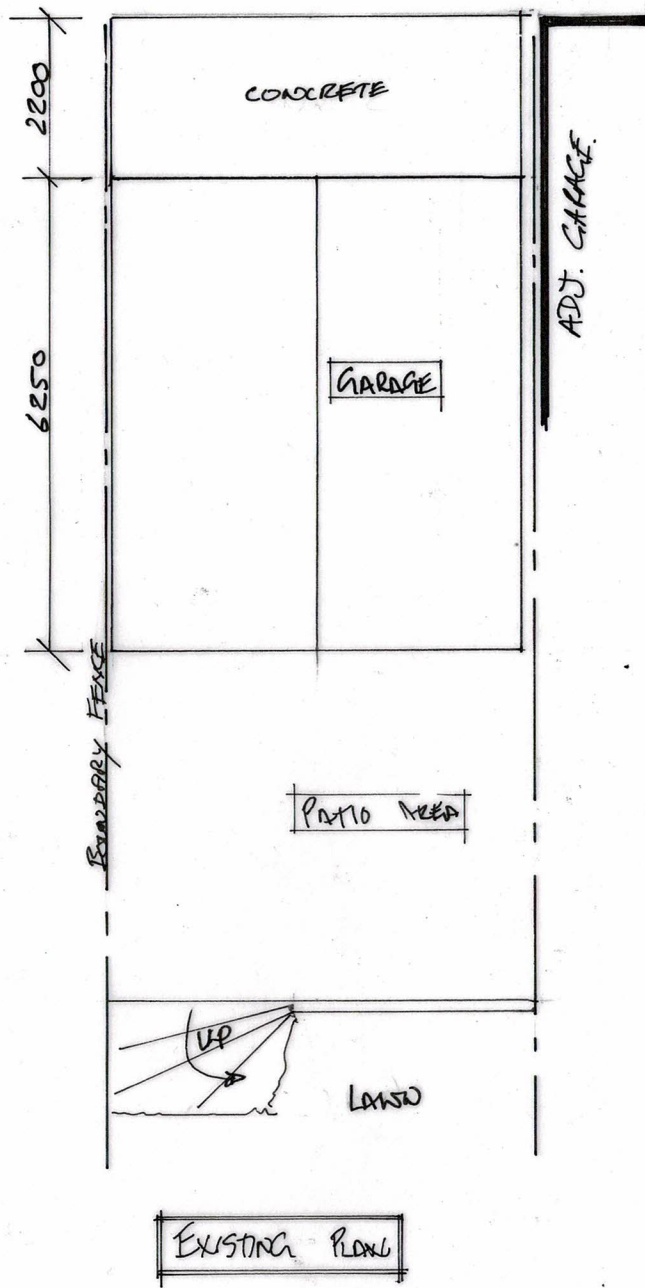



PROPOSED WEST ELEVATION

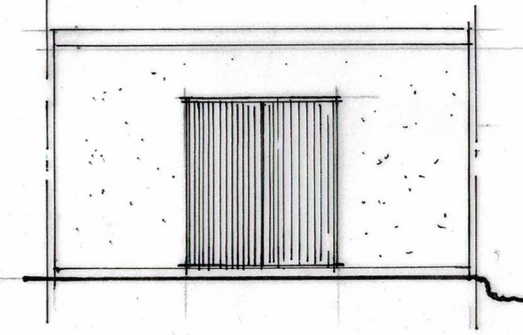


PROPOSED NORTH ELEVATION

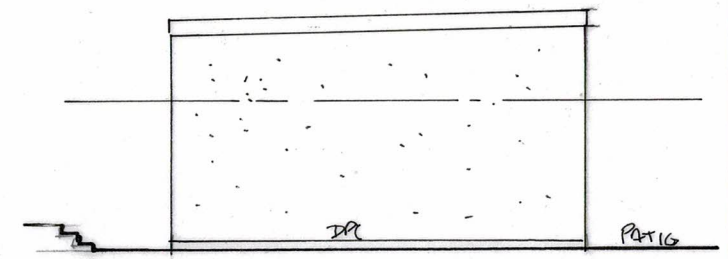

PROPOSED EAST ELEVATION

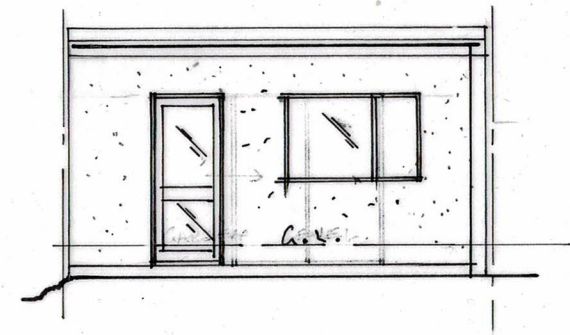

PROPOSED SOUTH ELEVATION

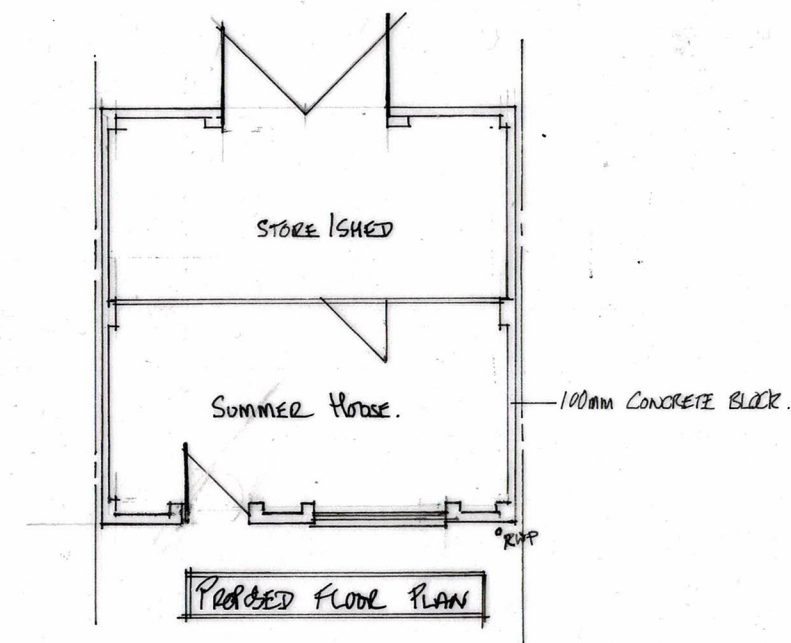

SCALE BAR 1:100



STORAGE SHED AND SUMMER HOUSE.		MR J. BLOOMFIELD 85 CHALK ROAD GRAVESEND DA12 4UT	
SCALE 1/500	DATE 18/3/23	DRAWN No 23/02/03	03