



Location Plan- 3 Barrack Row Gravesend Kent DA11 0RT

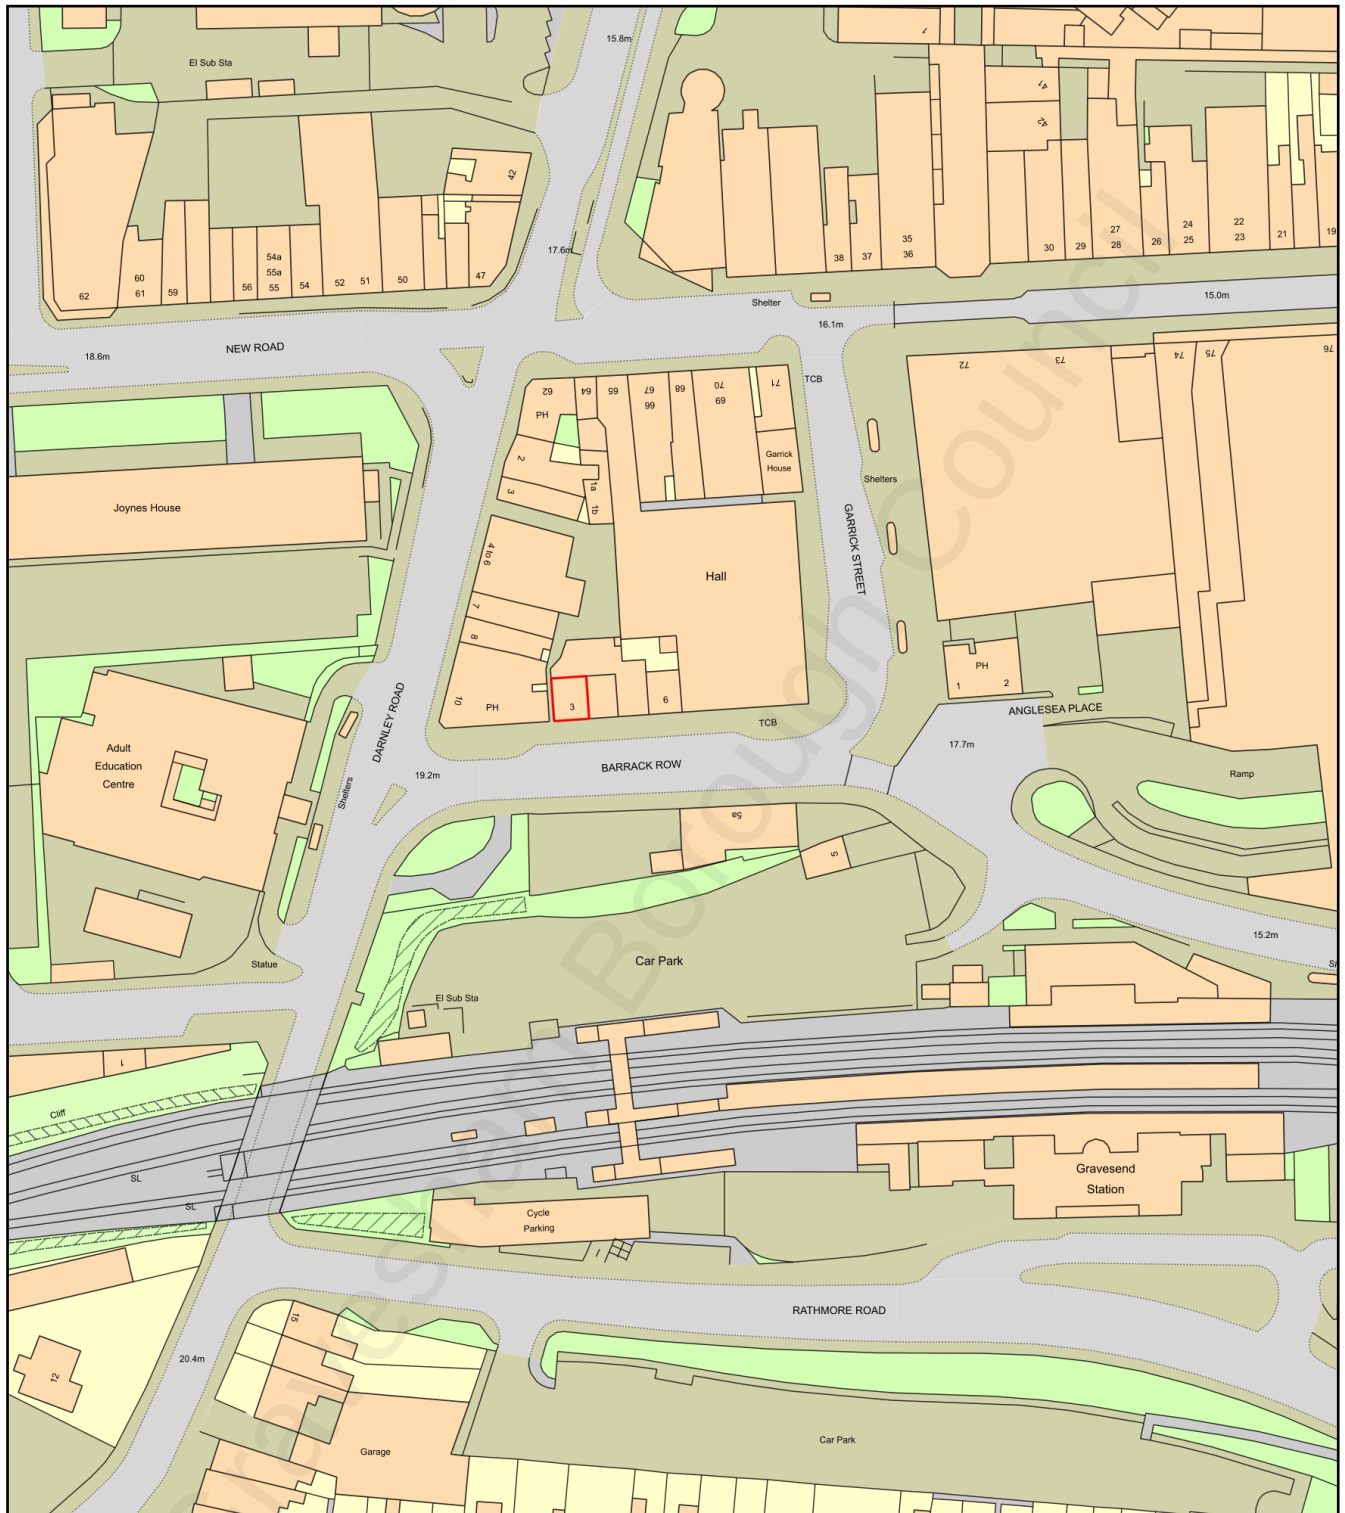

0 50
Metres

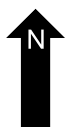

Plan Produced for: SH02021

Date Produced: 07 Sep 2022

Plan Reference Number: TQRQM22250075002987

Scale: 1:1250 @ A4