


vnart


47

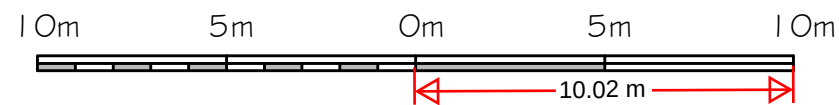

1 to 15

73 to 75



Regents Court

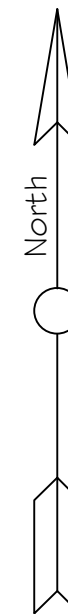

Proposed Block Plan - Scale 1:200

Proposed Second Floor construction over Offices to provide 1 no. One bedroom, One person Flat & One Bedroom, Two person Flats at 73-75 West Street, Gravesend, Kent DA11 0BS

DO NOT SCALE
These drawings and designs are the
copyright of
SEVENCROFT LTD.

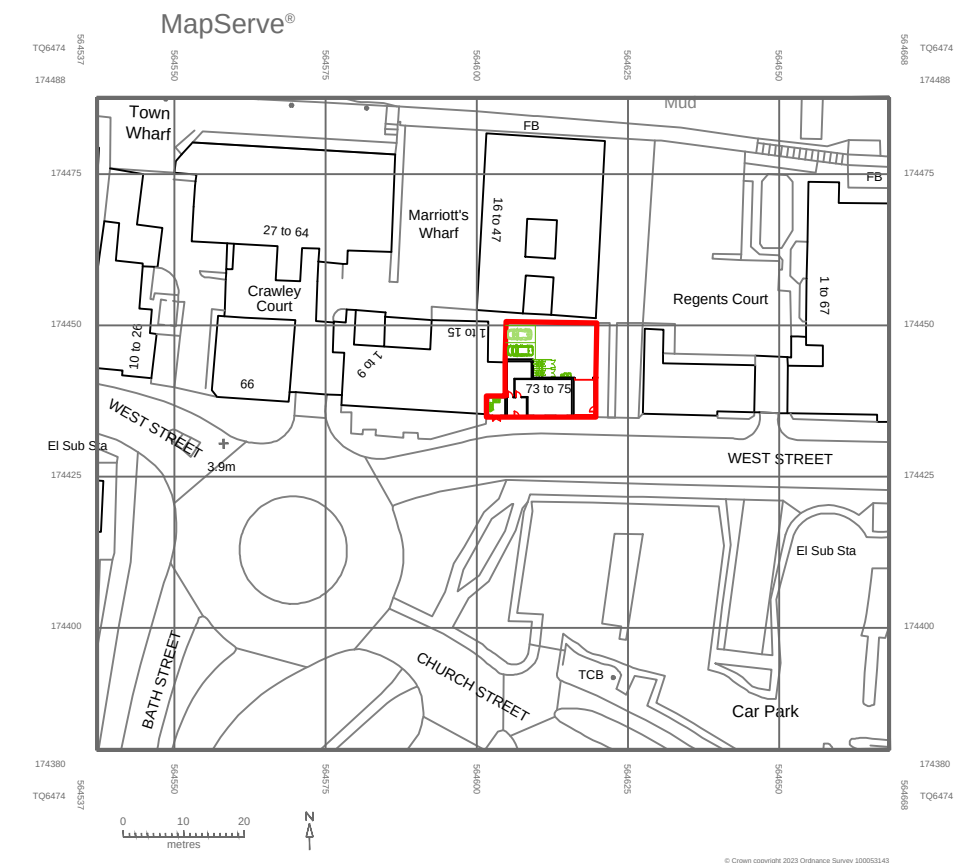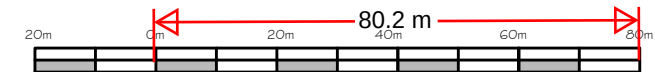

Proposed Site Location Plan - Scale 1:1250

CORPORATE ARCHITECTURE
& DESIGN GROUP



SEVENCROFT LTD.

277 Canterbury Road, Kennington
Ashford, Kent TN24 9QW
Tel / Fax : 01233 625553
e-mail : sevencroft@hotmail.co.uk

Date Oct 2023

Drawing No.2023/37/04@A3