


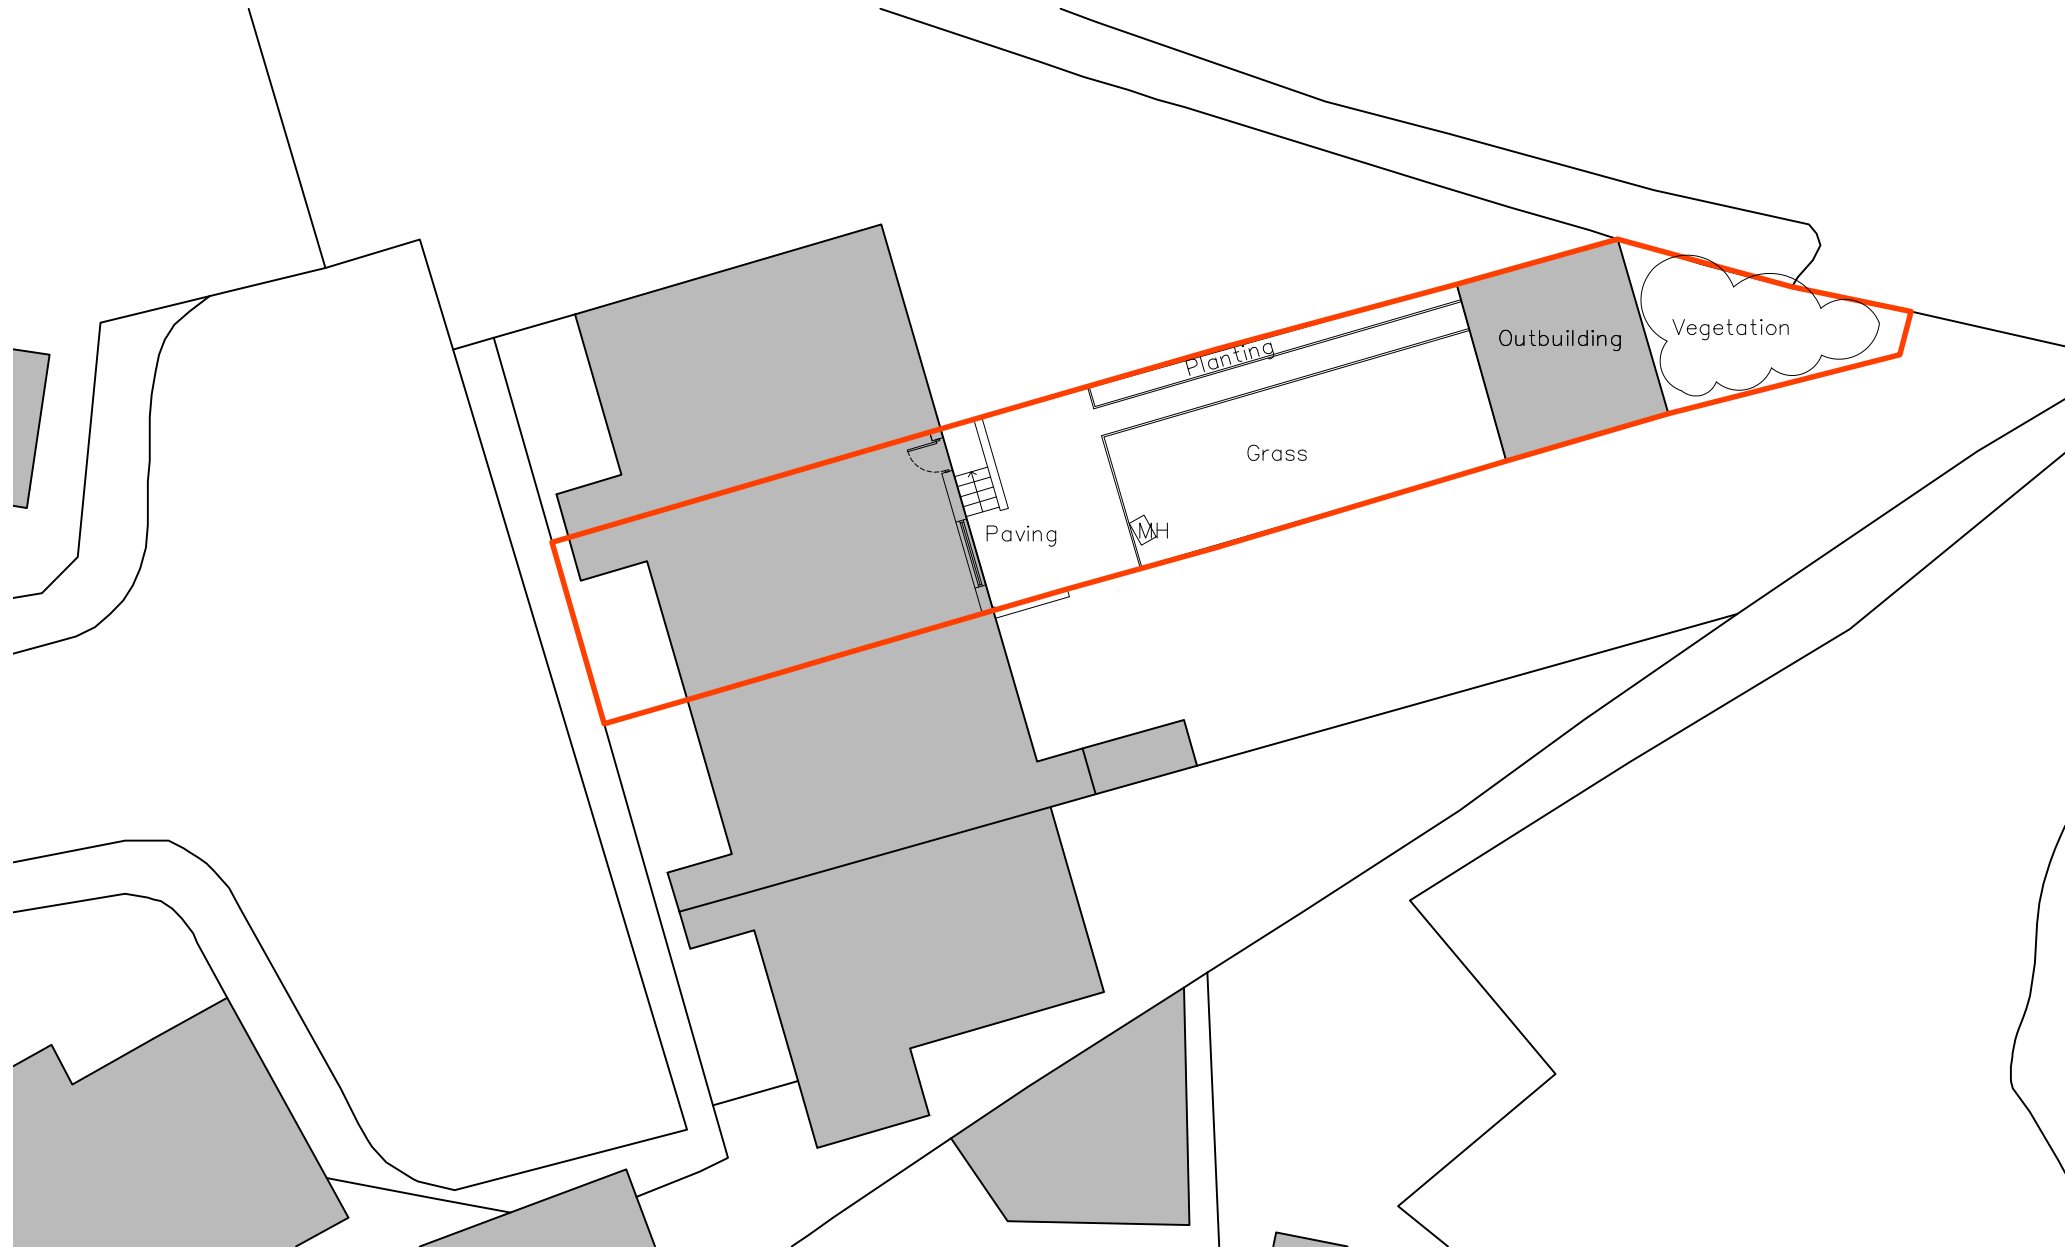

Existing Block Plan  
1: 200

Note  
This drawing is protected by copyright and must not be copied or reproduced without the written consent of Graham Simpkin Planning. All dimensions and sizes to be checked on site.  
North points are indicative. ©




Graham Simpkin Planning


2 The Parade, Ash Road, Hartley  
Longfield, Kent DA3 8BG

Tel: 01474 703705  
www.gsplanning.uk  
Email: office@gsplanning.uk

|                                                     |                  |                  |
|-----------------------------------------------------|------------------|------------------|
| Project Title<br>44 Alanbrooke, Gravesend, DA12 1NA |                  | Job No<br>4144   |
| Drawing Title<br>Existing Block Plan                | Drawing No<br>02 | Revision<br>—    |
| Date<br>11.06.2024                                  | Drawn by<br>MW   | Checked by<br>ON |
| Scale<br>1: 200 @ A3                                | Note<br>—        |                  |

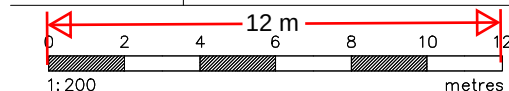

1: 200 metres

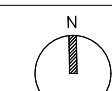

N