




Note
This drawing is protected by copyright and must not be copied or reproduced without the written consent of Graham Simpkin Planning. All dimensions and sizes to be checked on site.
North points are indicative. ©

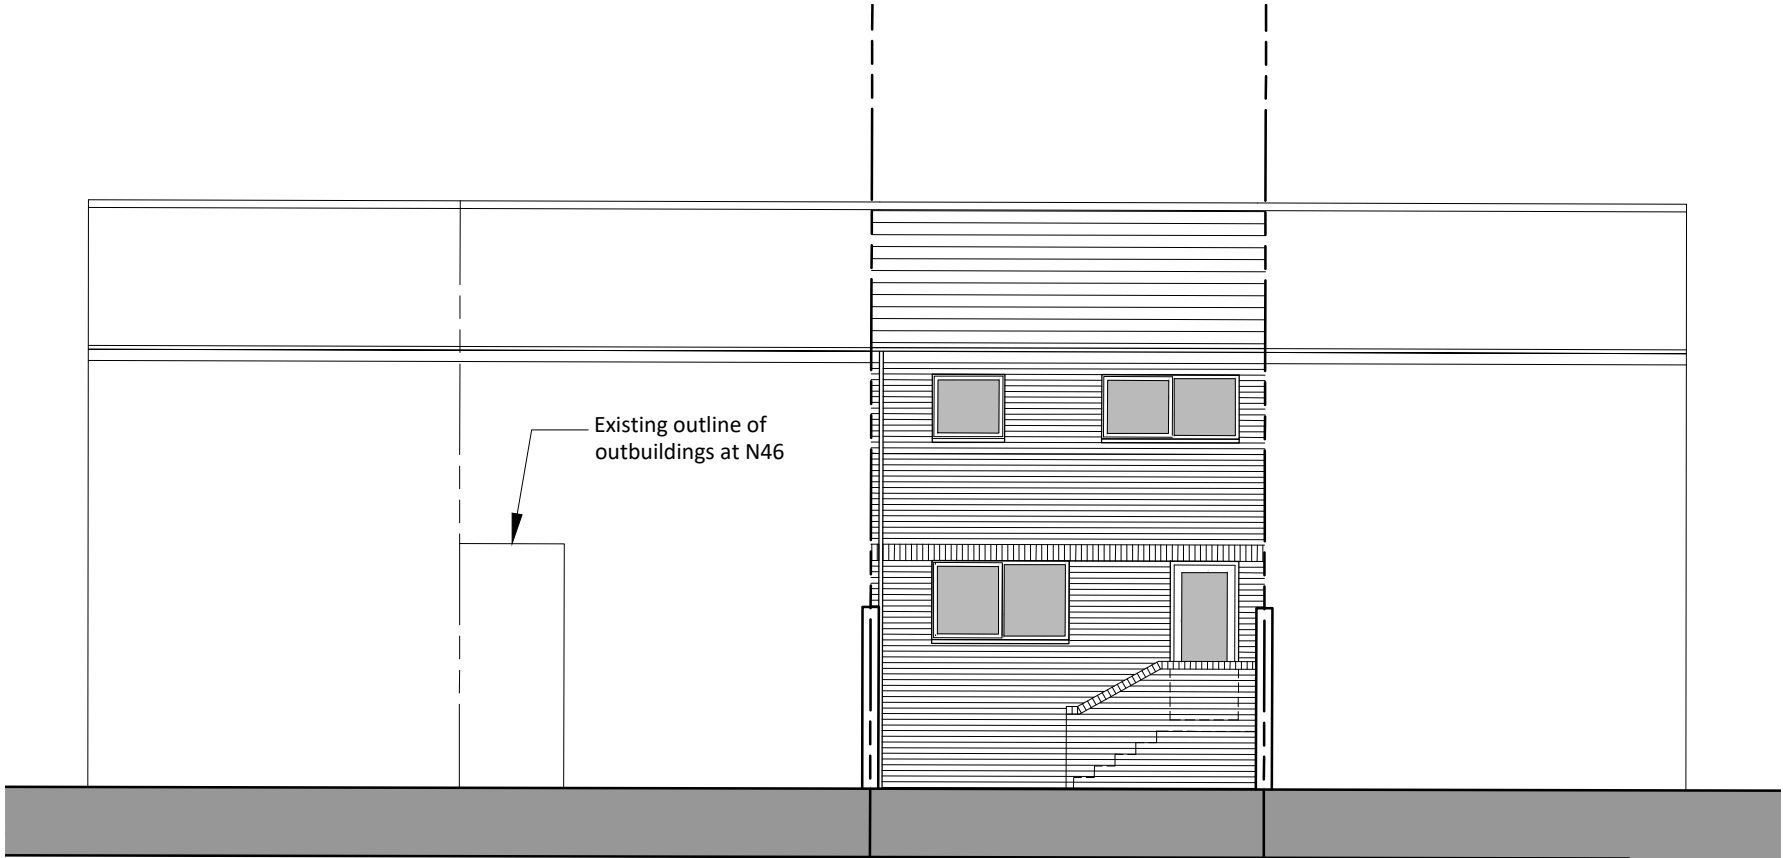


Existing Rear (East) Elevation
1:100

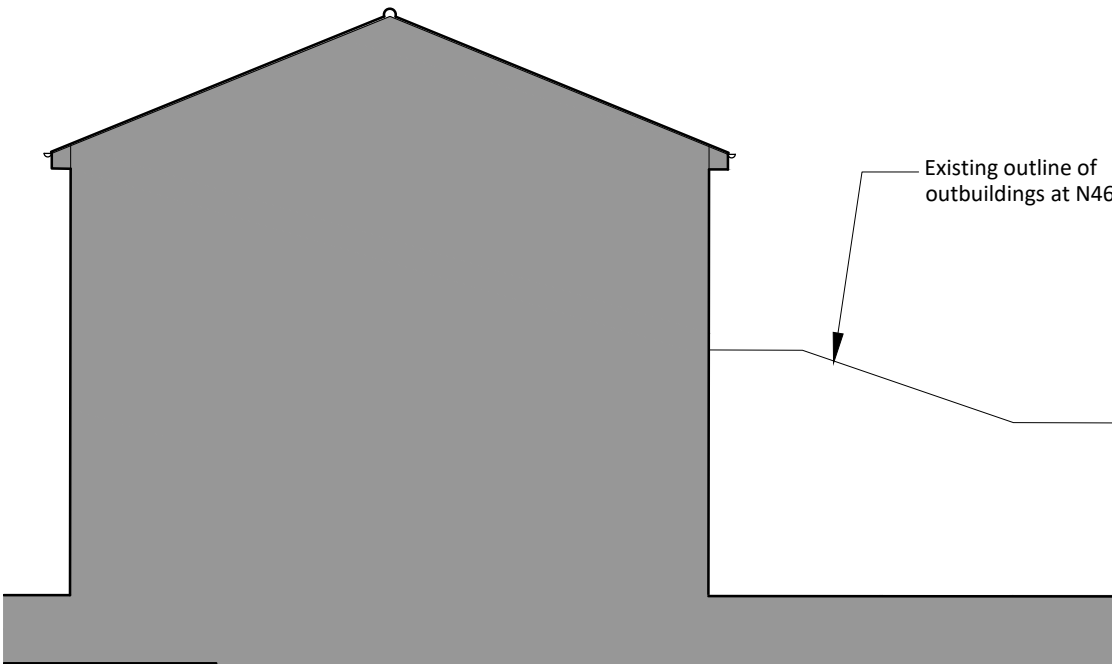

Existing Side (South) Elevation
1:100

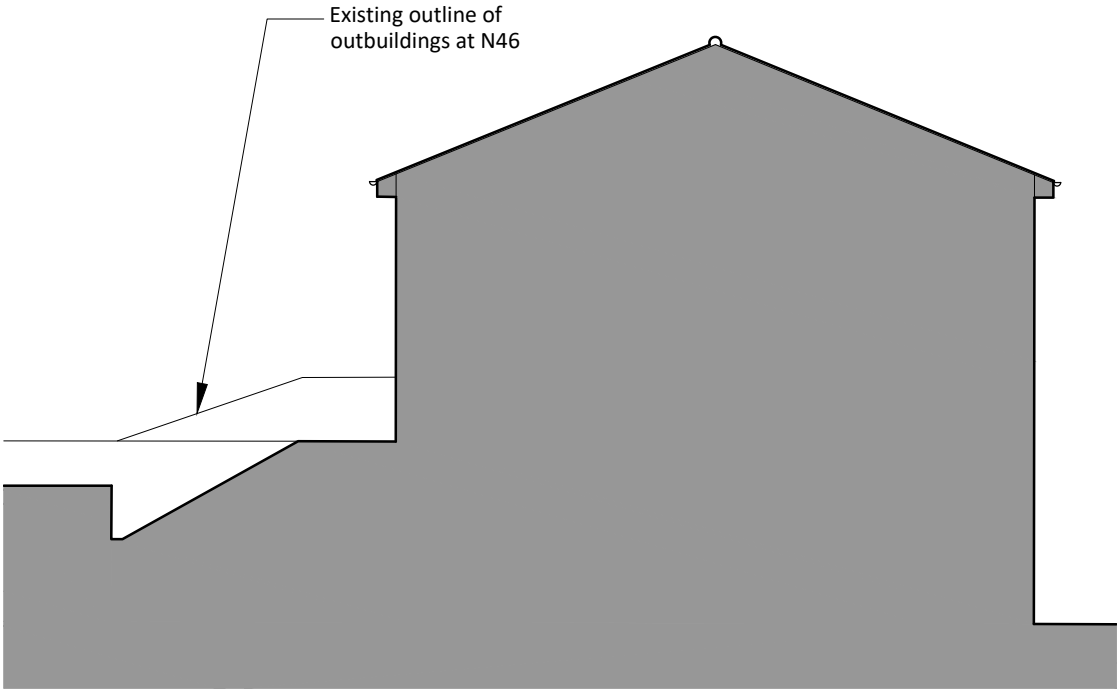

Existing Side (North) Elevation
1:100

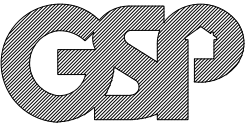

Graham Simpkin Planning

2 The Parade, Ash Road, Hartley
Longfield, Kent DA3 8BG

Tel: 01474 703705
www.gsplanning.uk
Email: office@gsplanning.uk

Project Title 44 Alanbrooke, Gravesend, DA12 1NA		Job No 4144
Drawing Title Existing Elevations	Drawing No 03	Revision —
Date 11.06.2024	Drawn by MW	Checked by ON
Scale 1:100 @ A3	Note —	
