
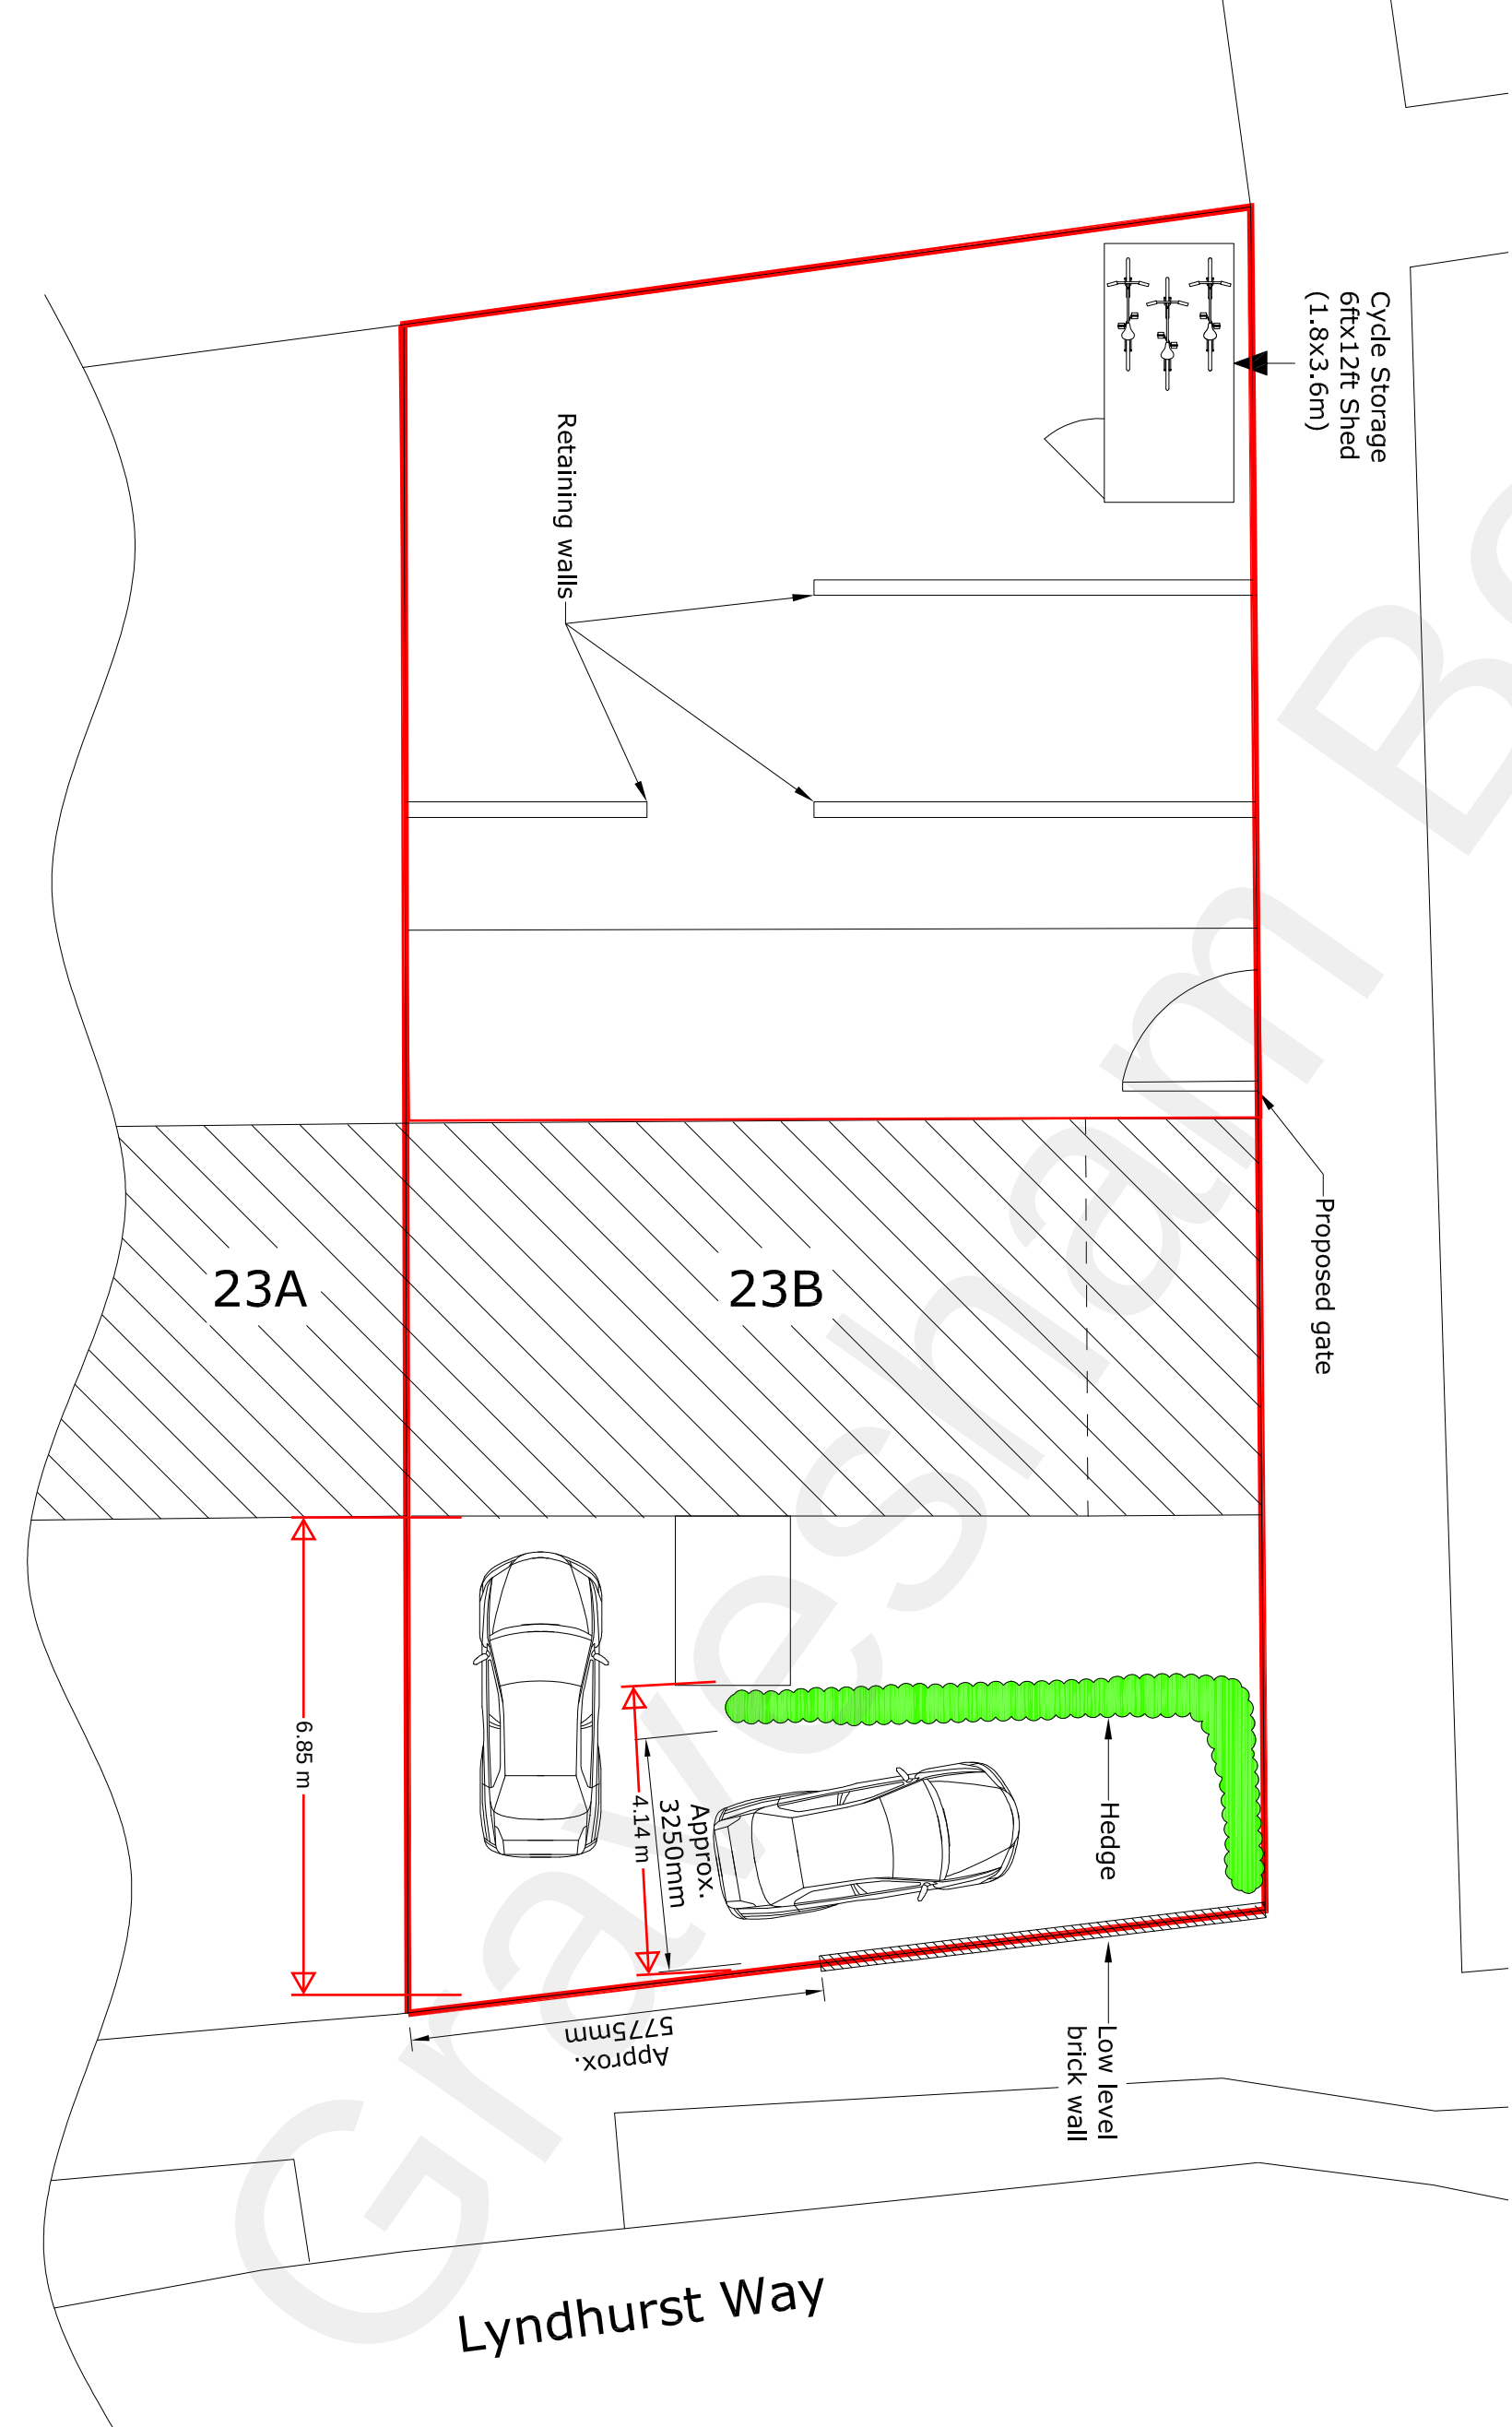
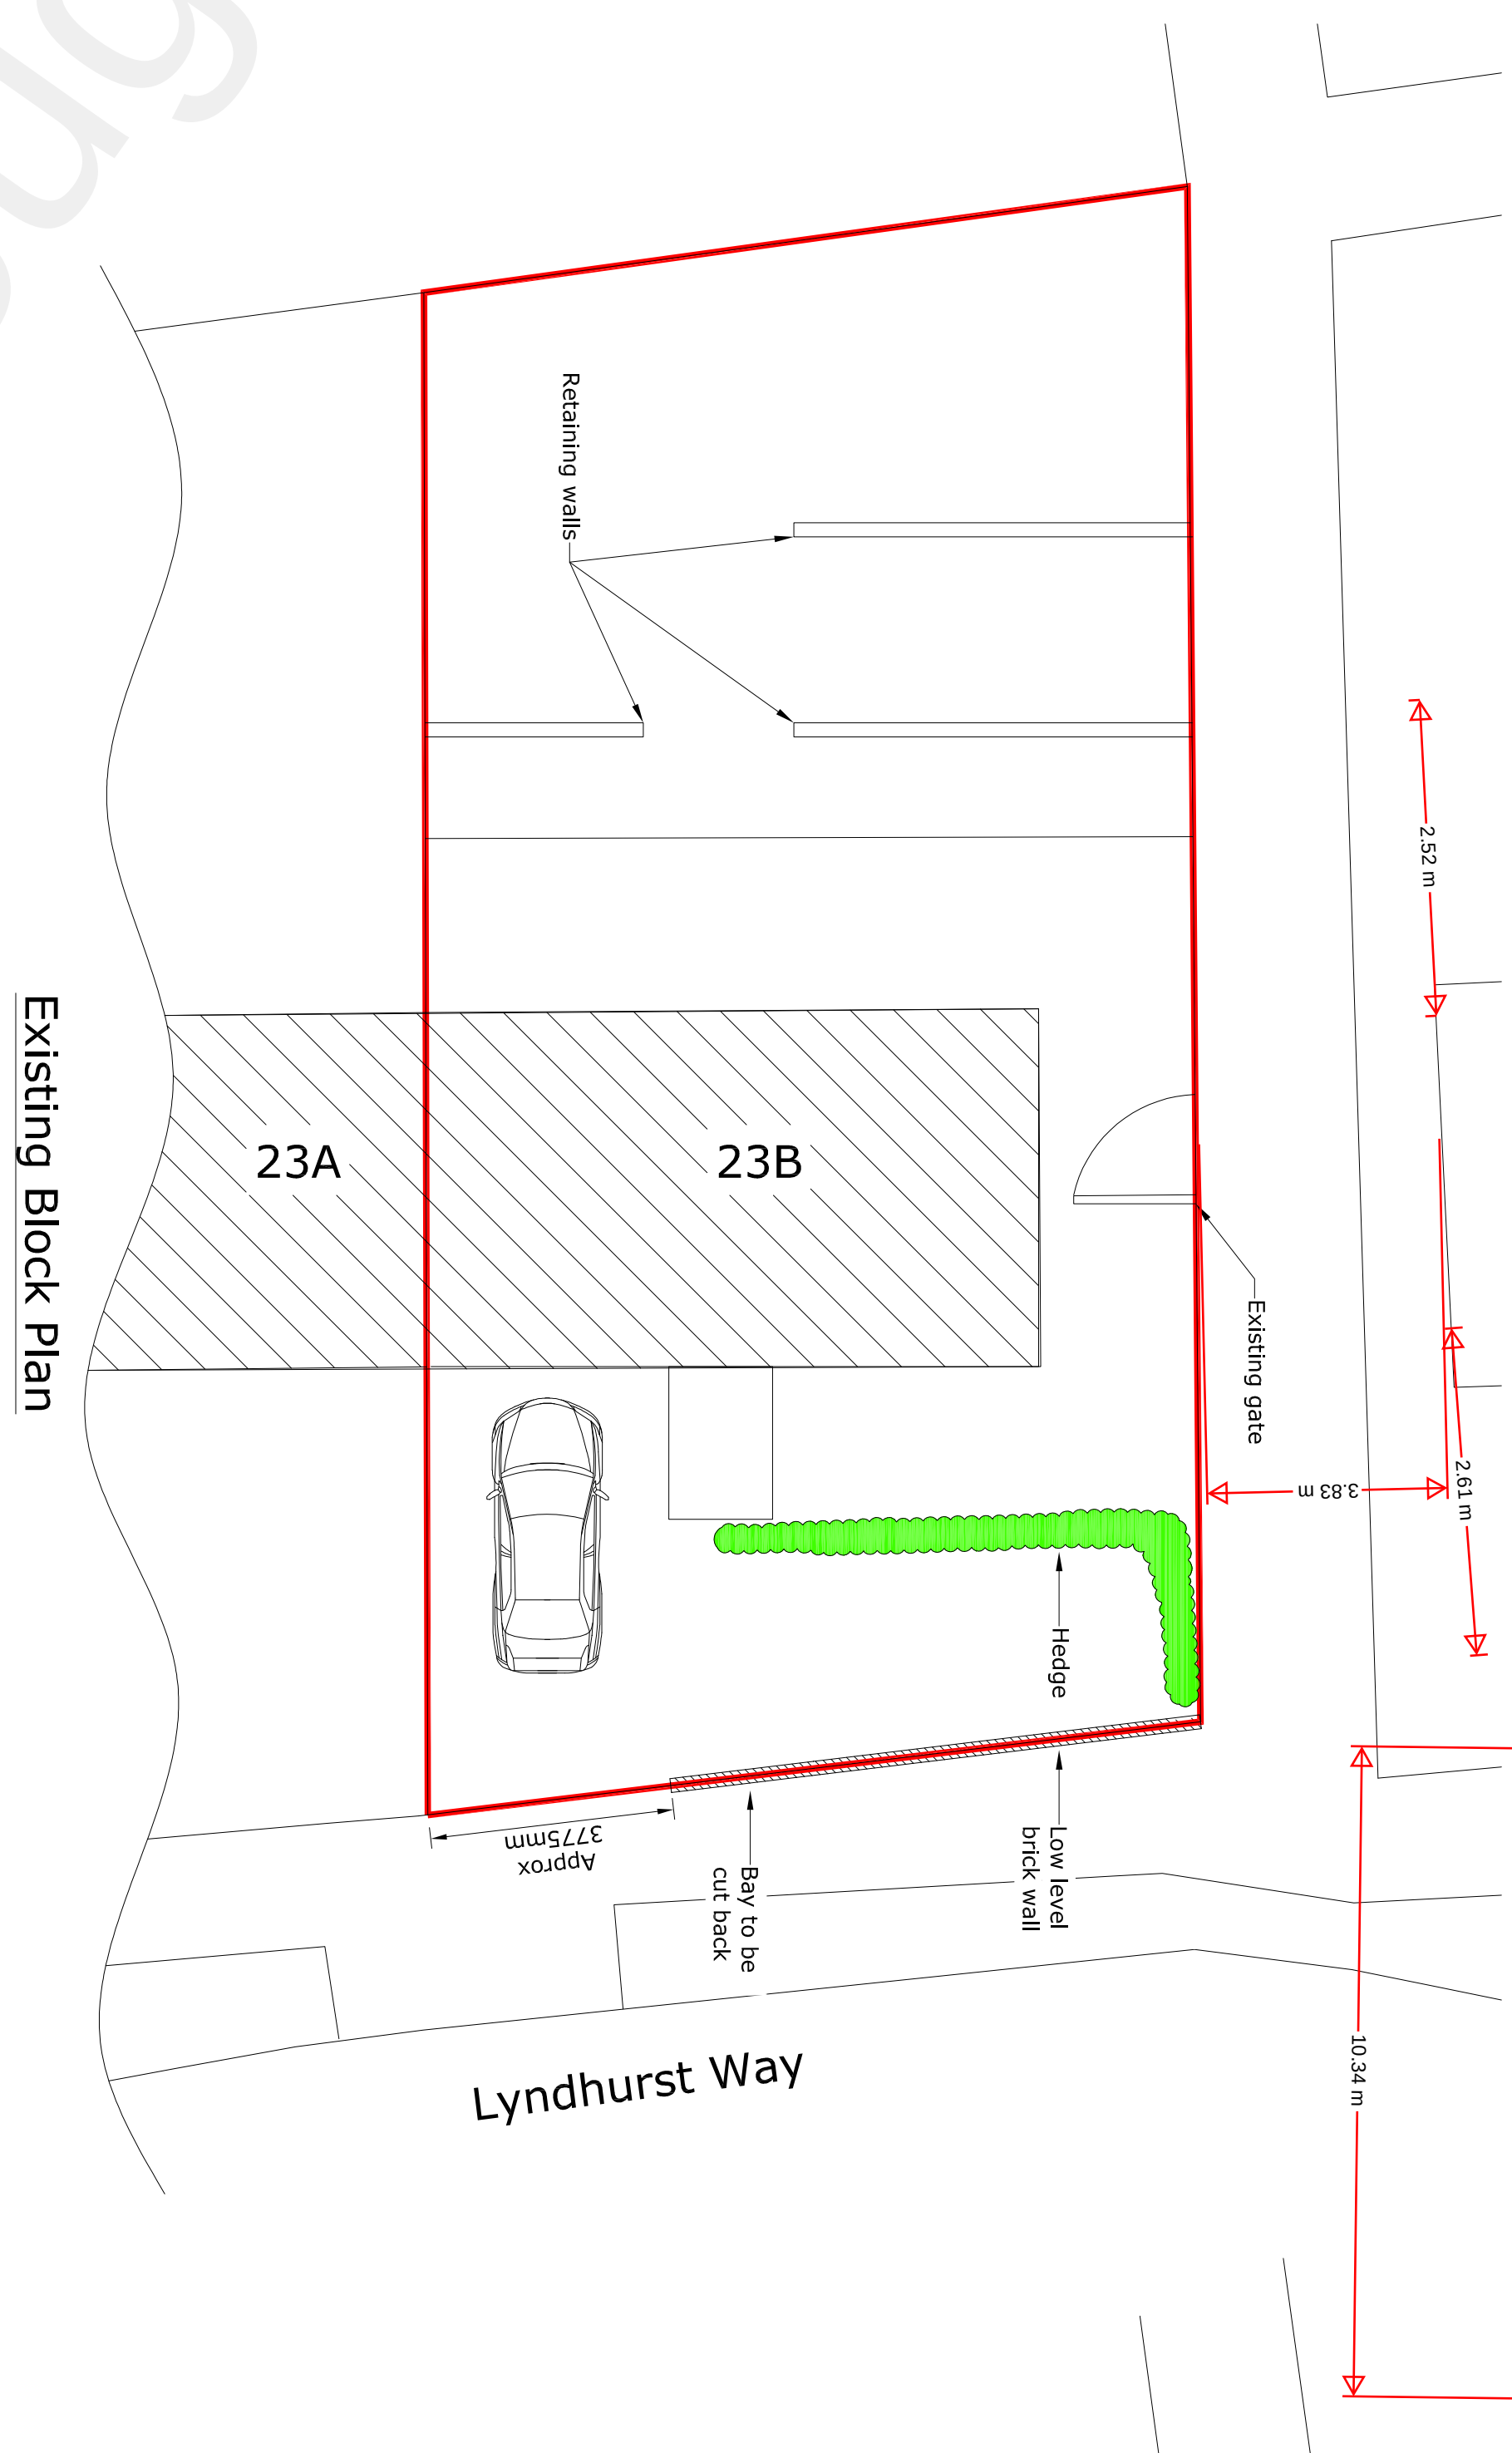
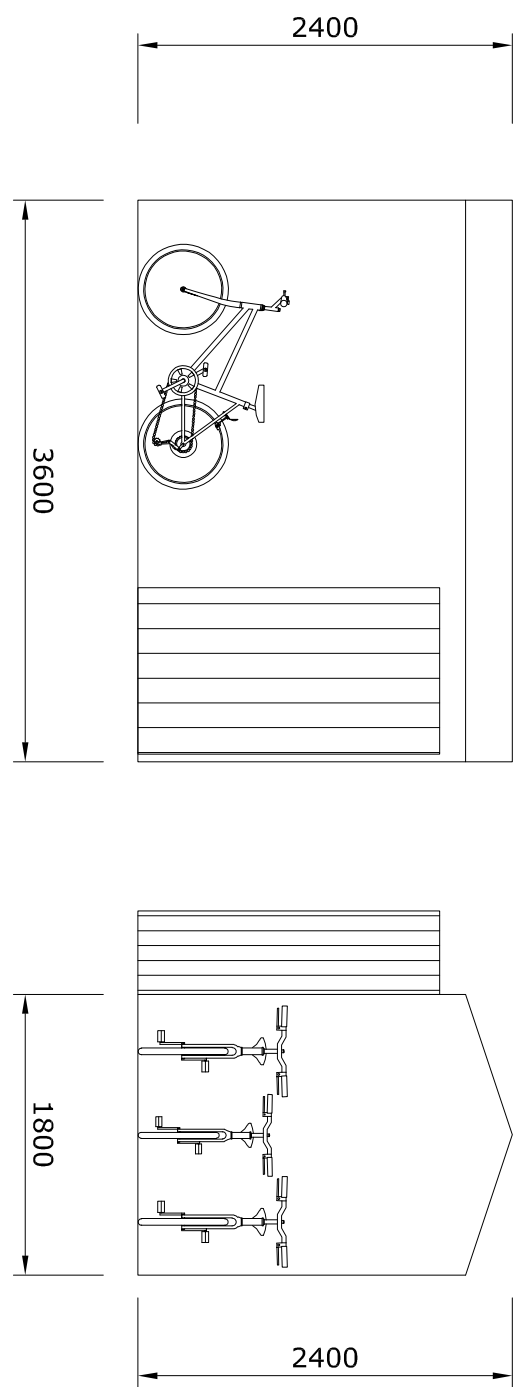
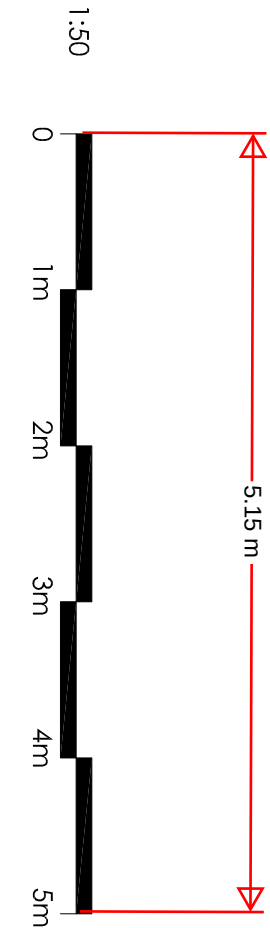
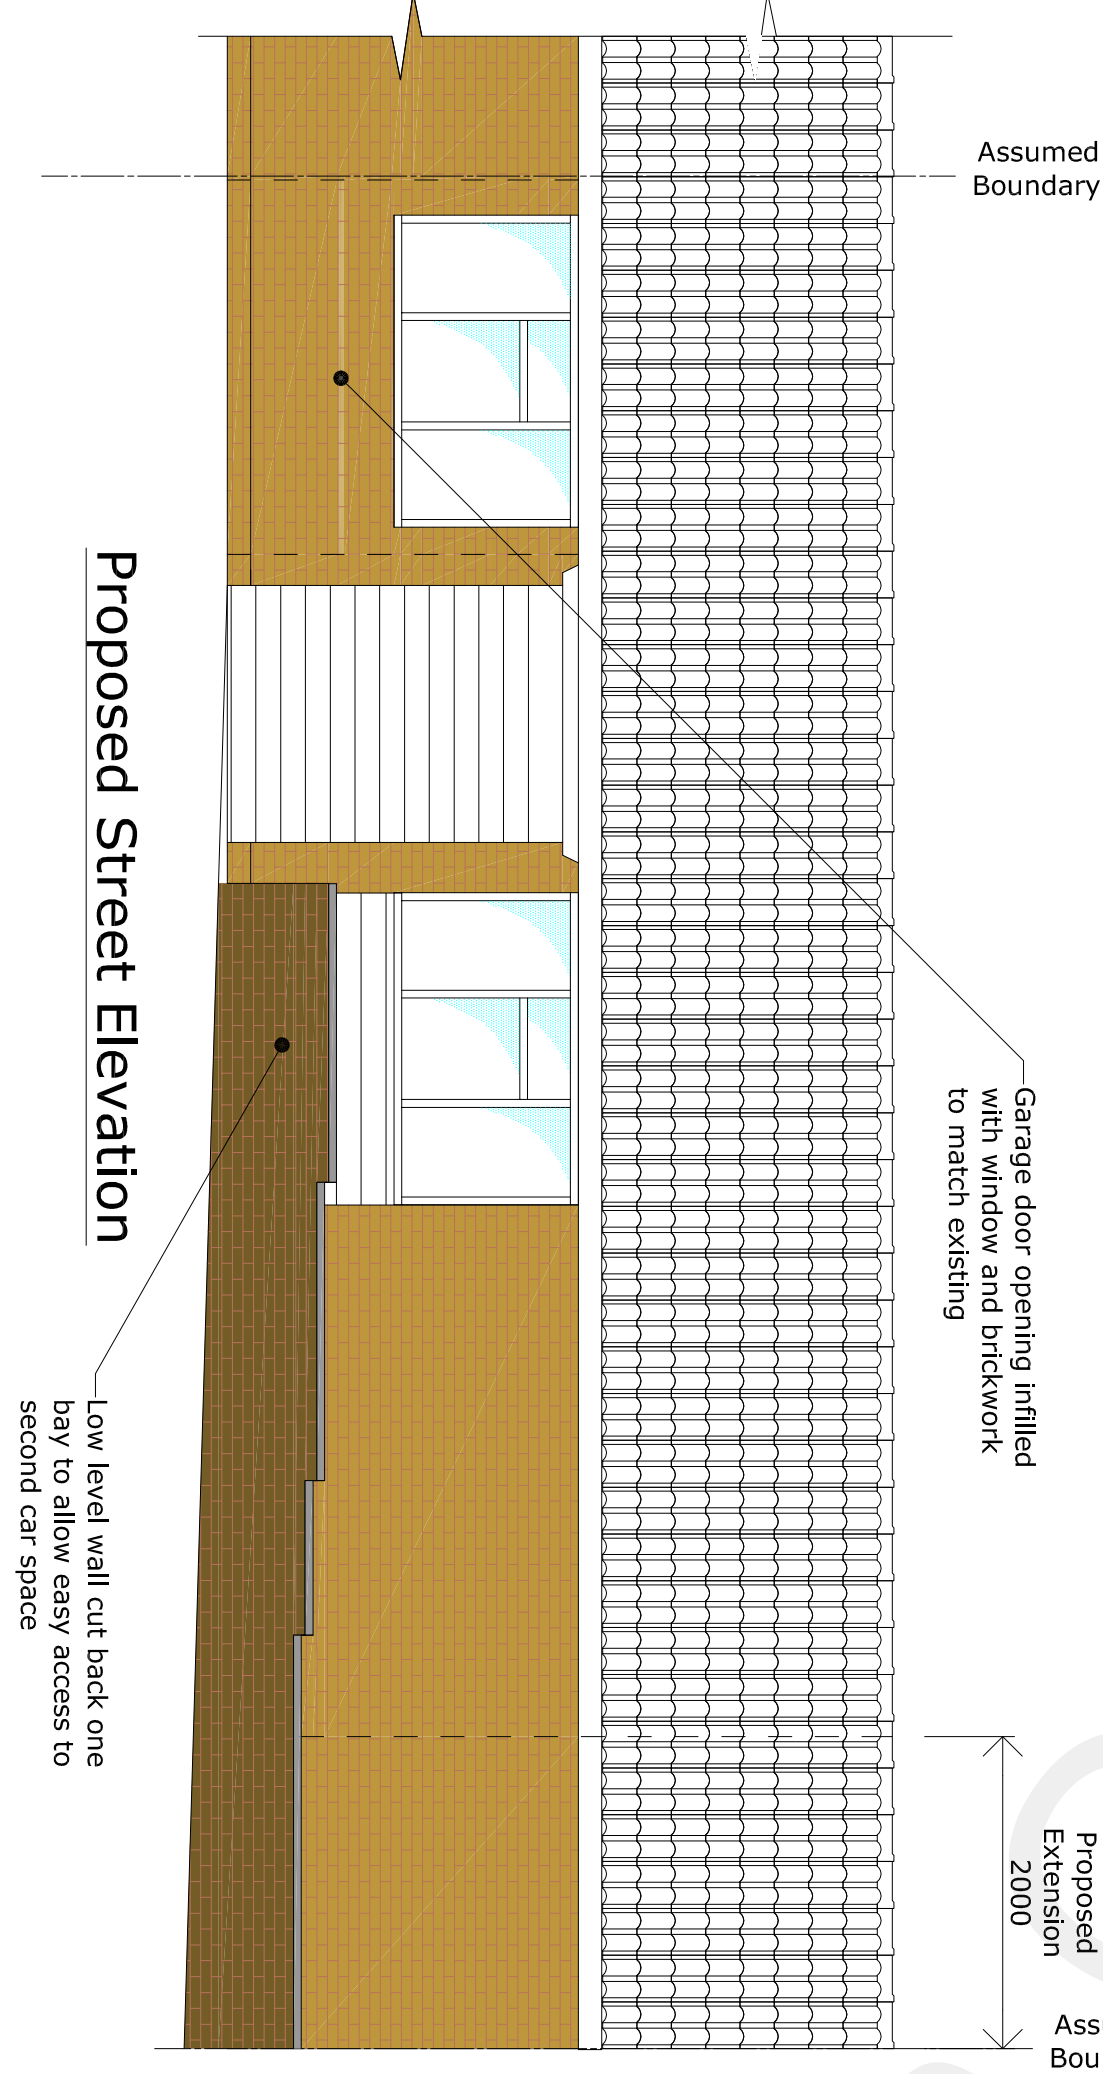


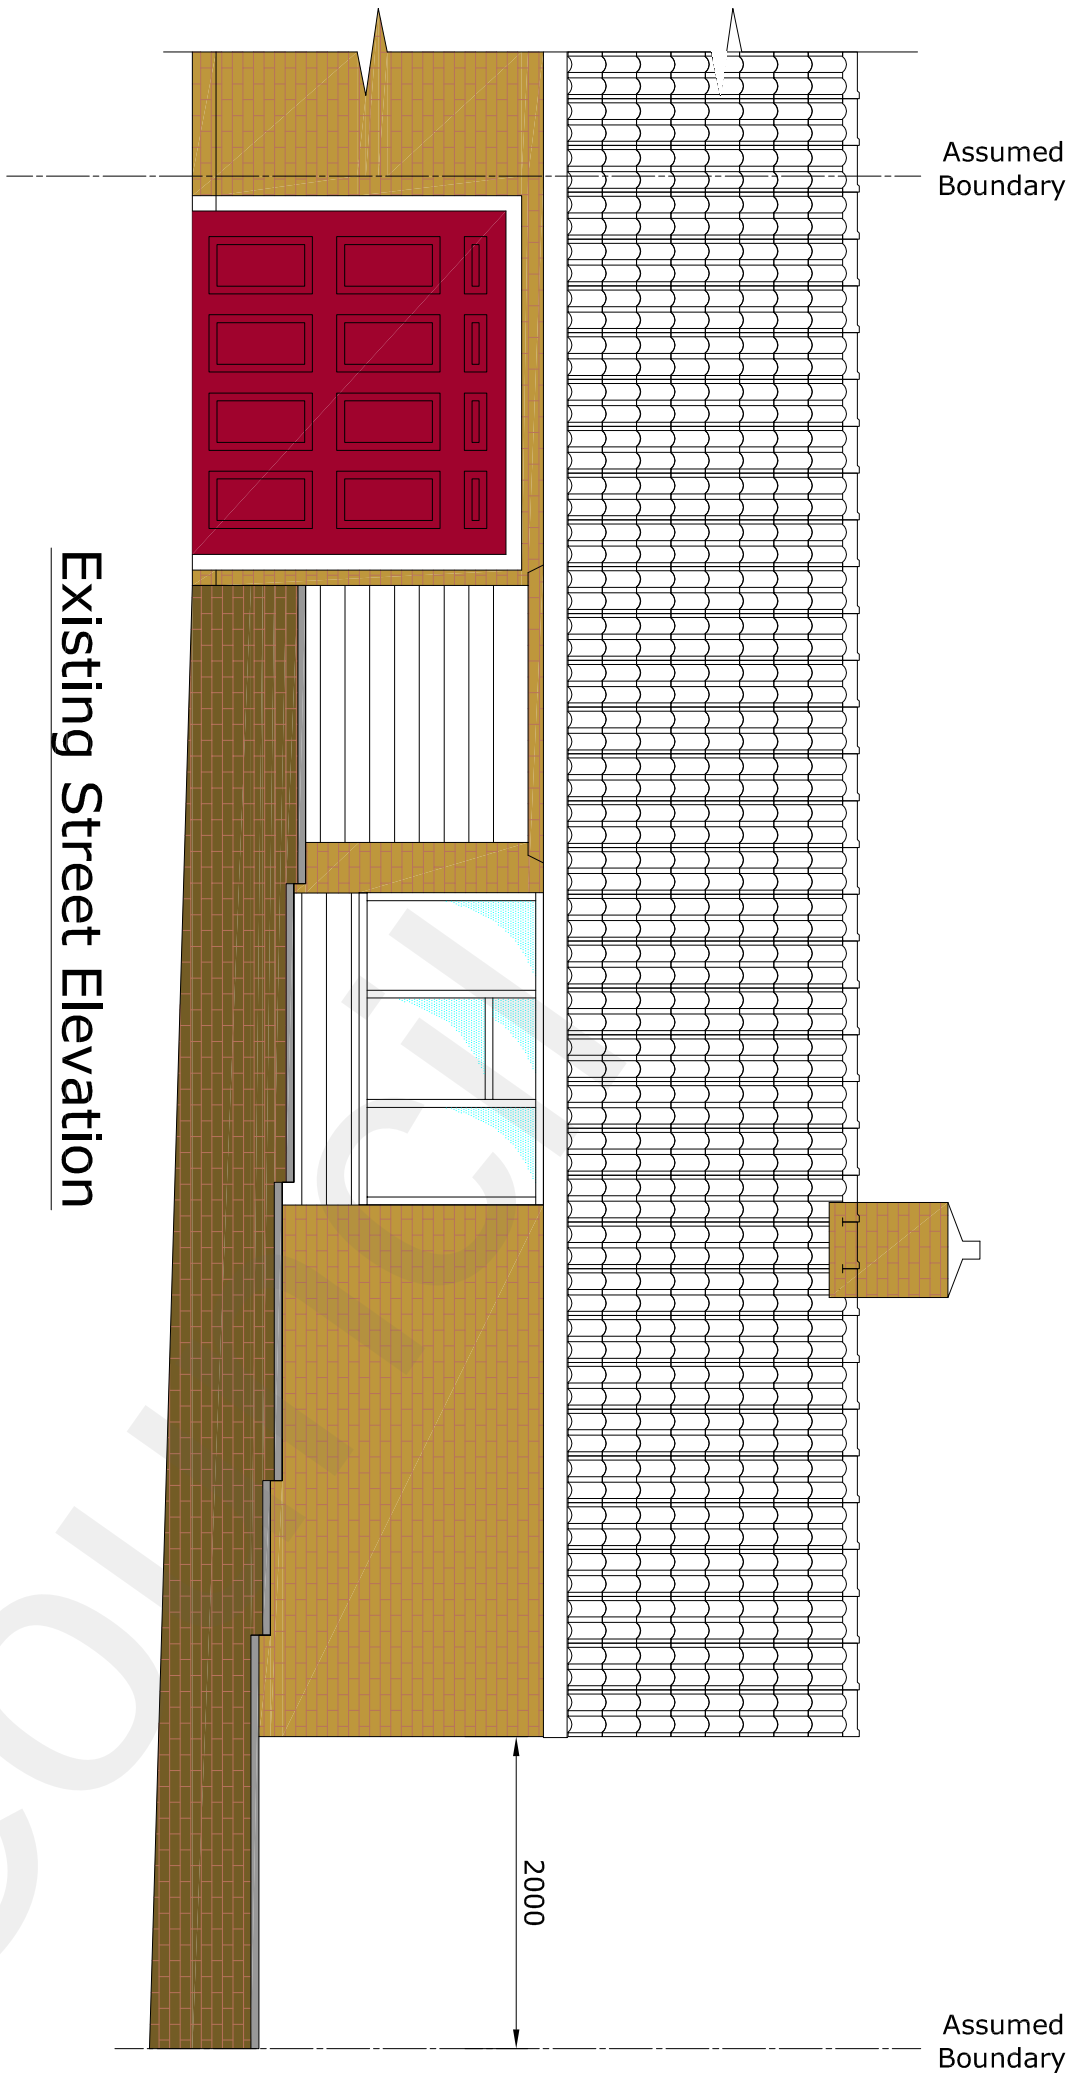

General Notes

- Scale for planning purposes only
- Work to figured dimensions only.
- All dimensions are in millimetres (mm) and levels in metres (m).

Rev.	Notes	Date	By	Chkd
A	Cycle Storage updated	25.10.21		

PRELIMINARY

Client:
Mr. & Mrs. Lye

Project:
23B Lyndhurst Way
Istead Rise
Kent. DA13 9EN

Drawing Title:
Block Plans

Scale: 1:20	@ A1	Date: Oct '21	Drawn: AG	Chk'd:
Job No:		Dwg No:		Rev:
		05		A