



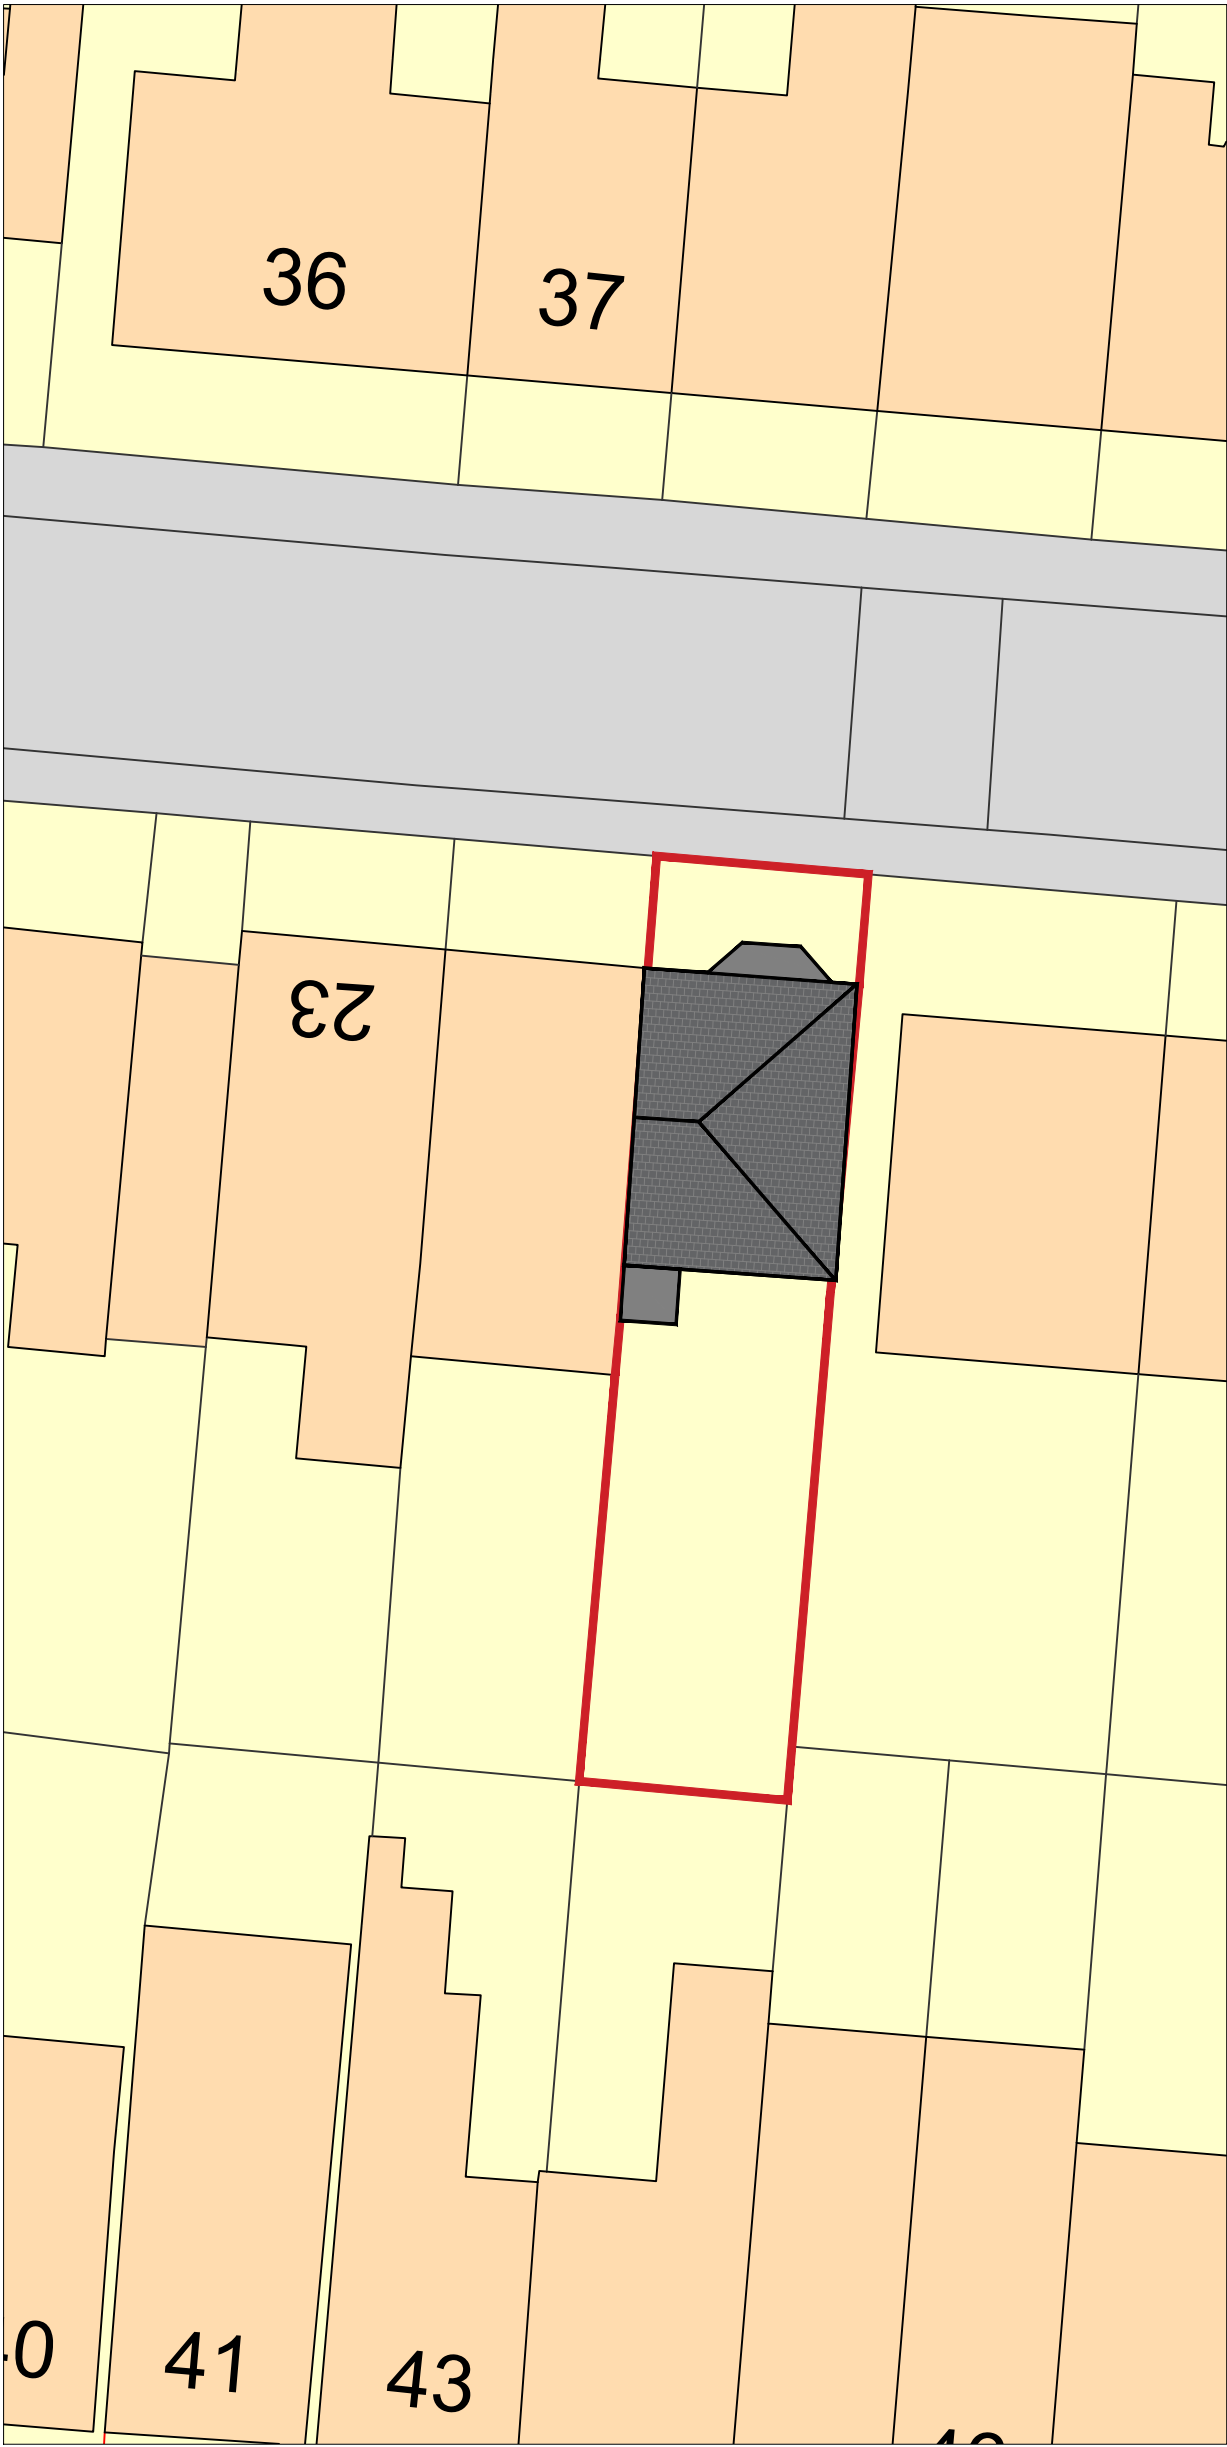

Existing Block Plan

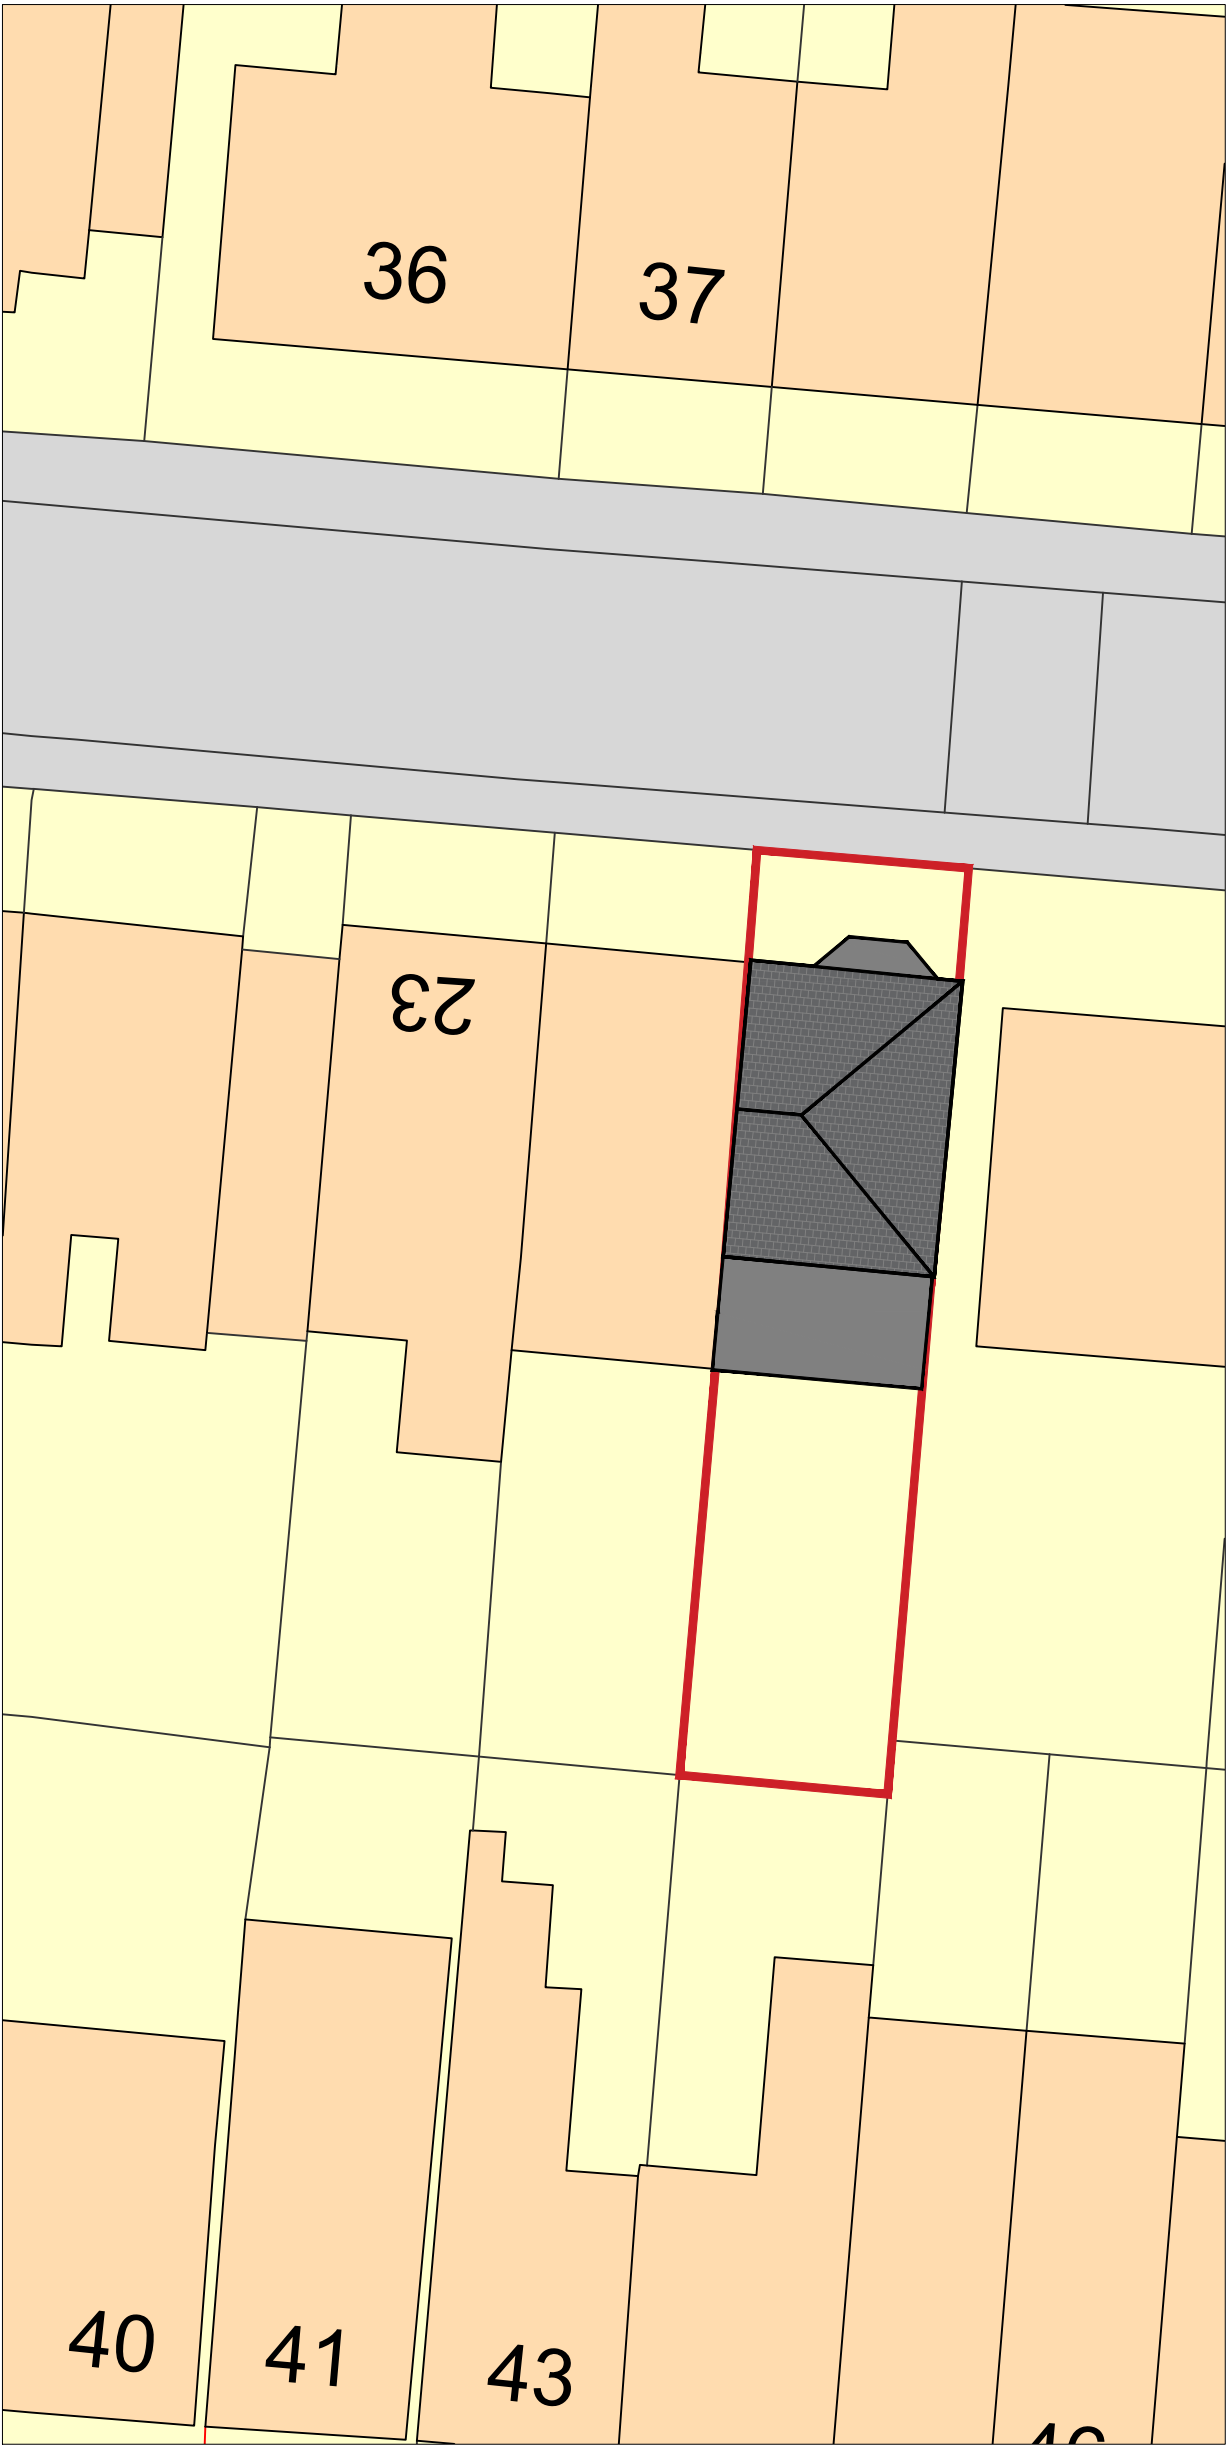

Proposed Block Plan

- Notes:
- Do not scale from this drawing.
 - All dimensions to be verified on site and is in mm.
 - Builder to verify all dimensions, heights and levels prior to commencement of work.
 - All documents shall be checked to ensure that they are compatible by the contractor before construction commences. In the event of apparent ambiguity or contradiction the engineer and/ or architect shall be notified immediately.
 - The contractor in preparing his estimate shall visit the site and acquaint himself with the problems involved.
 - The contractor shall issue all statutory notices to the local Authority during progress and completion of works.



Location Plan



A	-	-	-/-/-
REV:	DESCRIPTION:	BY:	DATE:

STATUS: PLANNING
**BARRON
EDWARDS
STERLING**

Whitehall Place
47 The Terrace,
Gravesend, Kent
DA12 2DL
01474 247 787
info@barronedwards.co.uk
www.barronedwards.co.uk

SITE: 21A Cobham Street
Gravesend
Kent
DA11 0SB

TITLE: Existing and Proposed Block Plan
Location Plan

1:1250



1:200



SCALE AT A2: 1:200/1:1250	DATE: 06/04/23	DRAWN: HH
PROJECT NO: 230218	DRAWING NO: 001	REVISION: A