


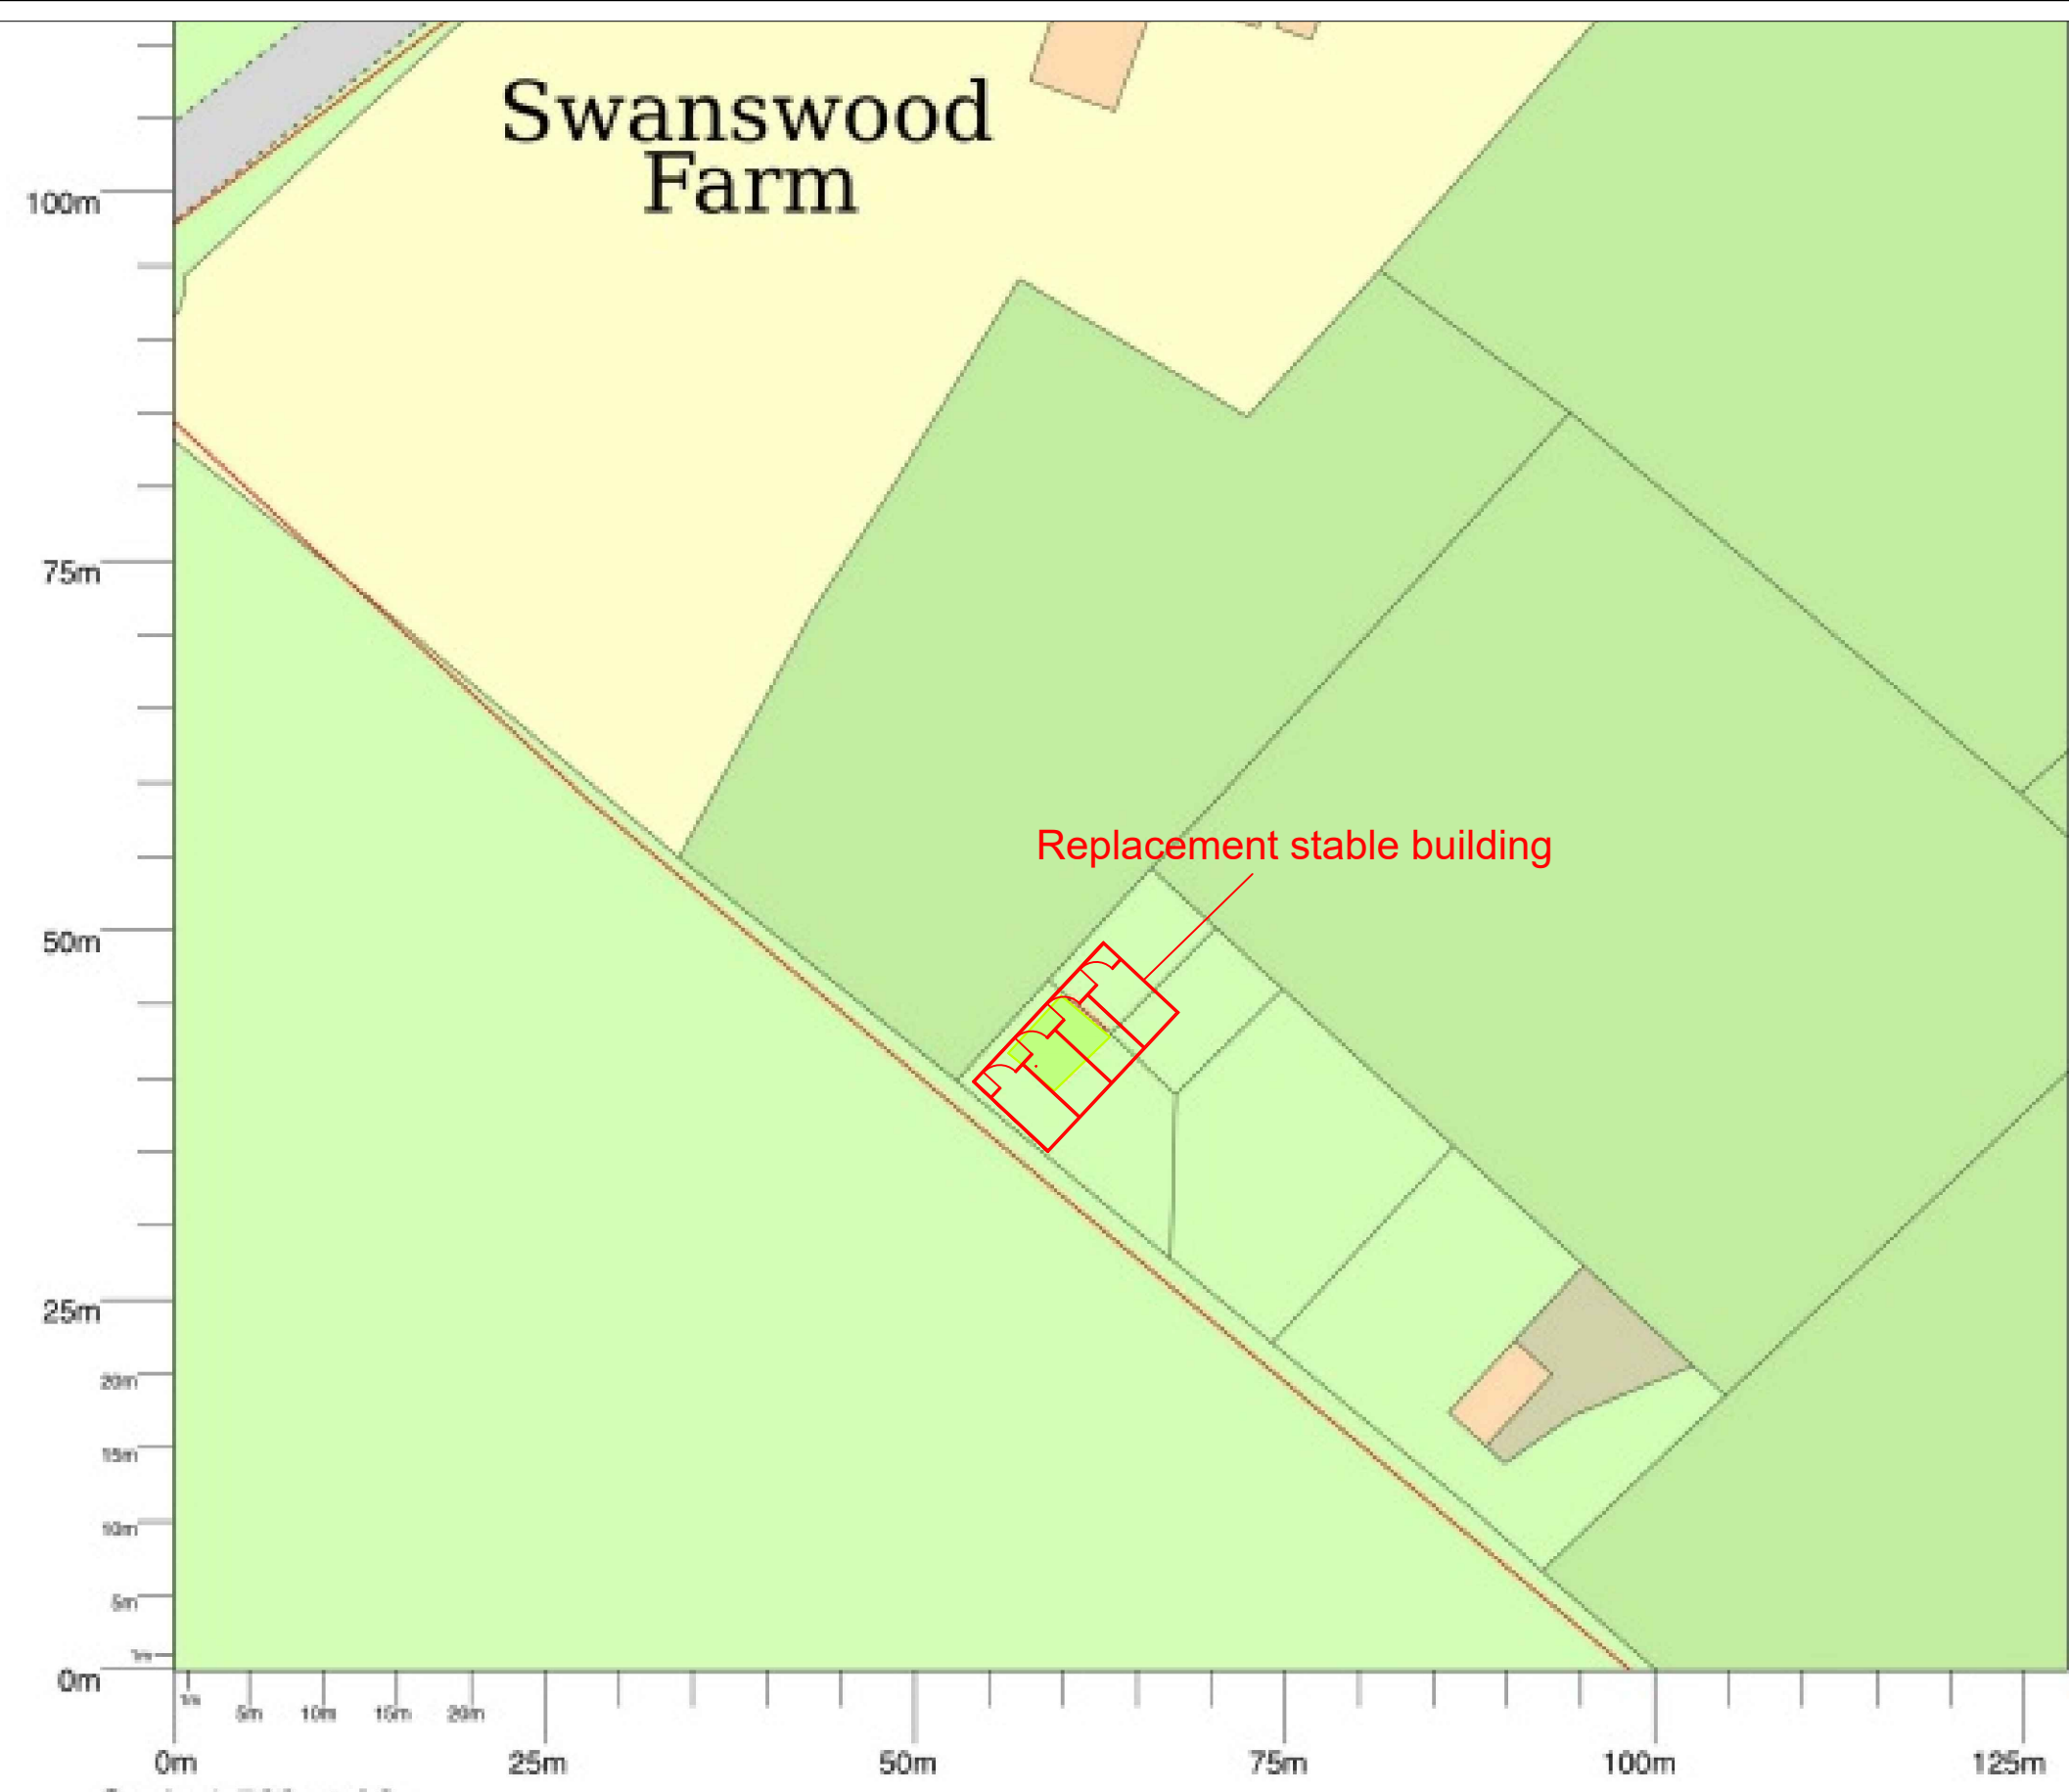

General Notes

1 to 500
Proposed site
plan

Replacement
building outlined
in red

	NT/KW	
No.	Revision/Issue	Date

Firm Name and Address

NORTON 
TIMBER Ltd.

Project Name and Address

Stables unit,
Swanswood Farm
Harvel Road
Meopham
Gravesend

Project	Sheet
Date 26th Sep 2023	19
Scale 1:500 (A3)	