


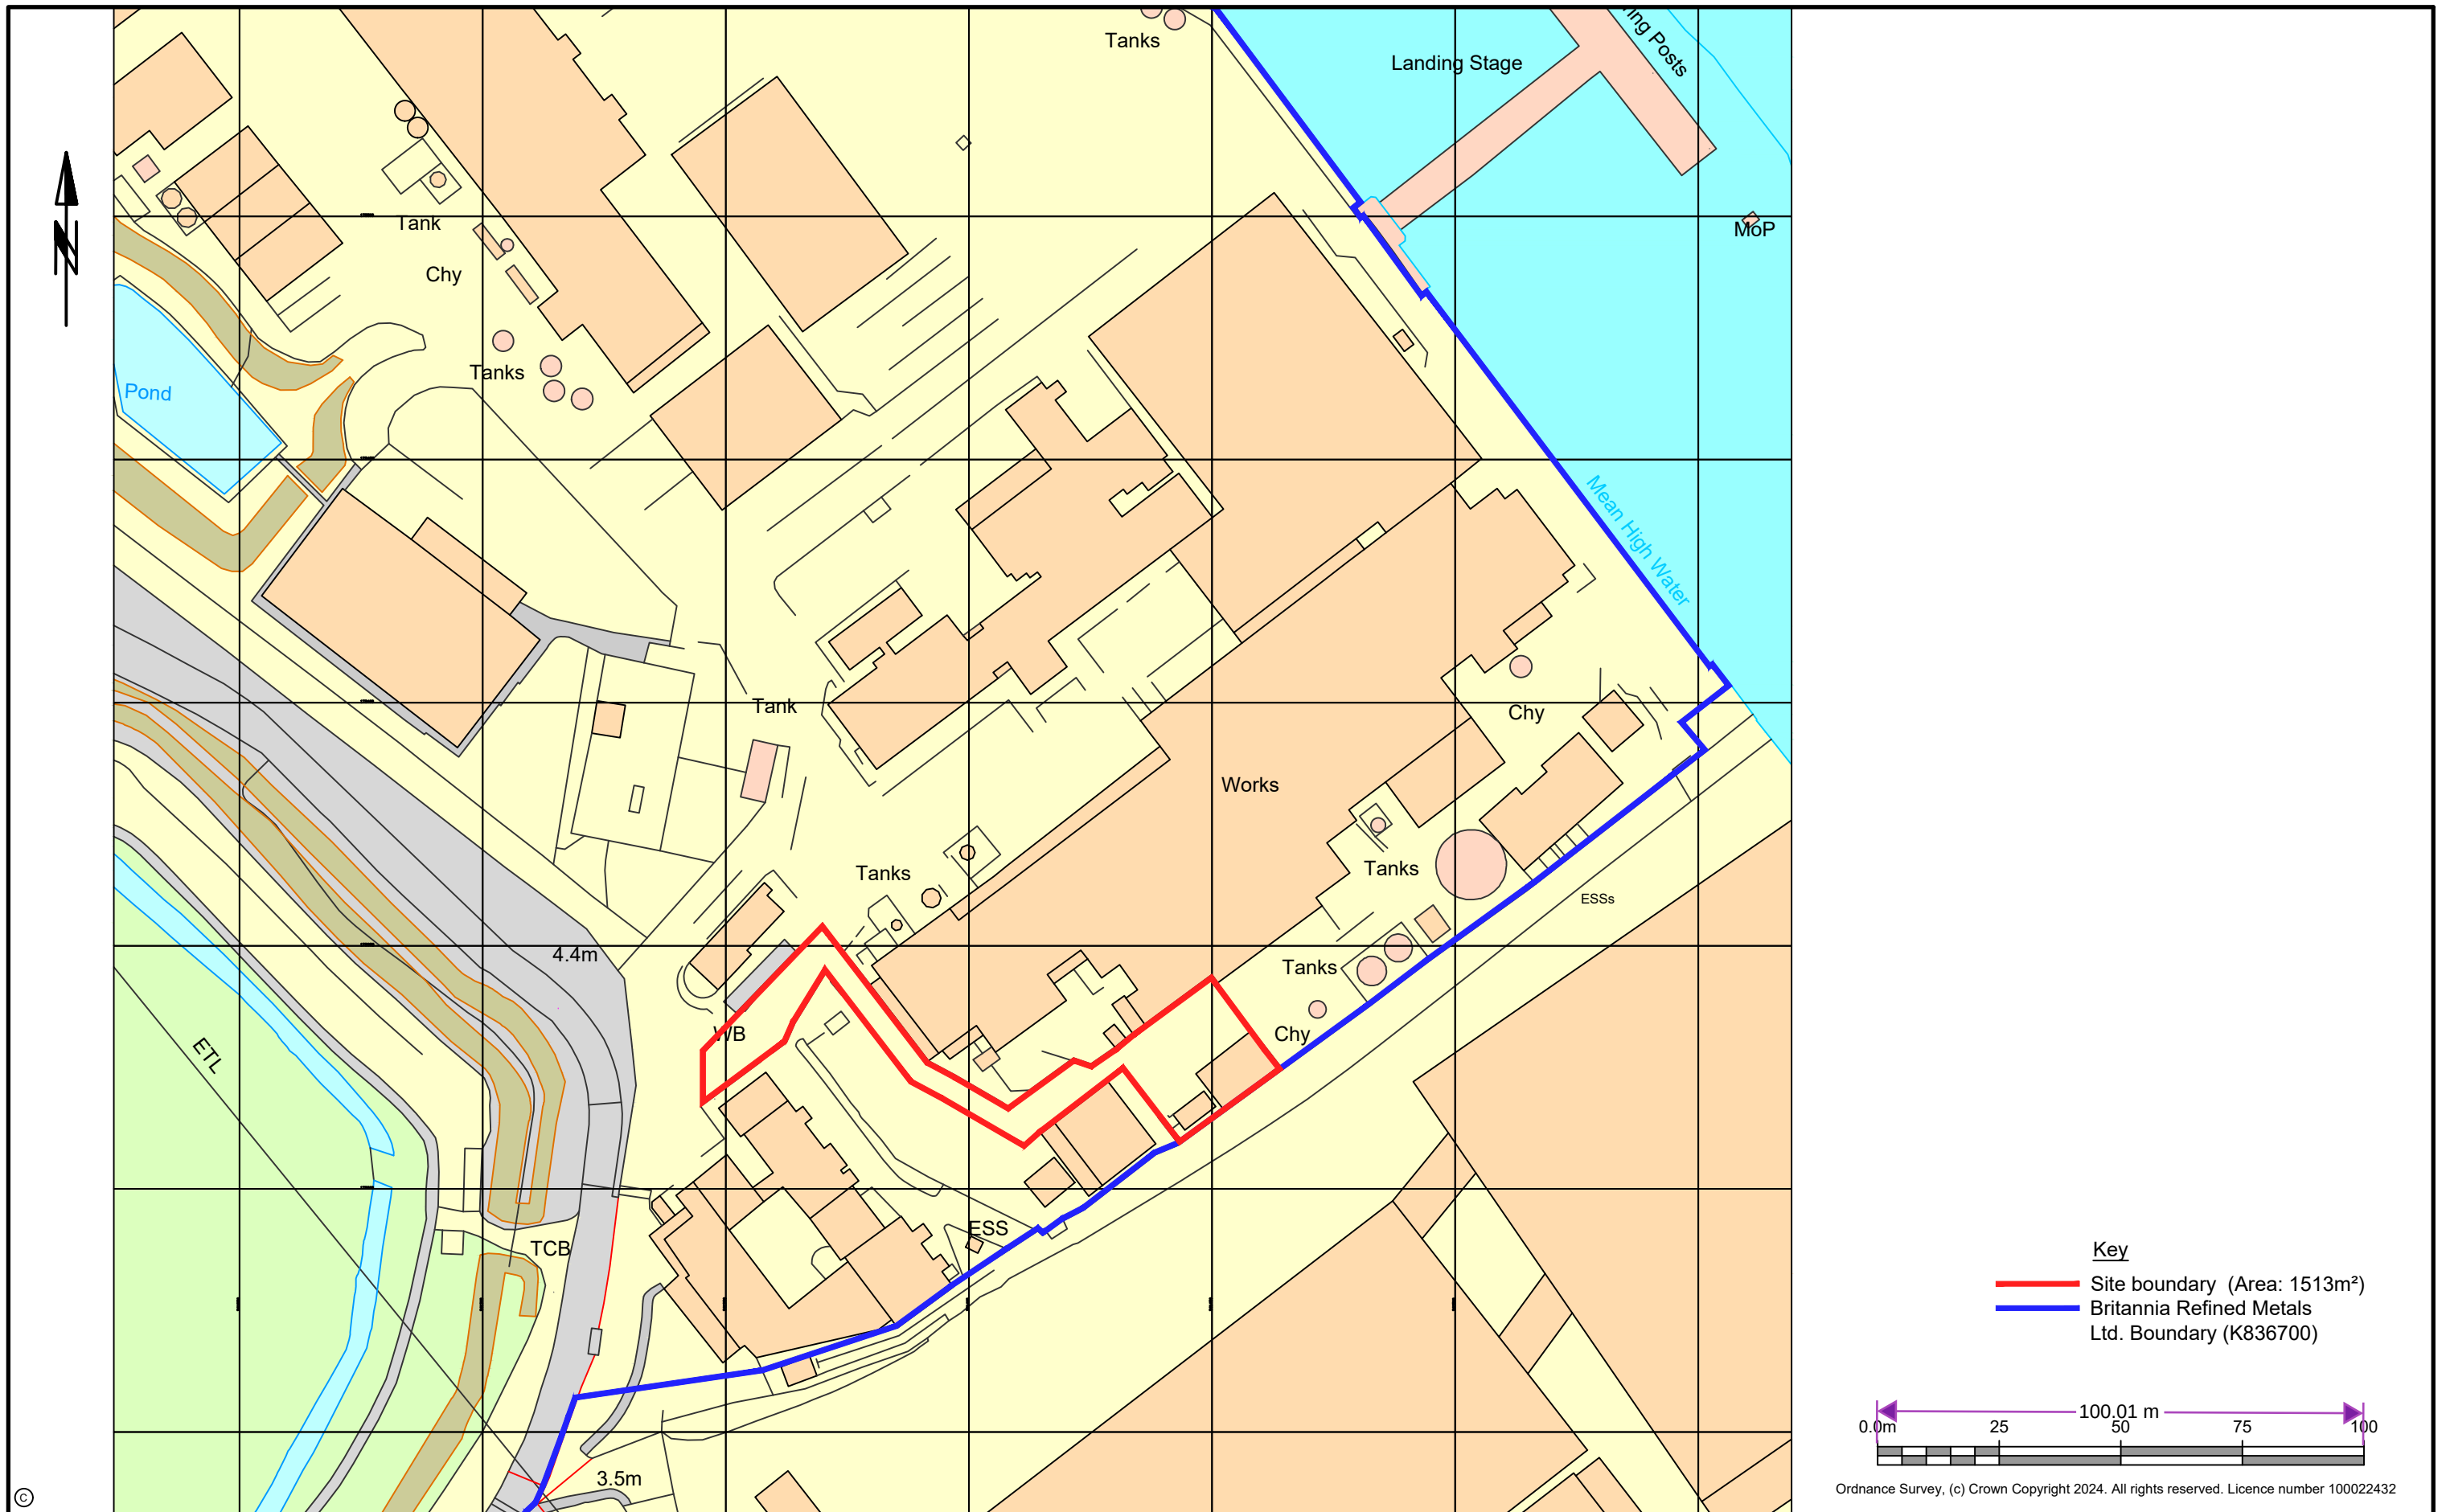

 Evans & Langford Engineering <i>your</i> Environment ♦ Structural & Civil Engineers ♦ Land & Building Surveyors ♦ Geo-Environmental Engineers ♦ Project Managers ♦ CDM Consultants ♦ Contract Administrators  RB Plant Group Limited Evans & Langford Consultants Ltd, RB House, The Square, Lenham ME17 2PG www.evanslangford.co.uk Tel +44 (0) 1622 690120 mail@evanslangford.co.uk <i>Evans & Langford is part of the RB Group</i>	Revisions		Checked	Date	Britannia Refined Metals Ltd. Northfleet New Lead Storage Area Site Location Plan	Scale 1:1250 ● A3	Drawn CAS		
							Date Jan 24		Checked CPS
						Drg No.	16083-30		Rev. -