


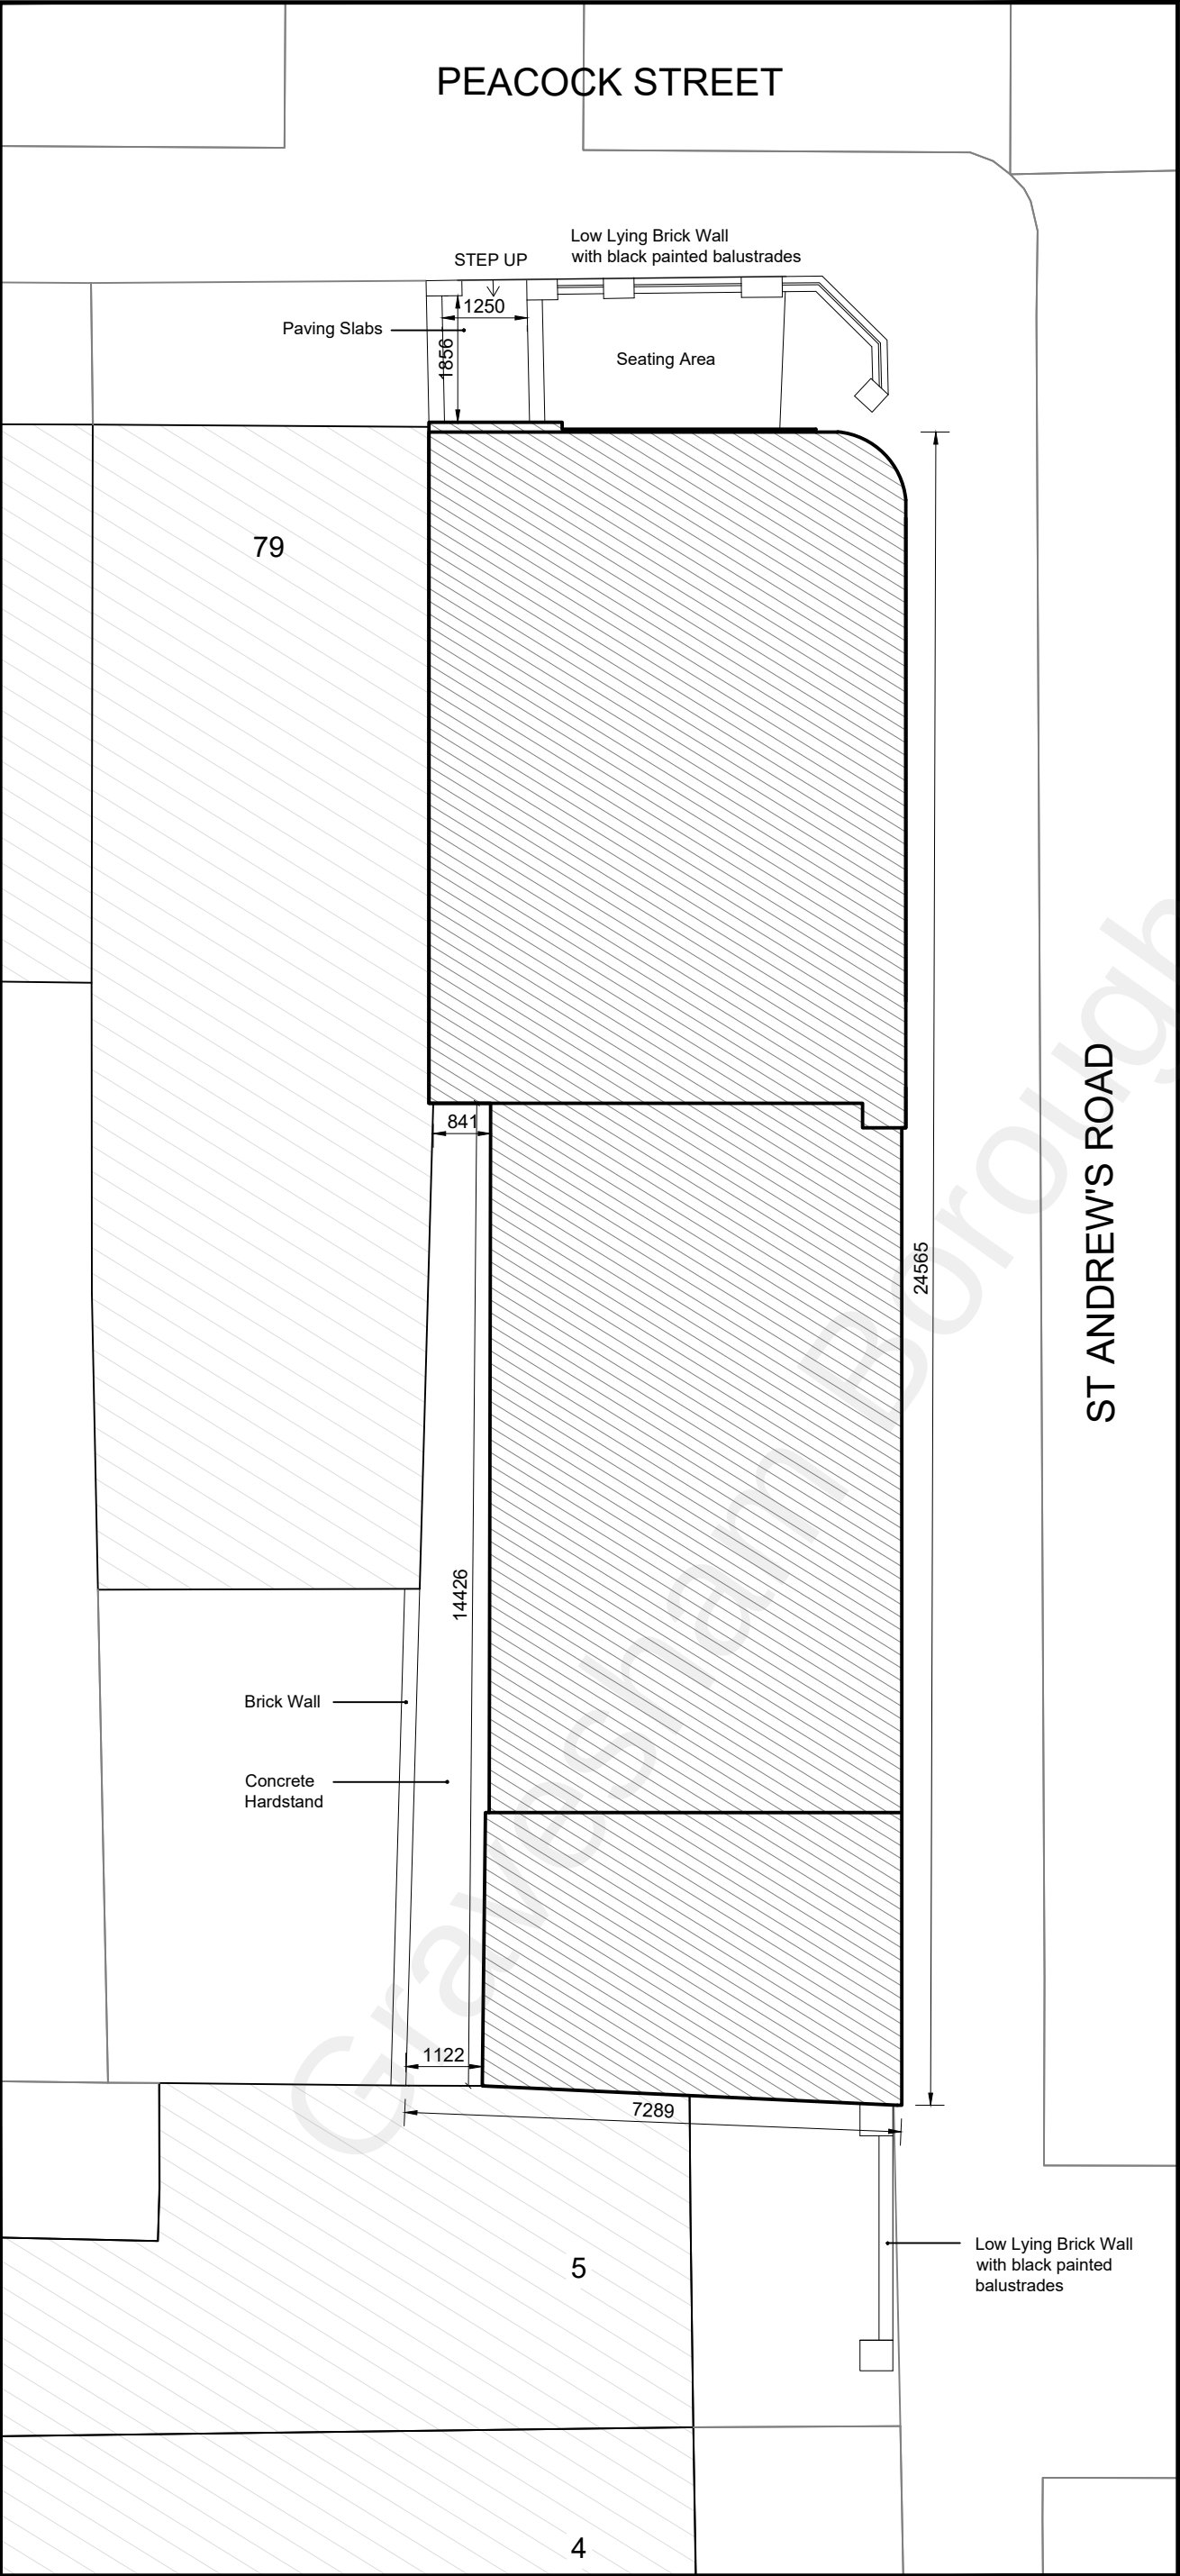

NOTES:

- Do not scale from this drawing other than for Planning Purposes. Figured dimensions to be worked to in all cases.
- The contractor is responsible for checking dimensions, tolerances and references. Any discrepancy to be verified with the Architect before proceeding with the works.

1m 2m 3m 4m 5m

0m 10m

SCALE: 1:100

RUSSELL ASSOCIATES
A R C H I T E C T S
 ARCHITECTURE : INTERIOR : PLANNING

UNIT 4 HOPYARD STUDIOS, 13 LOVIBOND LANE, GREENWICH SE10 9FY
 Tel : 0208 320 0990 Email : info@russellassociates.co.uk

**EXISTING
 BLOCK PLAN**

THE PEACOCK PUBLIC HOUSE
 78 PEACOCK STREET
 GRAVESEND
 DA12 1EG

PAGE SIZE : A3 SCALE : 1:100 DATE : 29/09/21 DRAWN BY : CKM CHECK BY : P.R.	Dwg. No: 1429-06
---	----------------------------