
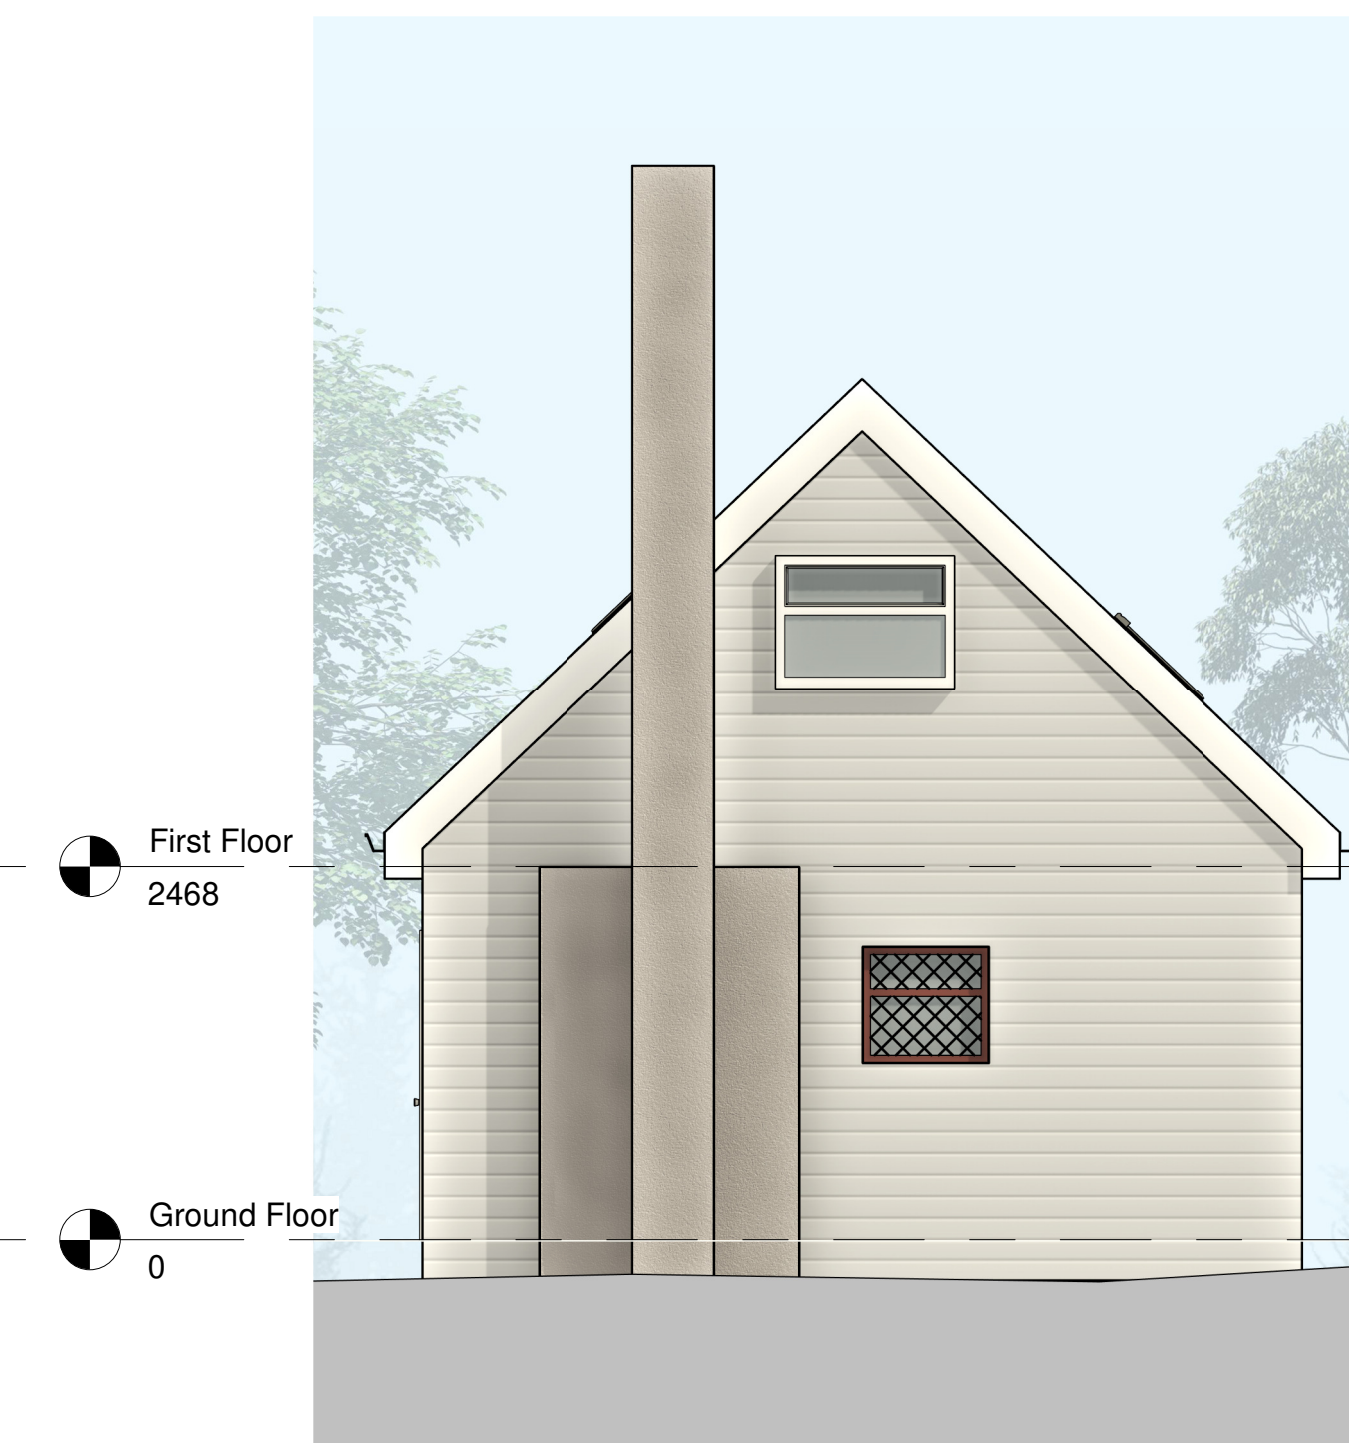
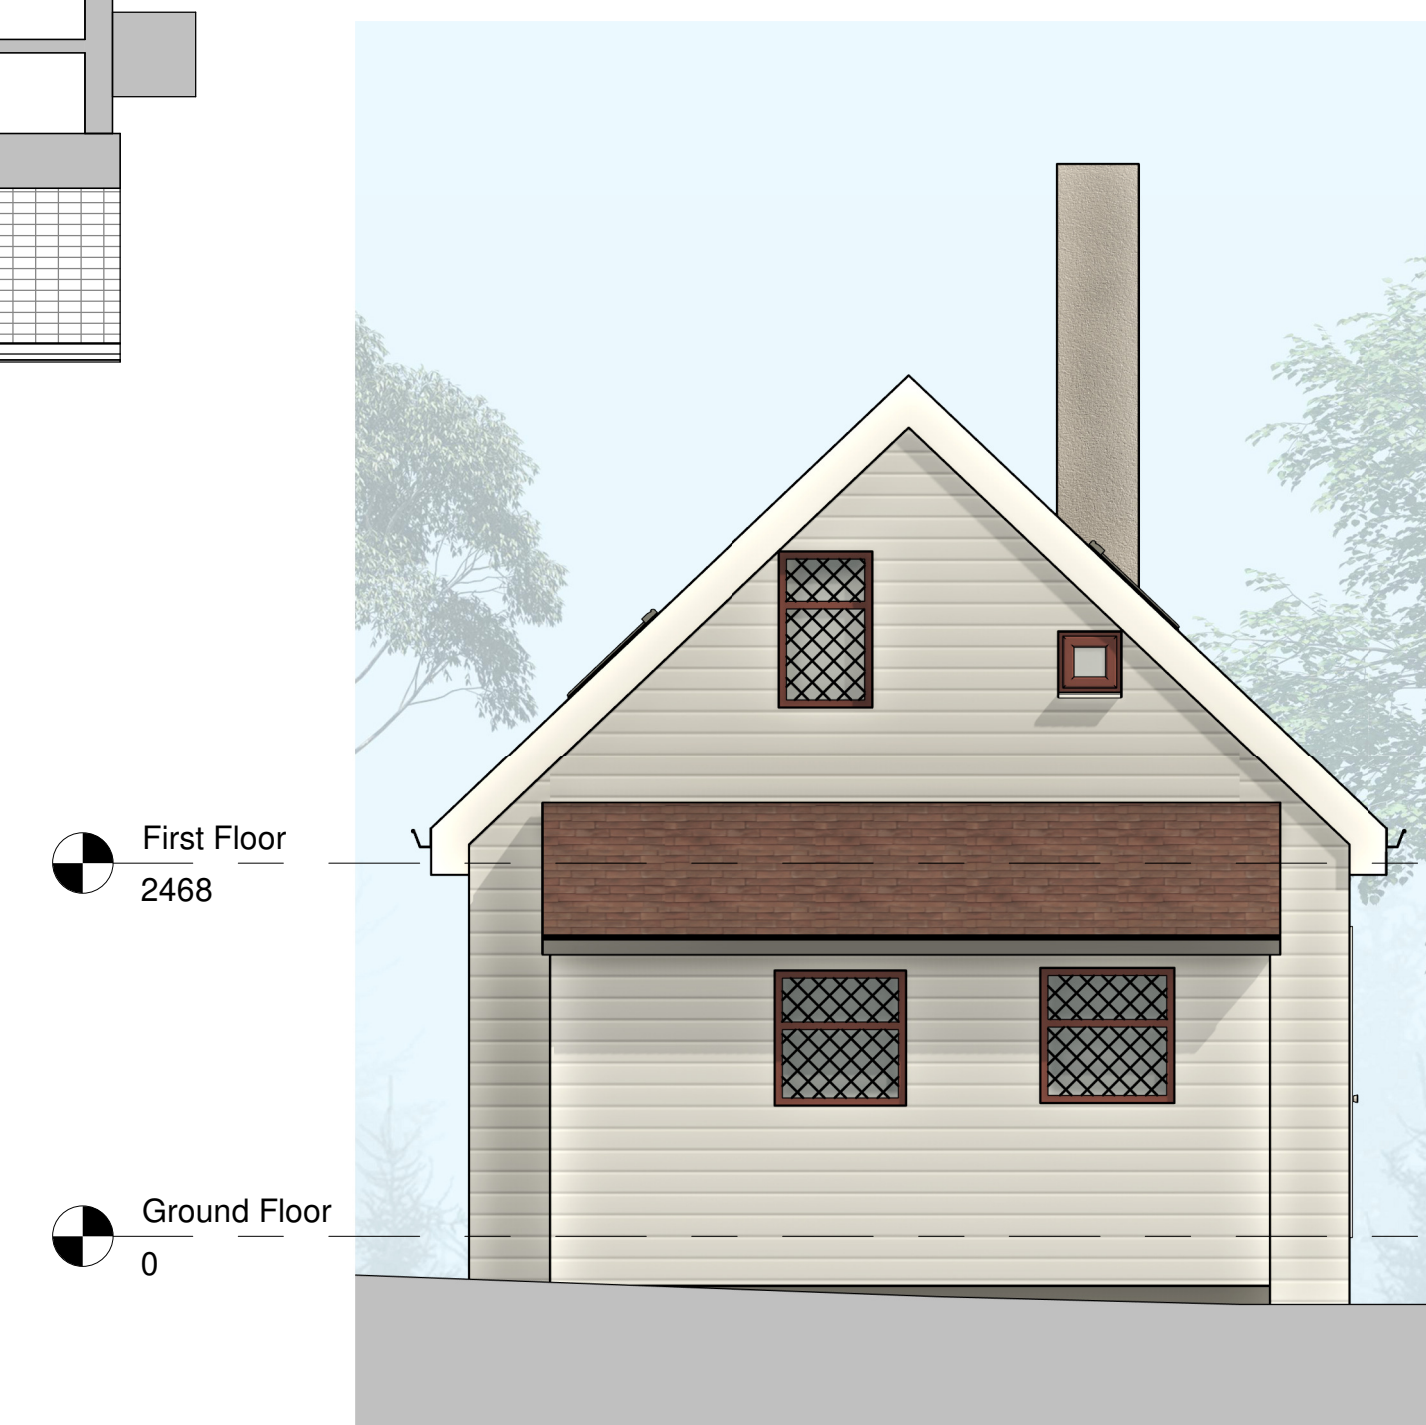
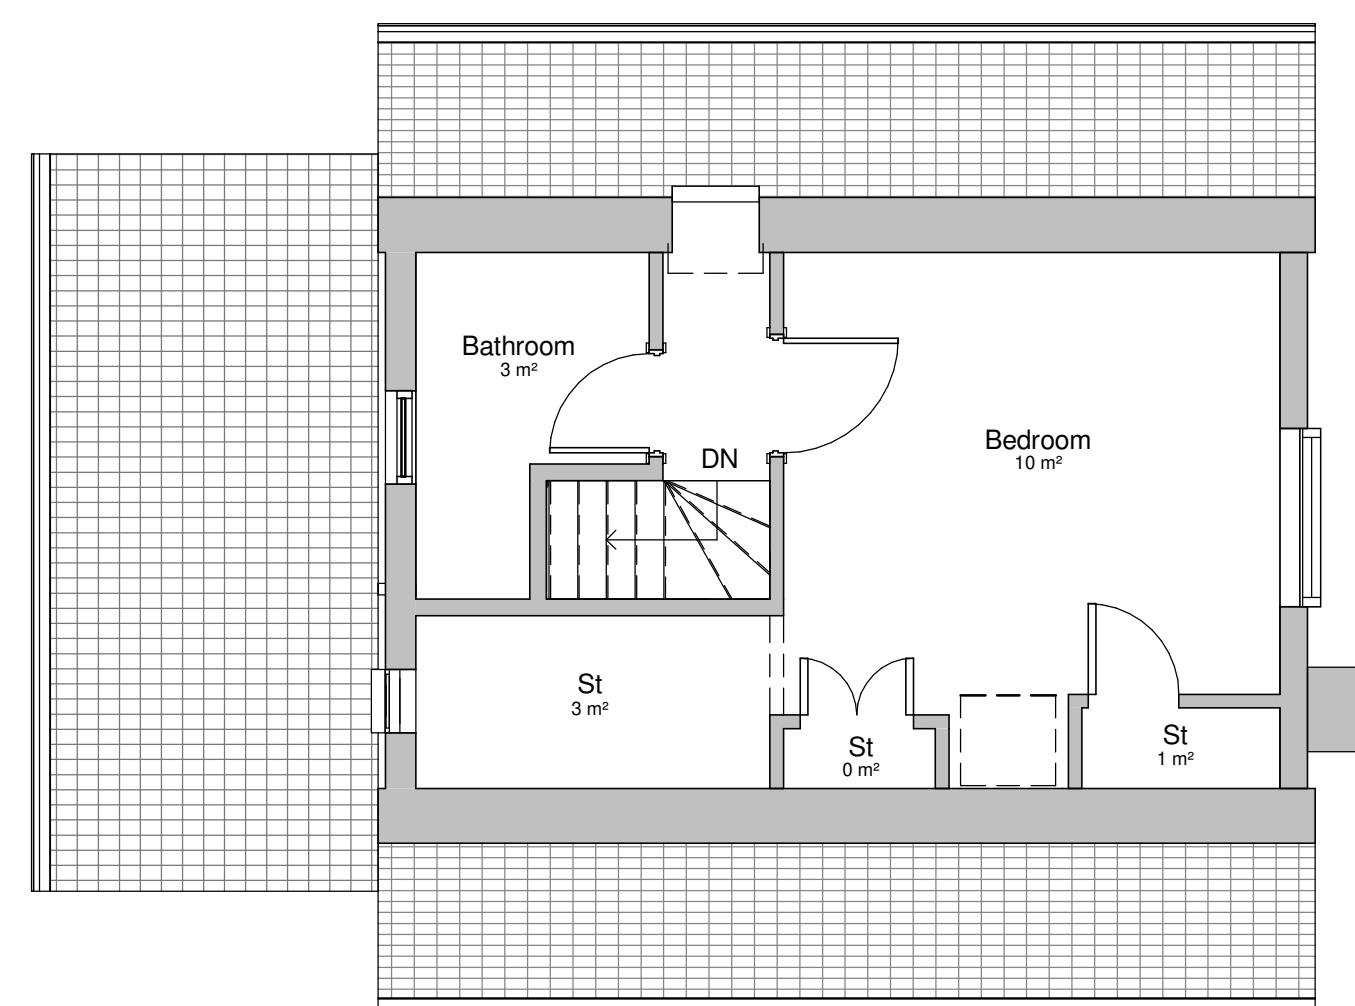
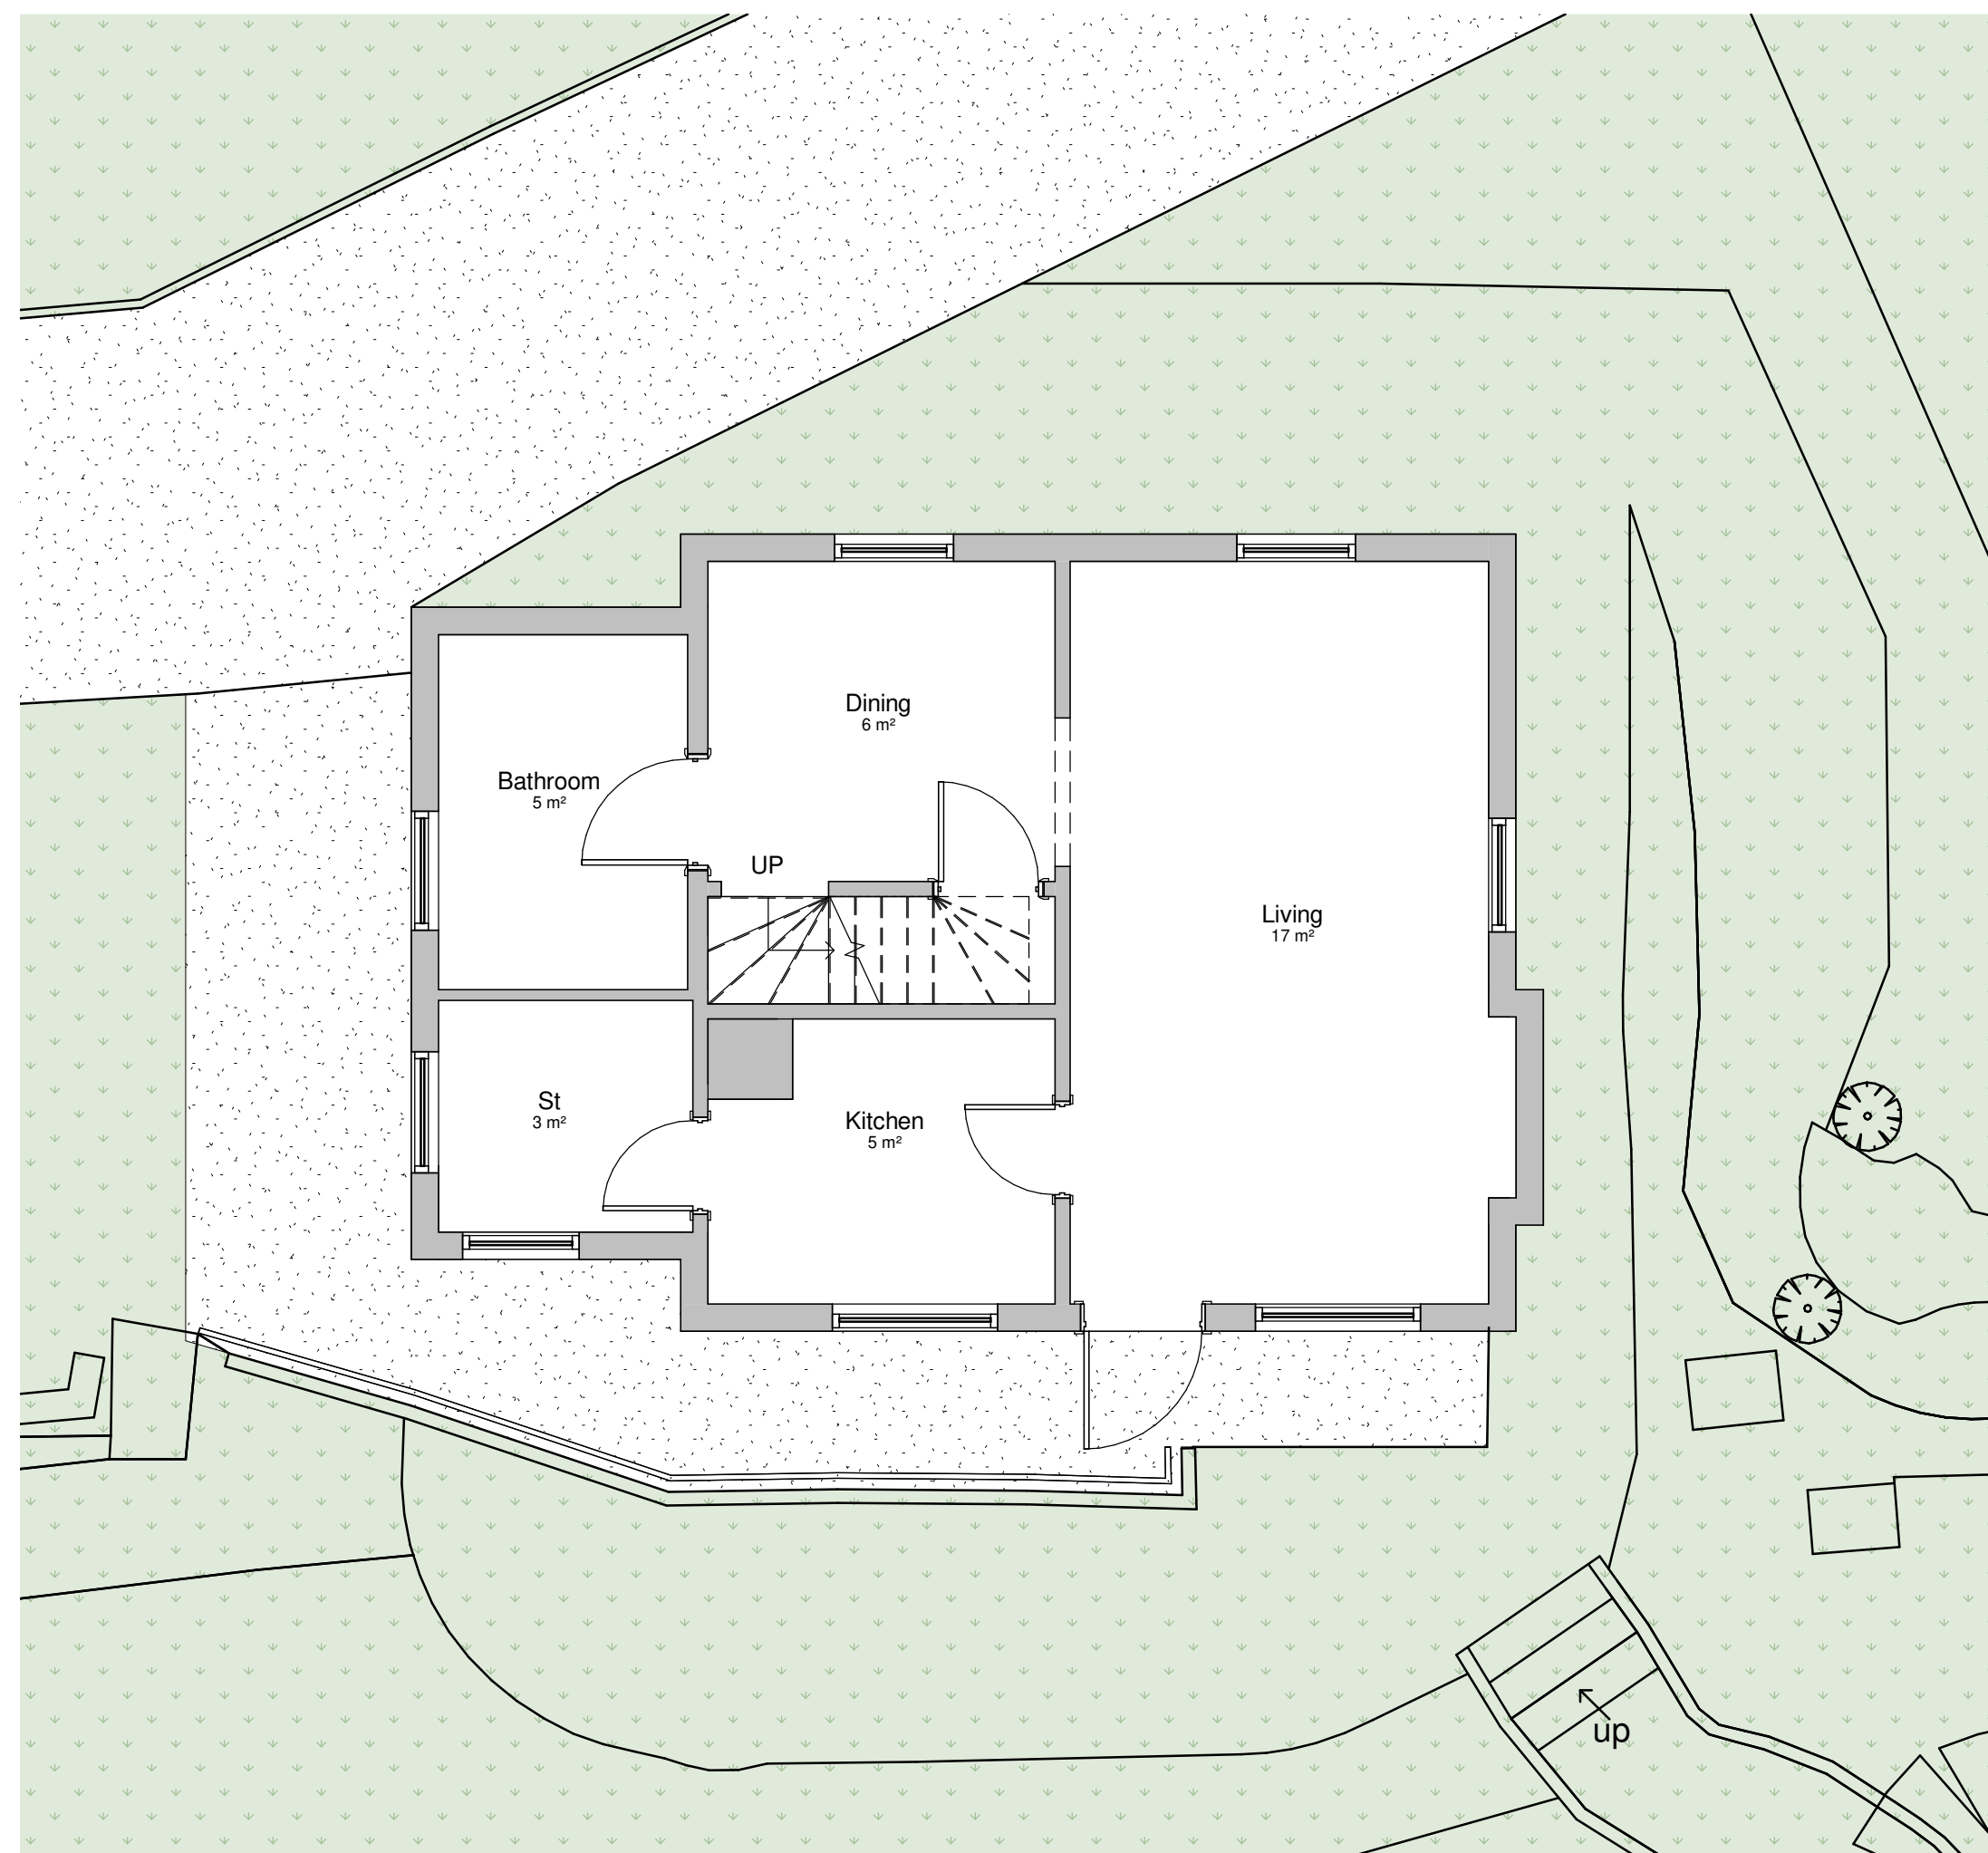


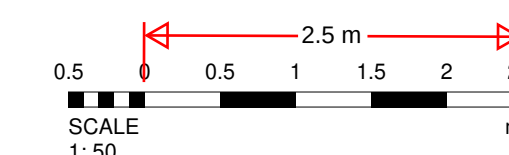

This drawing is protected under copyright

[illegible]

PROJECT			
The Oaks, Ridge Lane, Meopham, DA13 0DP			
TITLE			
Existing Drawing			
CLIENT			
DRAWN BY AK		CHECKED BY AK	DATE 25/03/24
SCALE (@ A1) 1 : 50		PROJECT NUMBER 602	
DRAWING NUMBER PL004			REV