



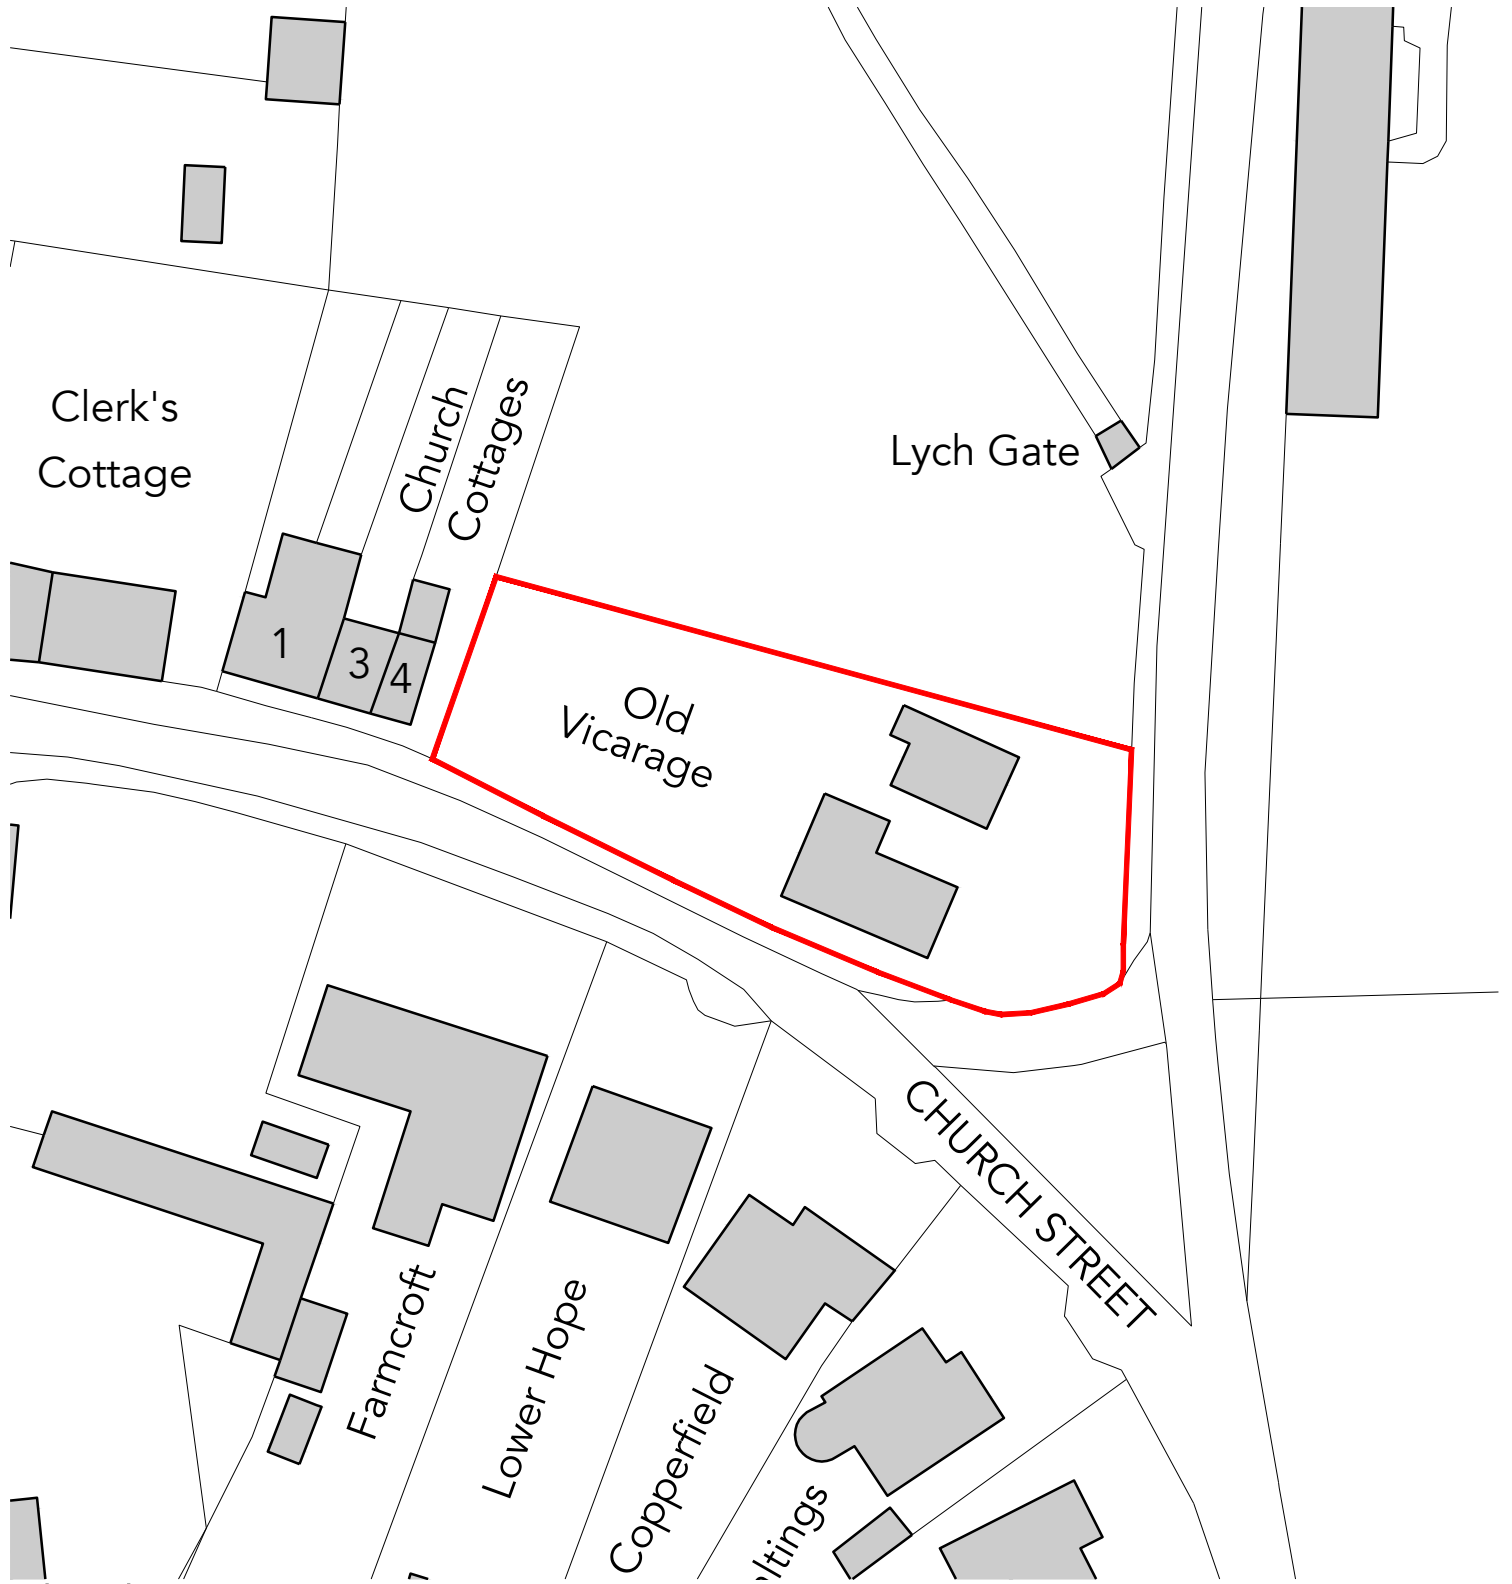

01 | 1:500 | BLOCK PLAN

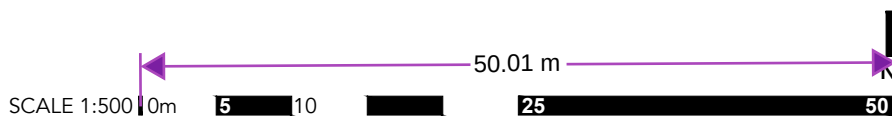

— Application Boundary
DRAWING KEY



DRAWING INFORMATION
Drawing copyright of JRD Kent. Do not scale from drawings. Report all discrepancies, errors & omissions. Check dimensions on site before commencing works. Materials, Components & Workmanship to comply with British & European Standards. JRD Kent Ltd | info@jrdkent.com | 07506 911494

Old Vicarage, Church Street, Higham,
Rochester ME3 7LR
BLOCK PLAN

SCALE 1:500 @ A4
DATE NOVEMBER 2023
PURPOSE SURVEY
REFERENCE 2331 E 002 REV -