




Area	
Ground Floor	71.8m ²
First Floor	52.4m ²
Total Area	124.2m ²

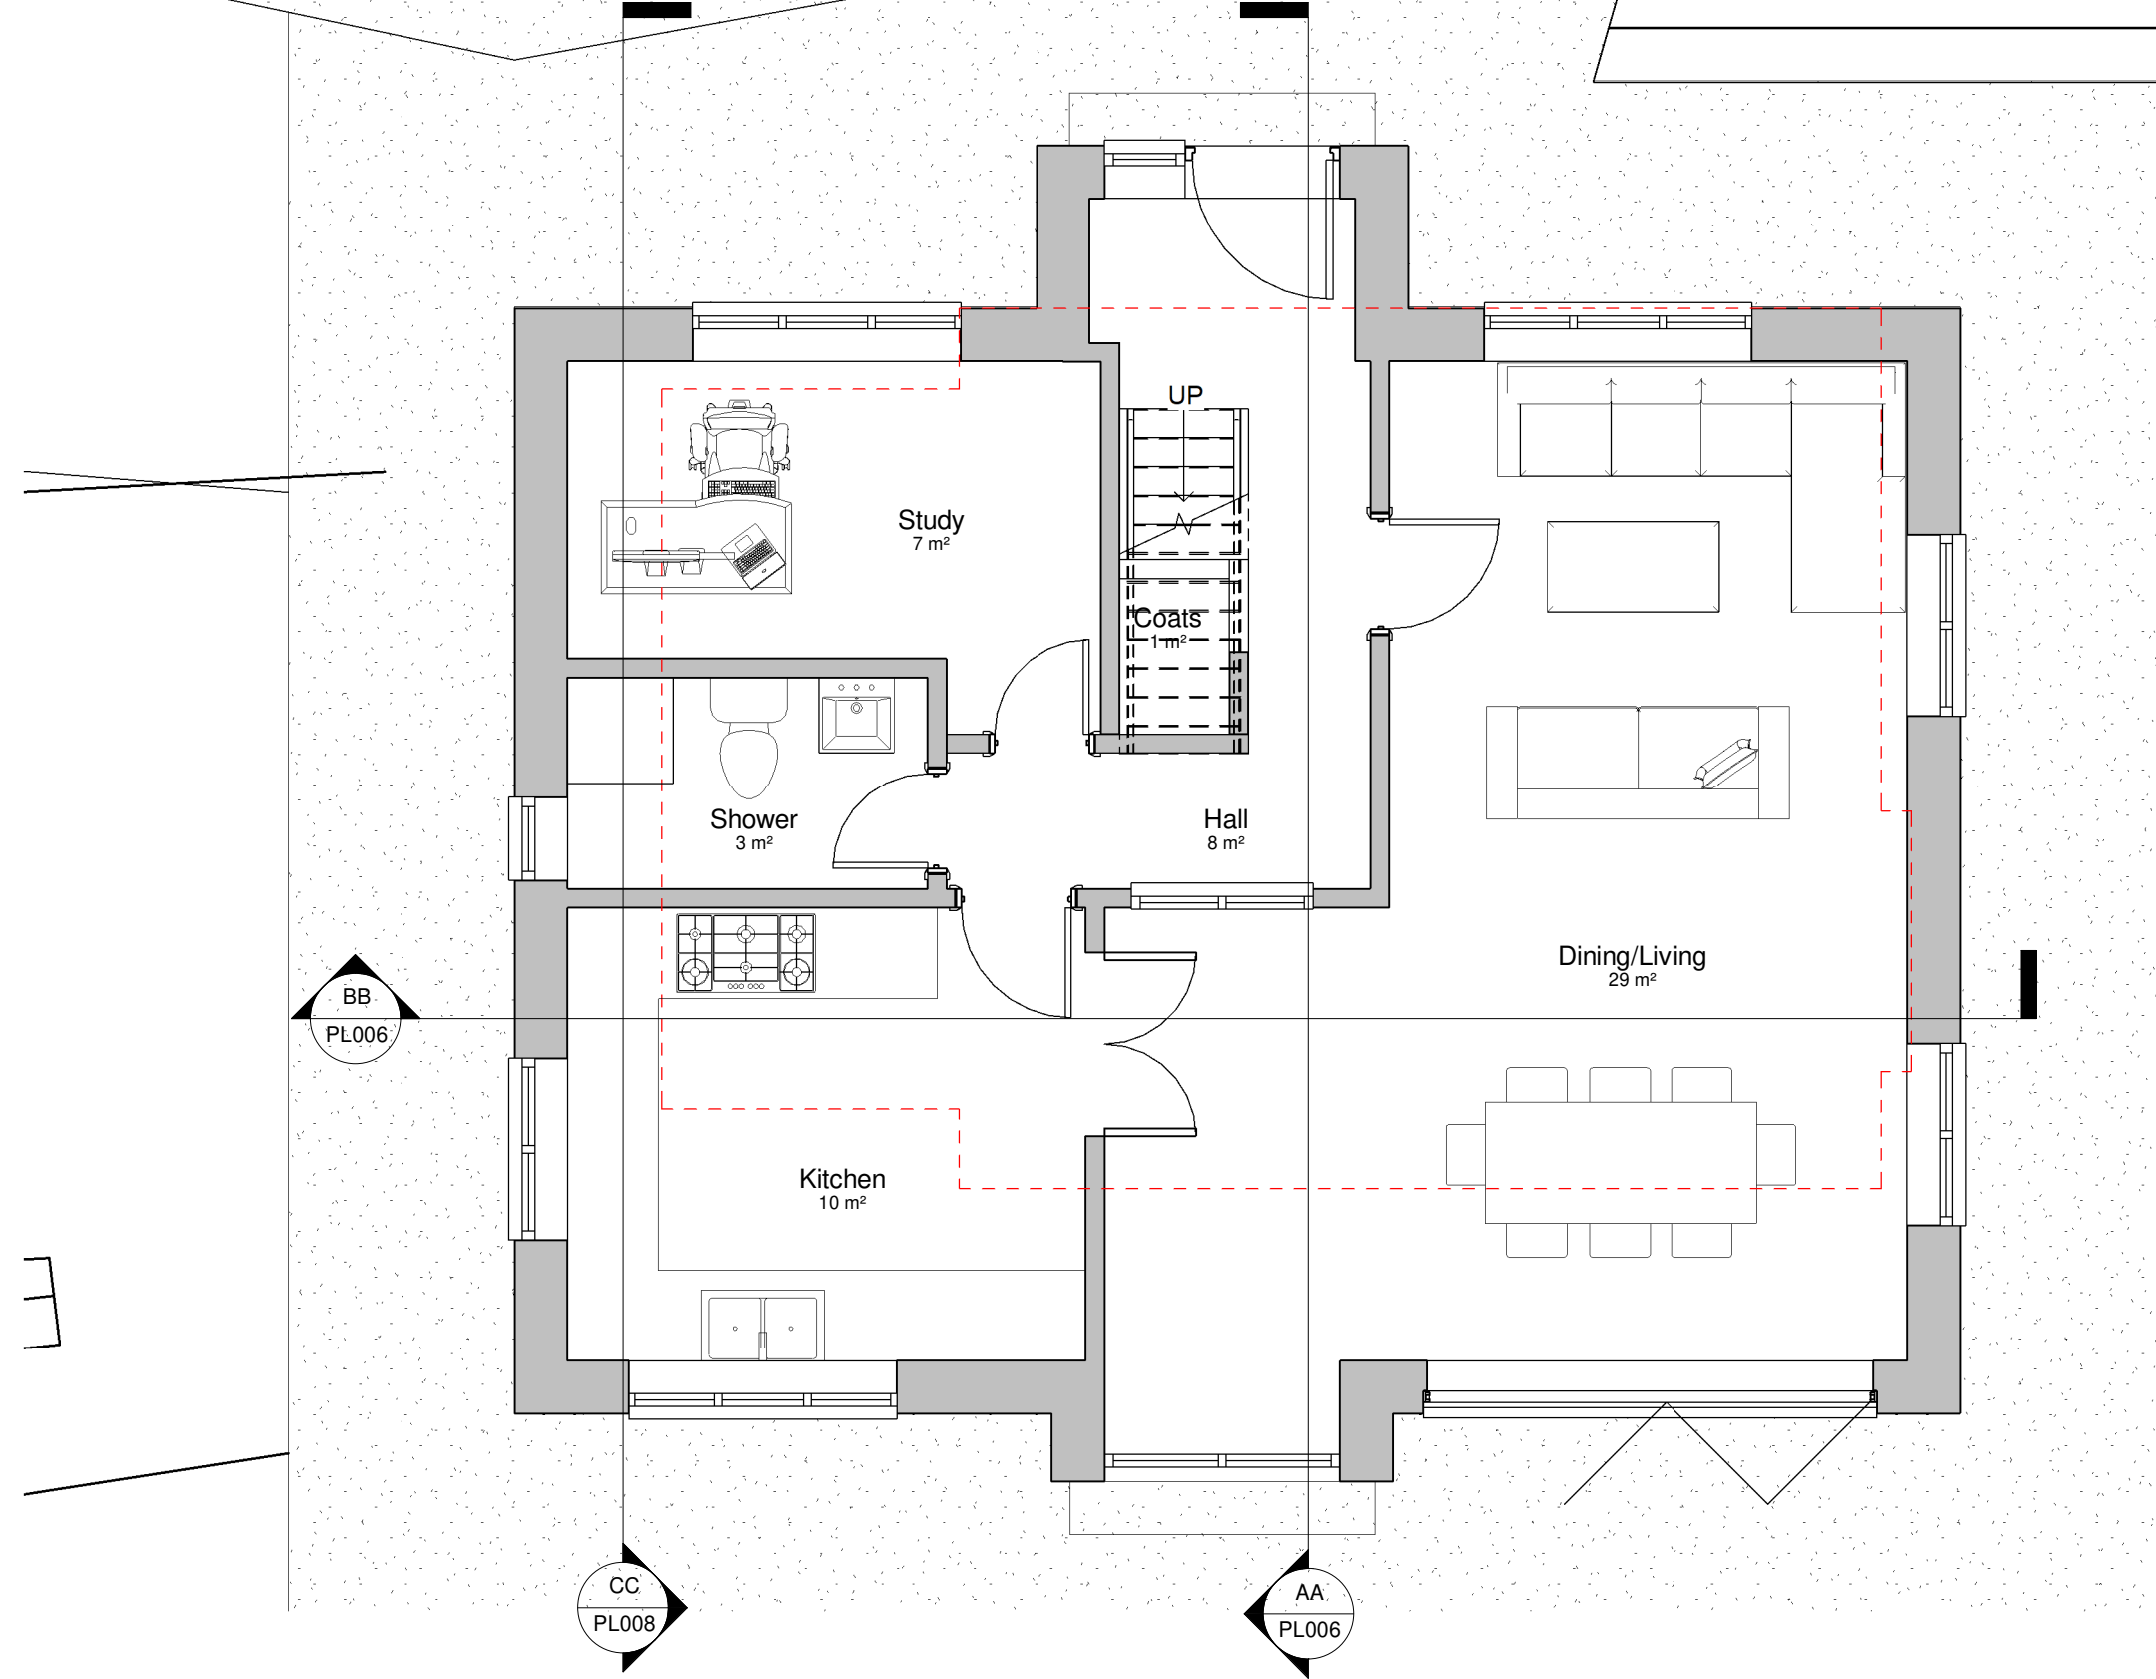


Group
1 : 50

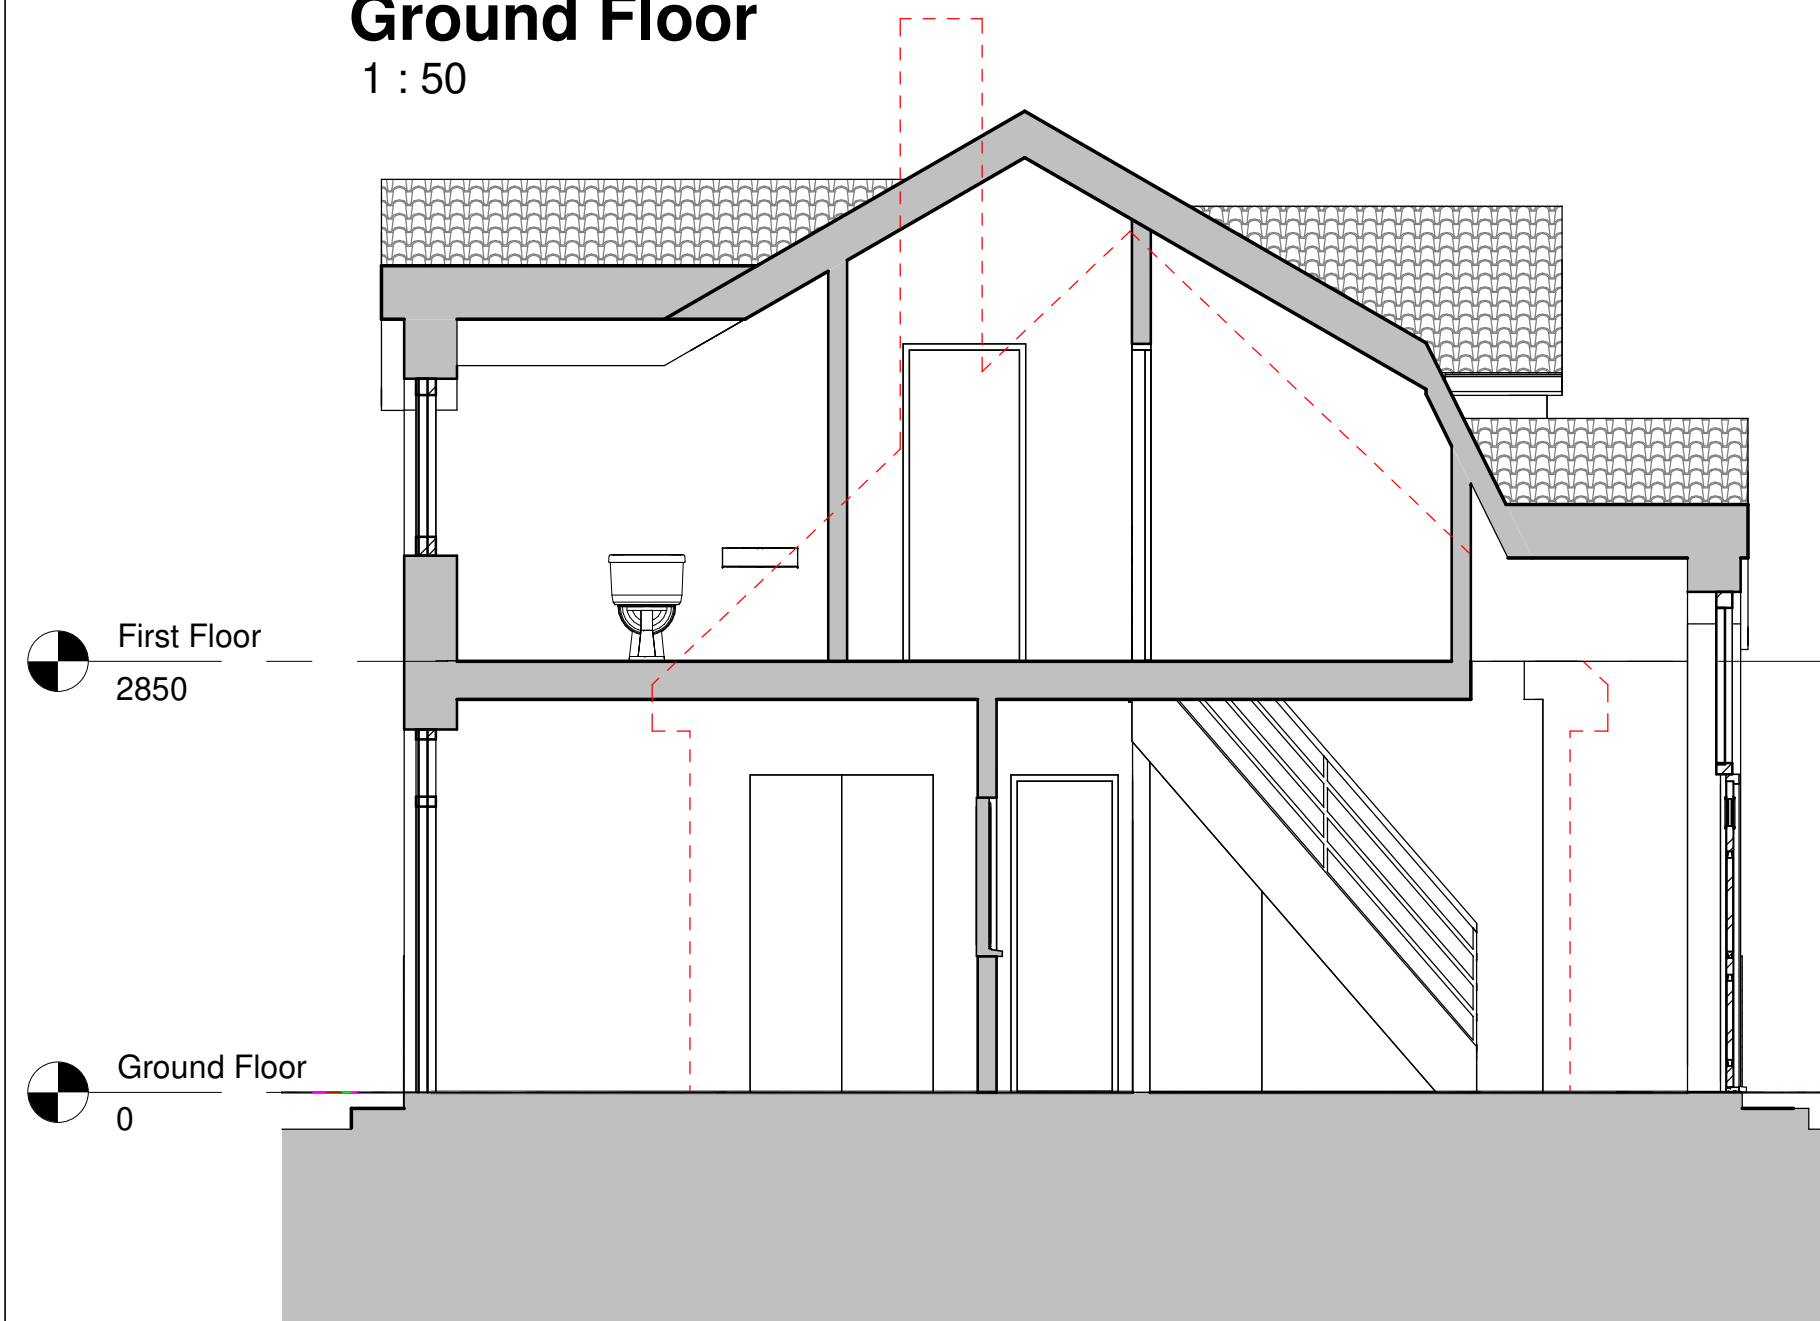

Sect
1 : 50

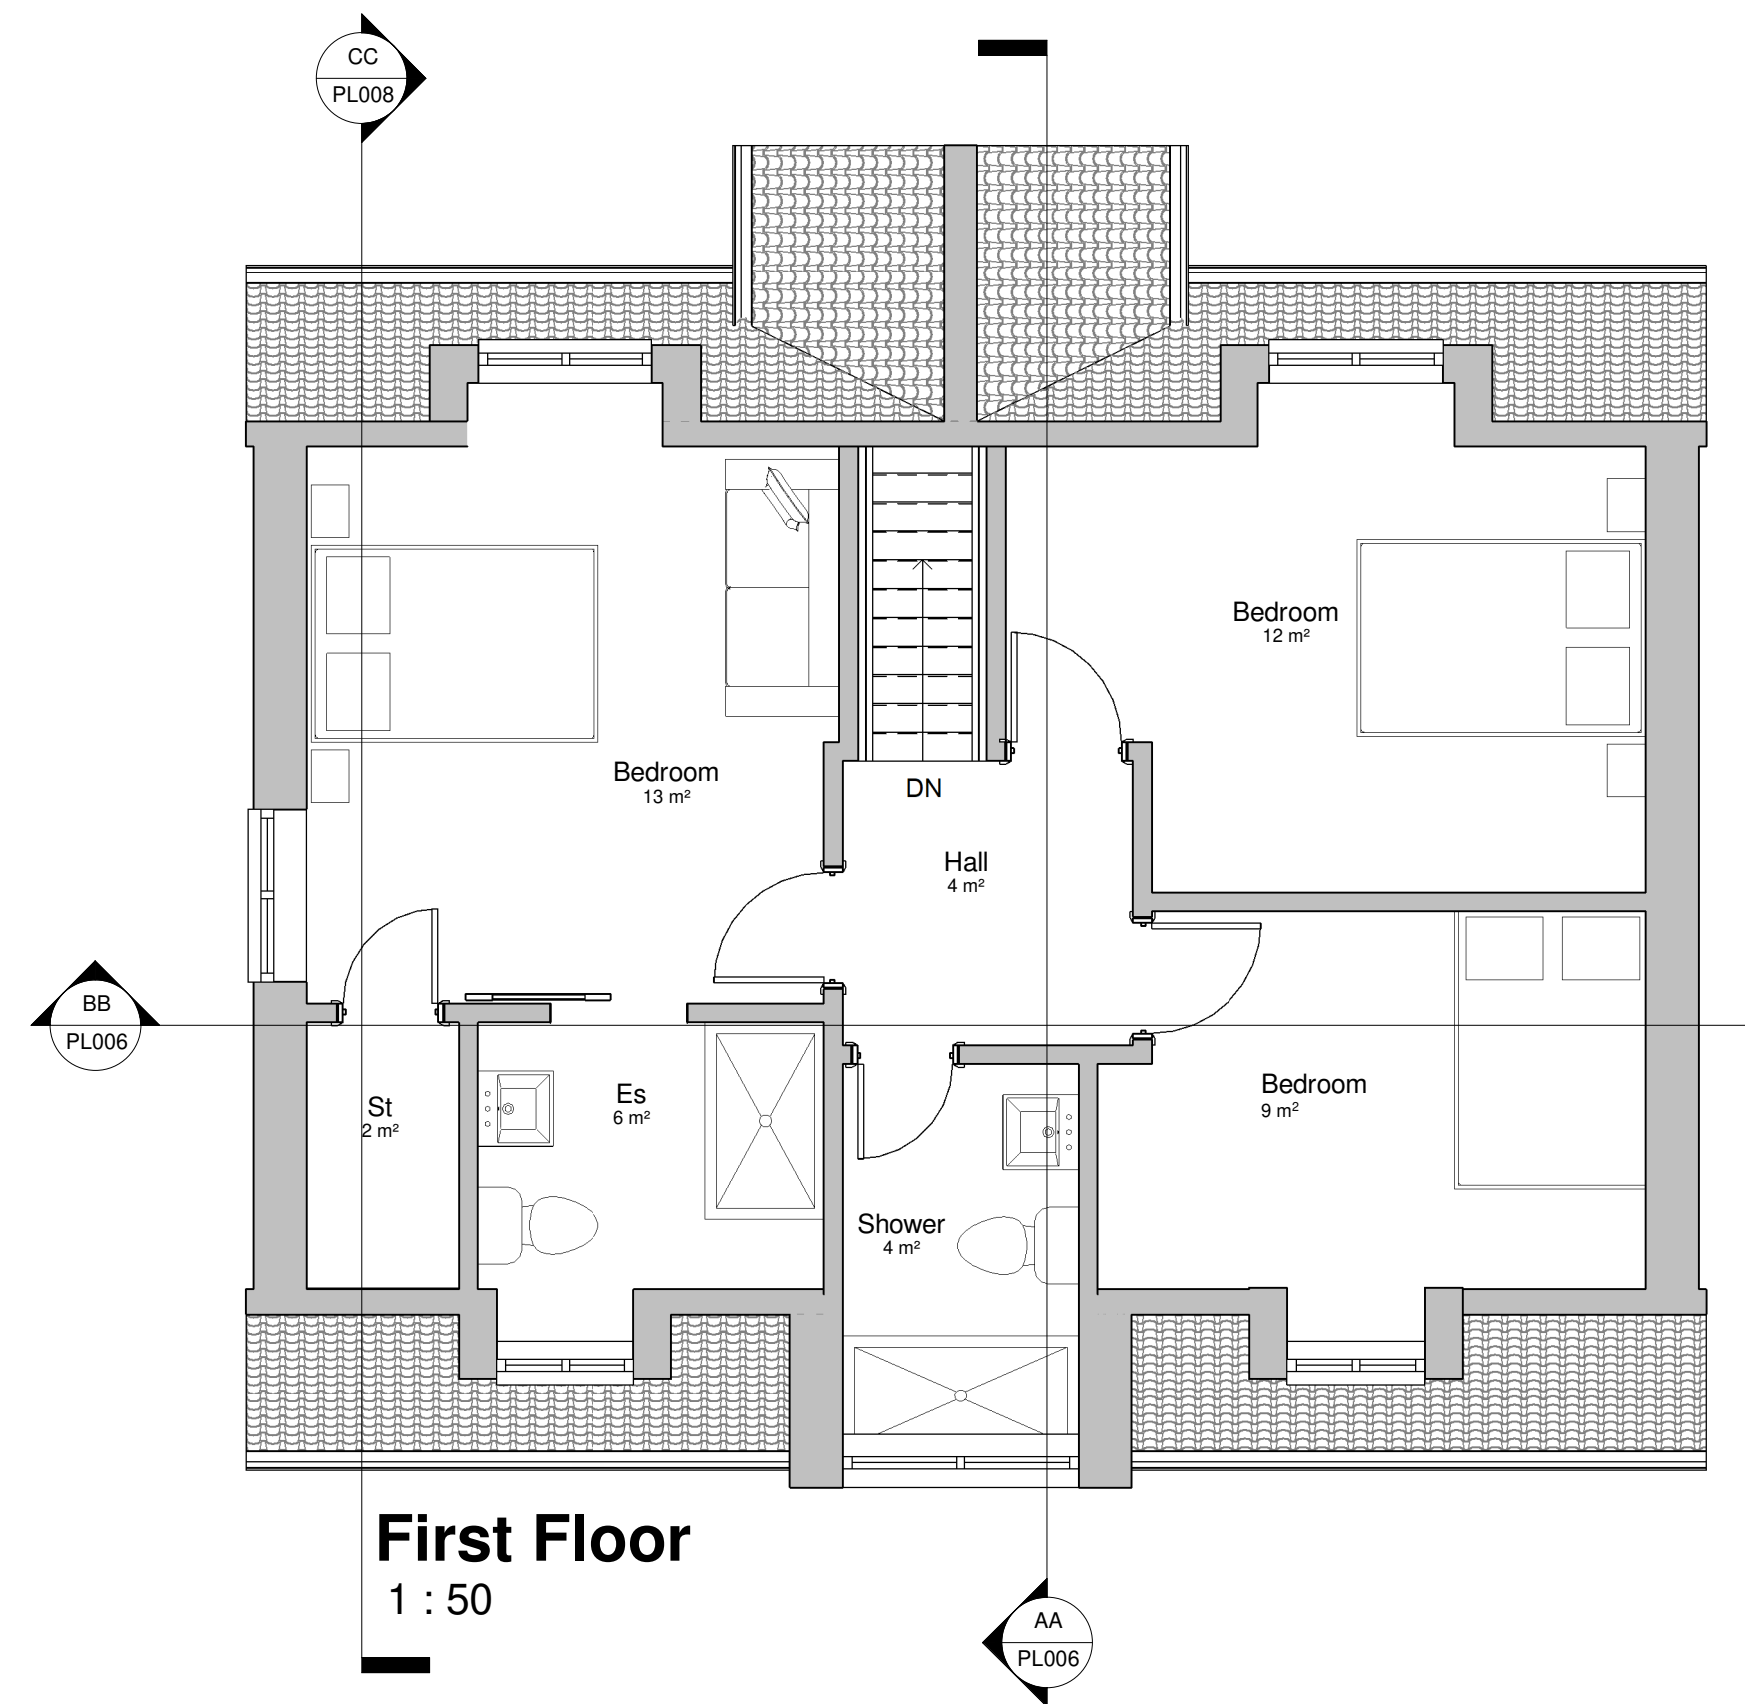

First
1 : 50

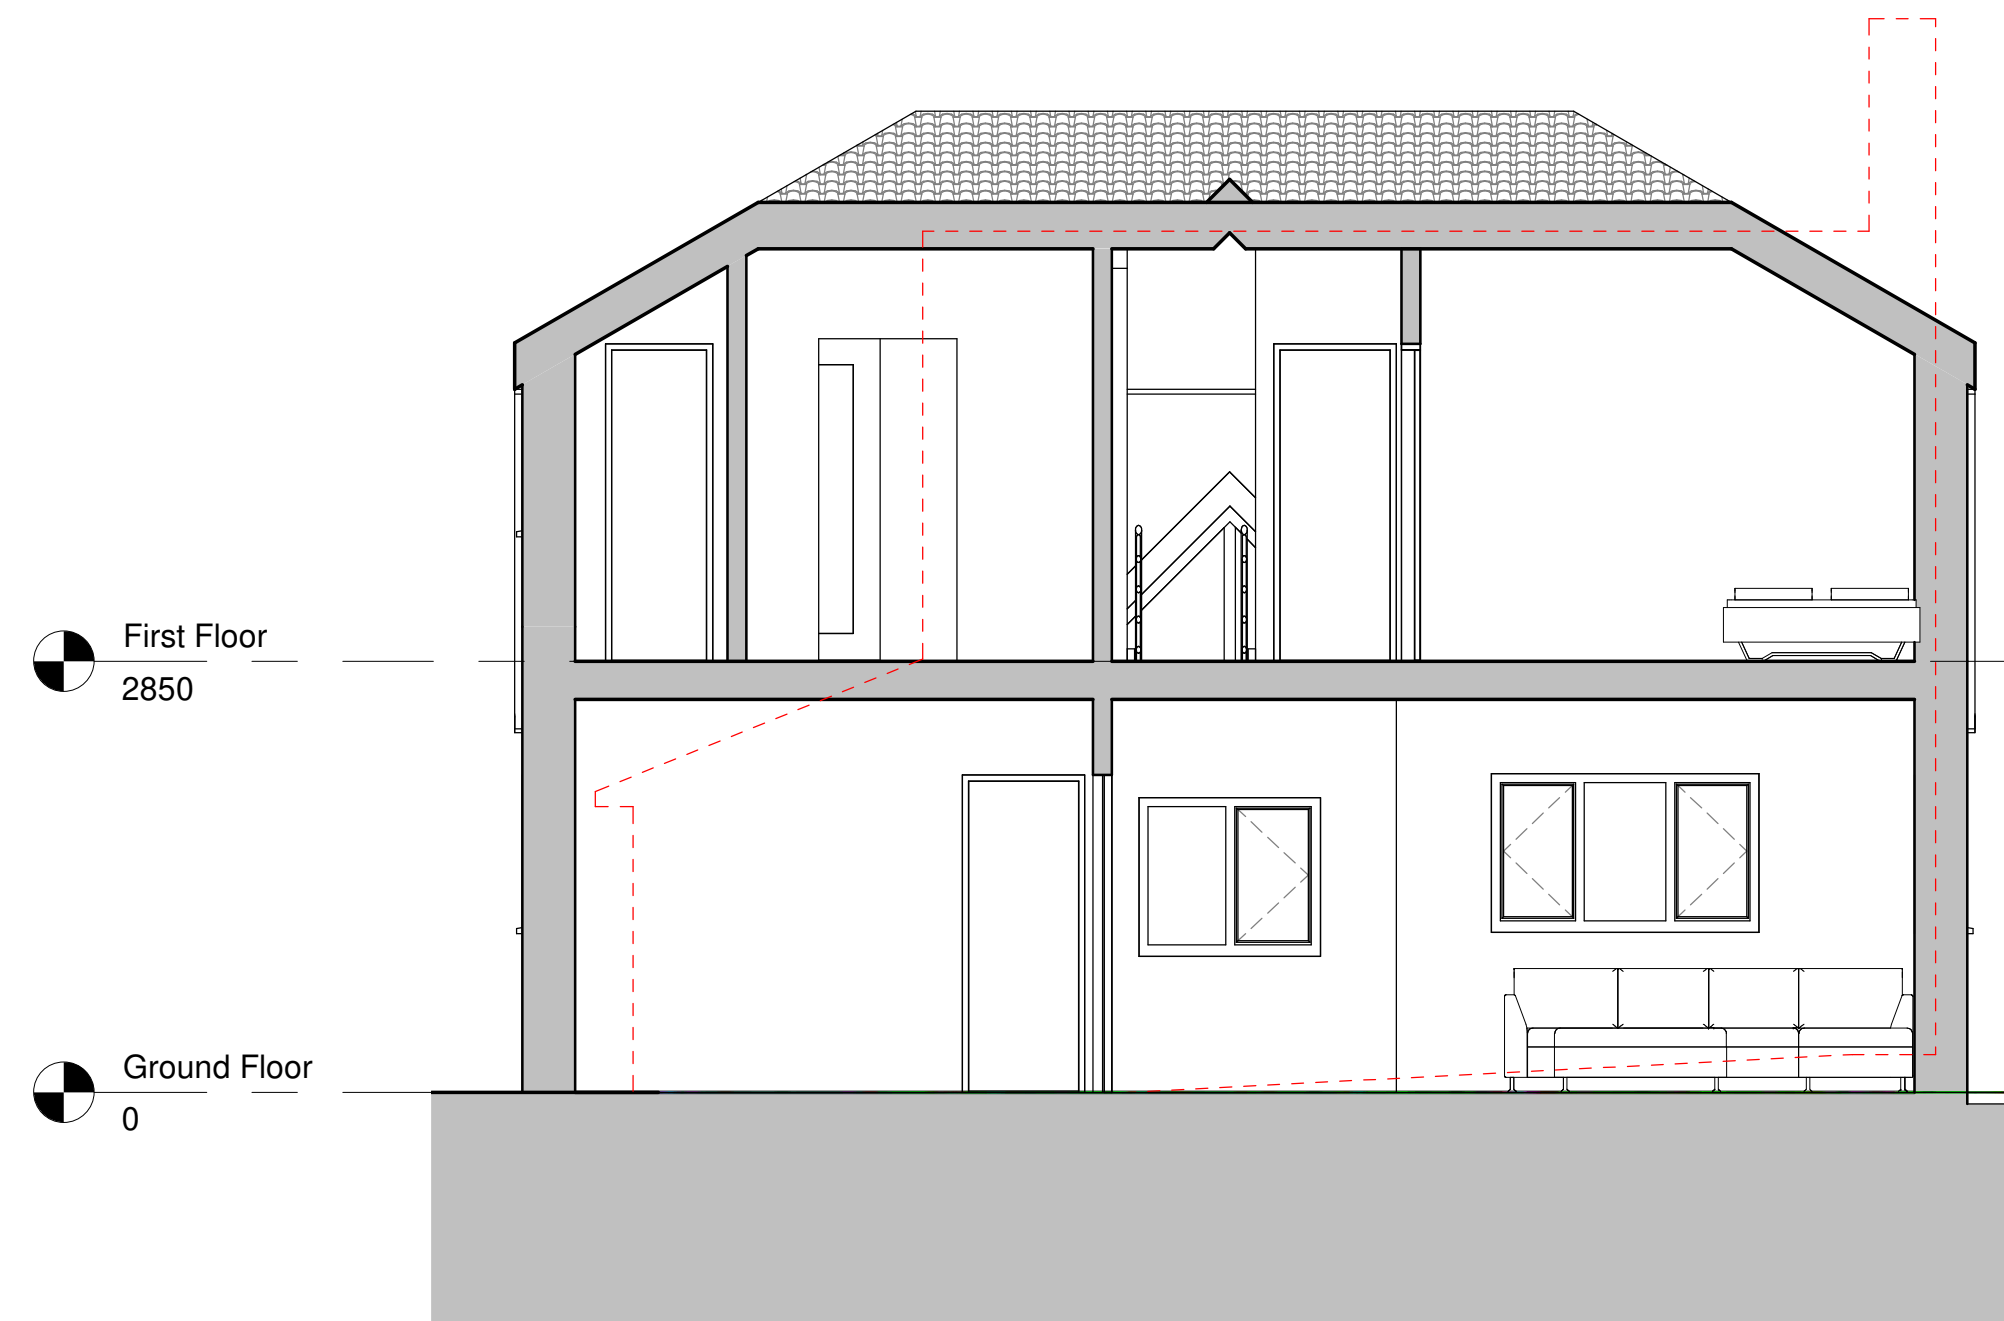


Sect
1 : 50



3D View

This drawing is protected under copyright

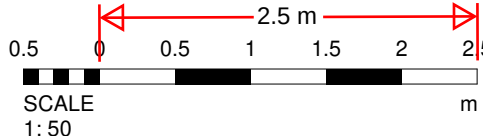[illegible]

PROJECT

The Oaks, Ridge Lane,
Meopham, DA13 0DP

TITLE

Proposed Drawing

CLIENT

DRAWN BY
AK

CHECKED
AK

DATE
25/03/24

SCALE (@ A1)
1 : 50

PROJECT NUMBER	602
----------------	-----

DRAWING NUMBER
PL006

17/05/2024 18:20:32