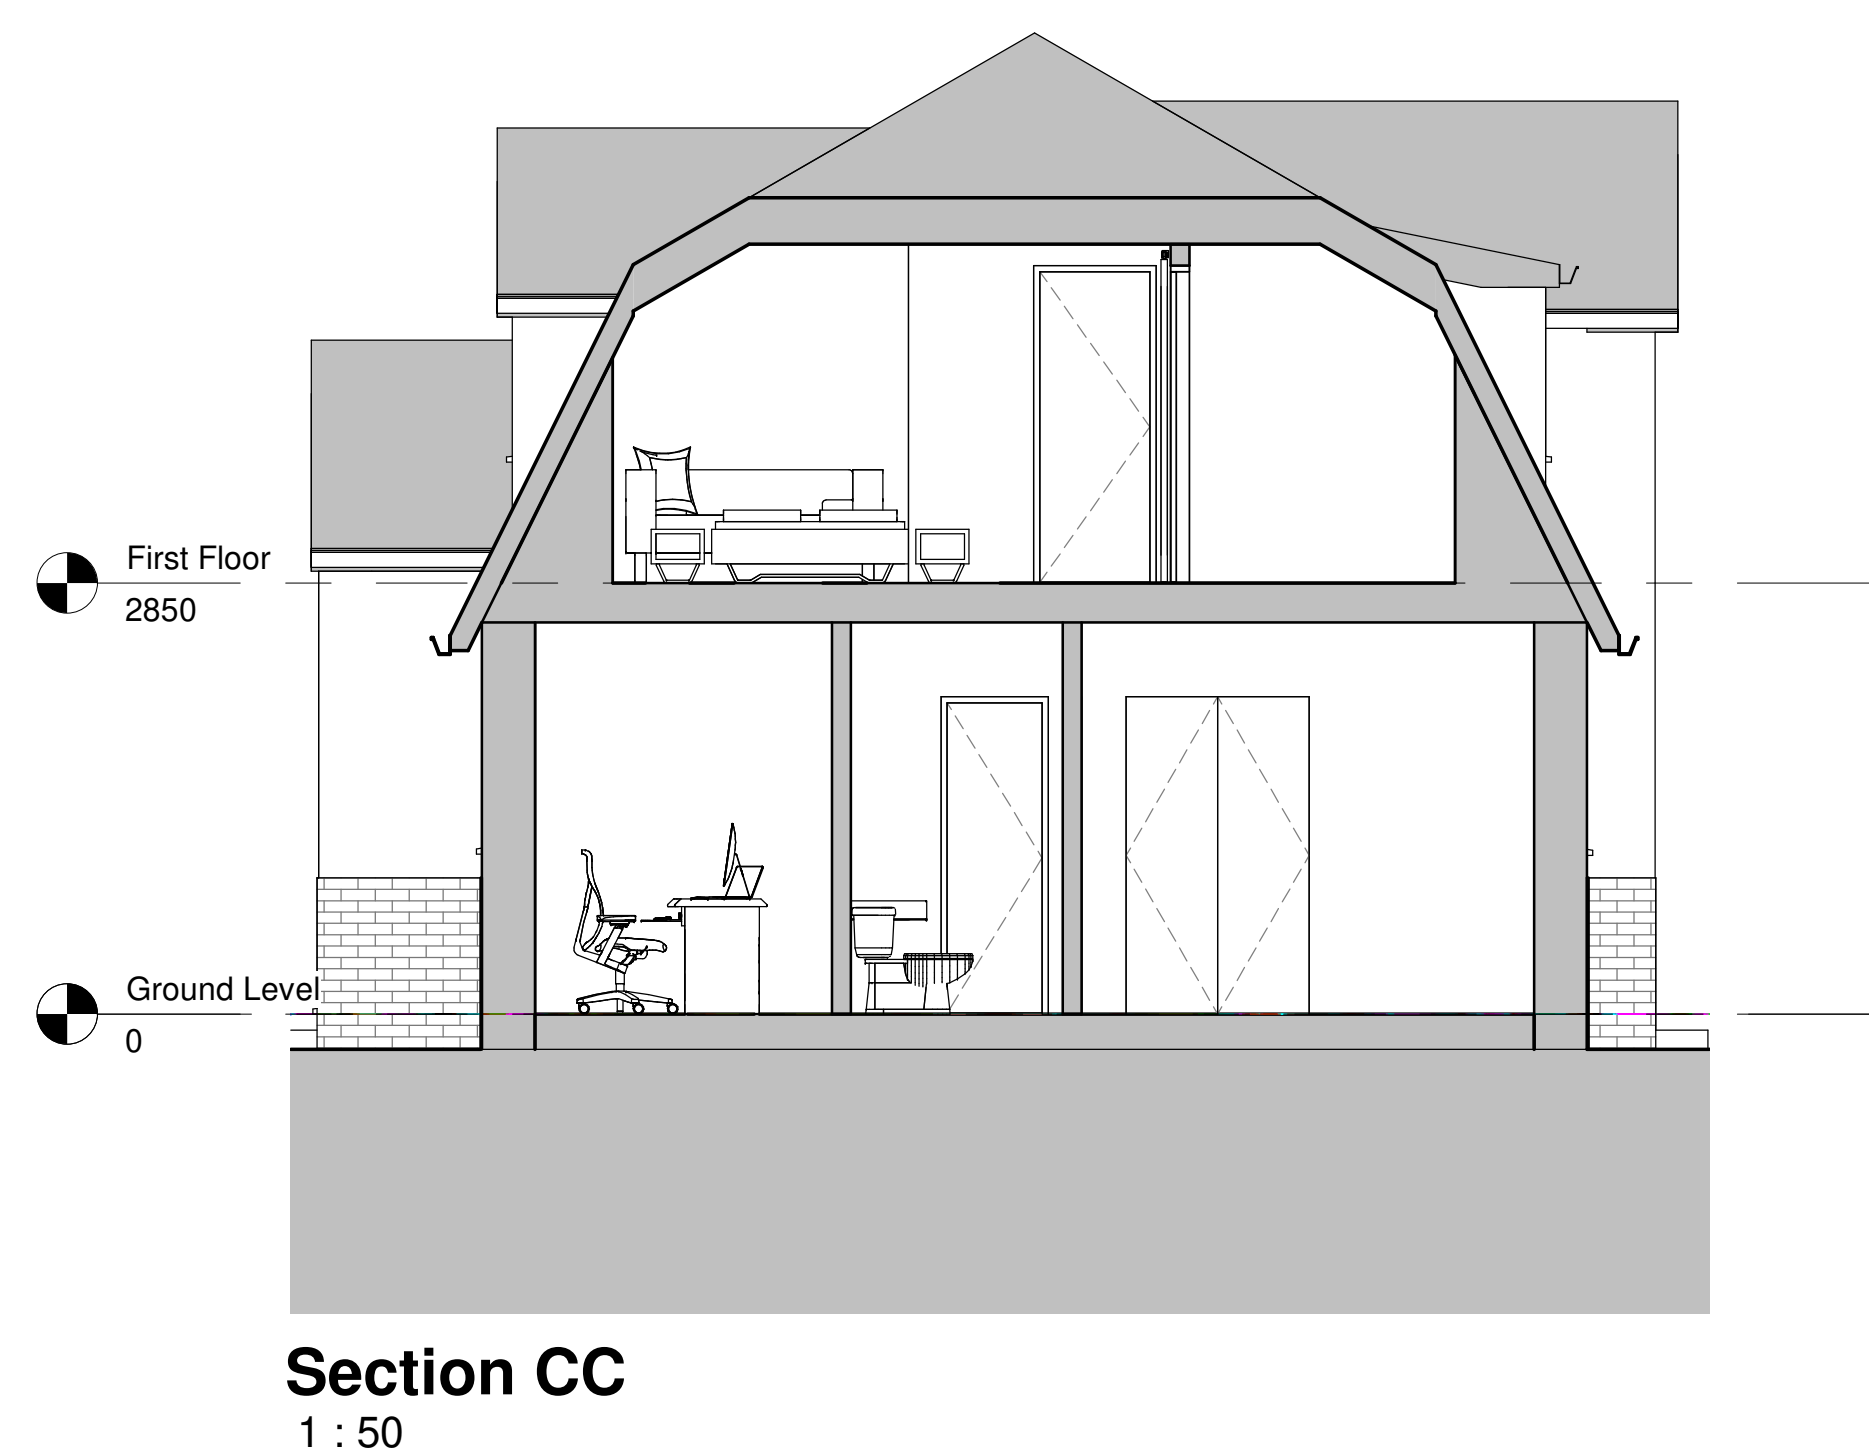
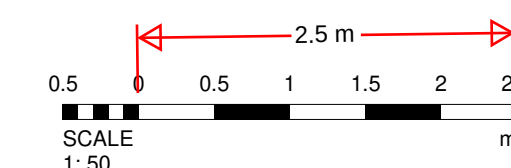


This drawing is protected under copyright

[illegible]

PROJECT

The Oaks, Ridge Lane,
Meopham, DA13 0DP

	TITLE
--	-------

Proposed Drawing

CLIENT

DRAWN BY
Author

	CHECKED BY Checker
--	-----------------------

DATE	03/25/24
------	----------

SCALE (@ A1)
1:50

PROJECT	602
---------	-----

DRAWING NUMBER
PL008

REV
