



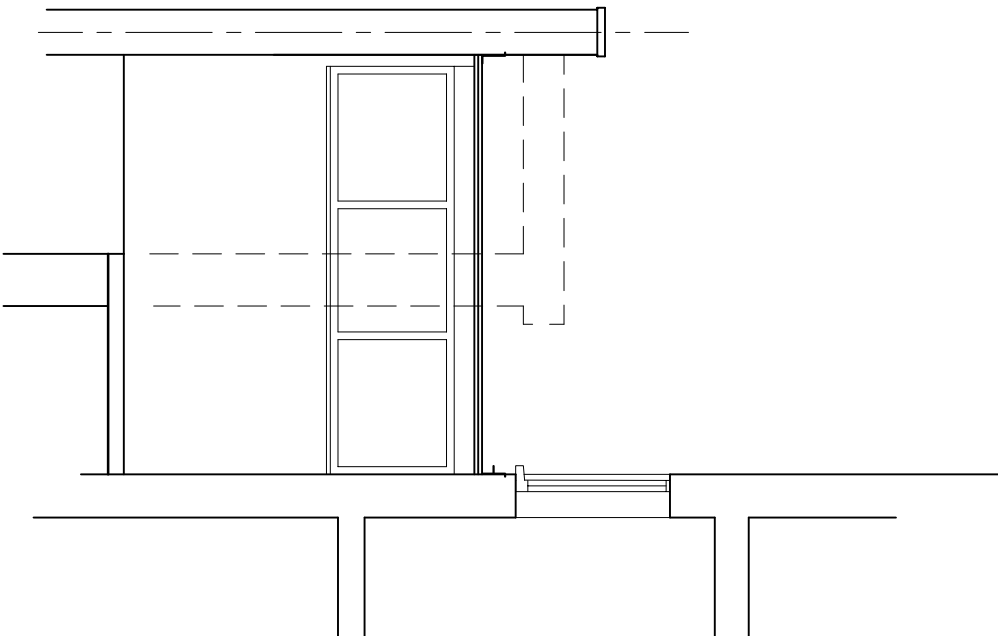

Scale rule 1:50

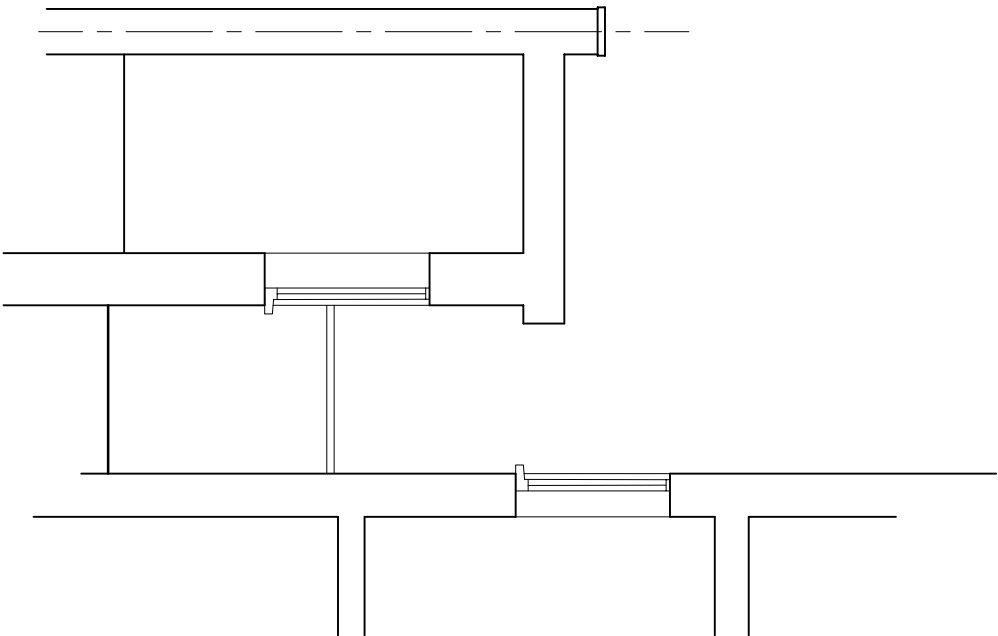

Revisions

CRAYMANOR (T/as Lamorbey Limited) 1b Woodside Road Sidcup Kent DA15 7JF Tel. 020 3874 8999 www.craymanor.co.uk	
Project Proposed conservatory	
Drawing title Existing and Proposed Section A-A	
Client Ms Camann 10, Darnley Street, Gravesend, DA11 0PJ	
Scale 1:50 @ A3 Date April 2024	
Drawing No 24 - 006 sheet 6	