




1 Elevation D Rear Block - Courtyard
1 : 100

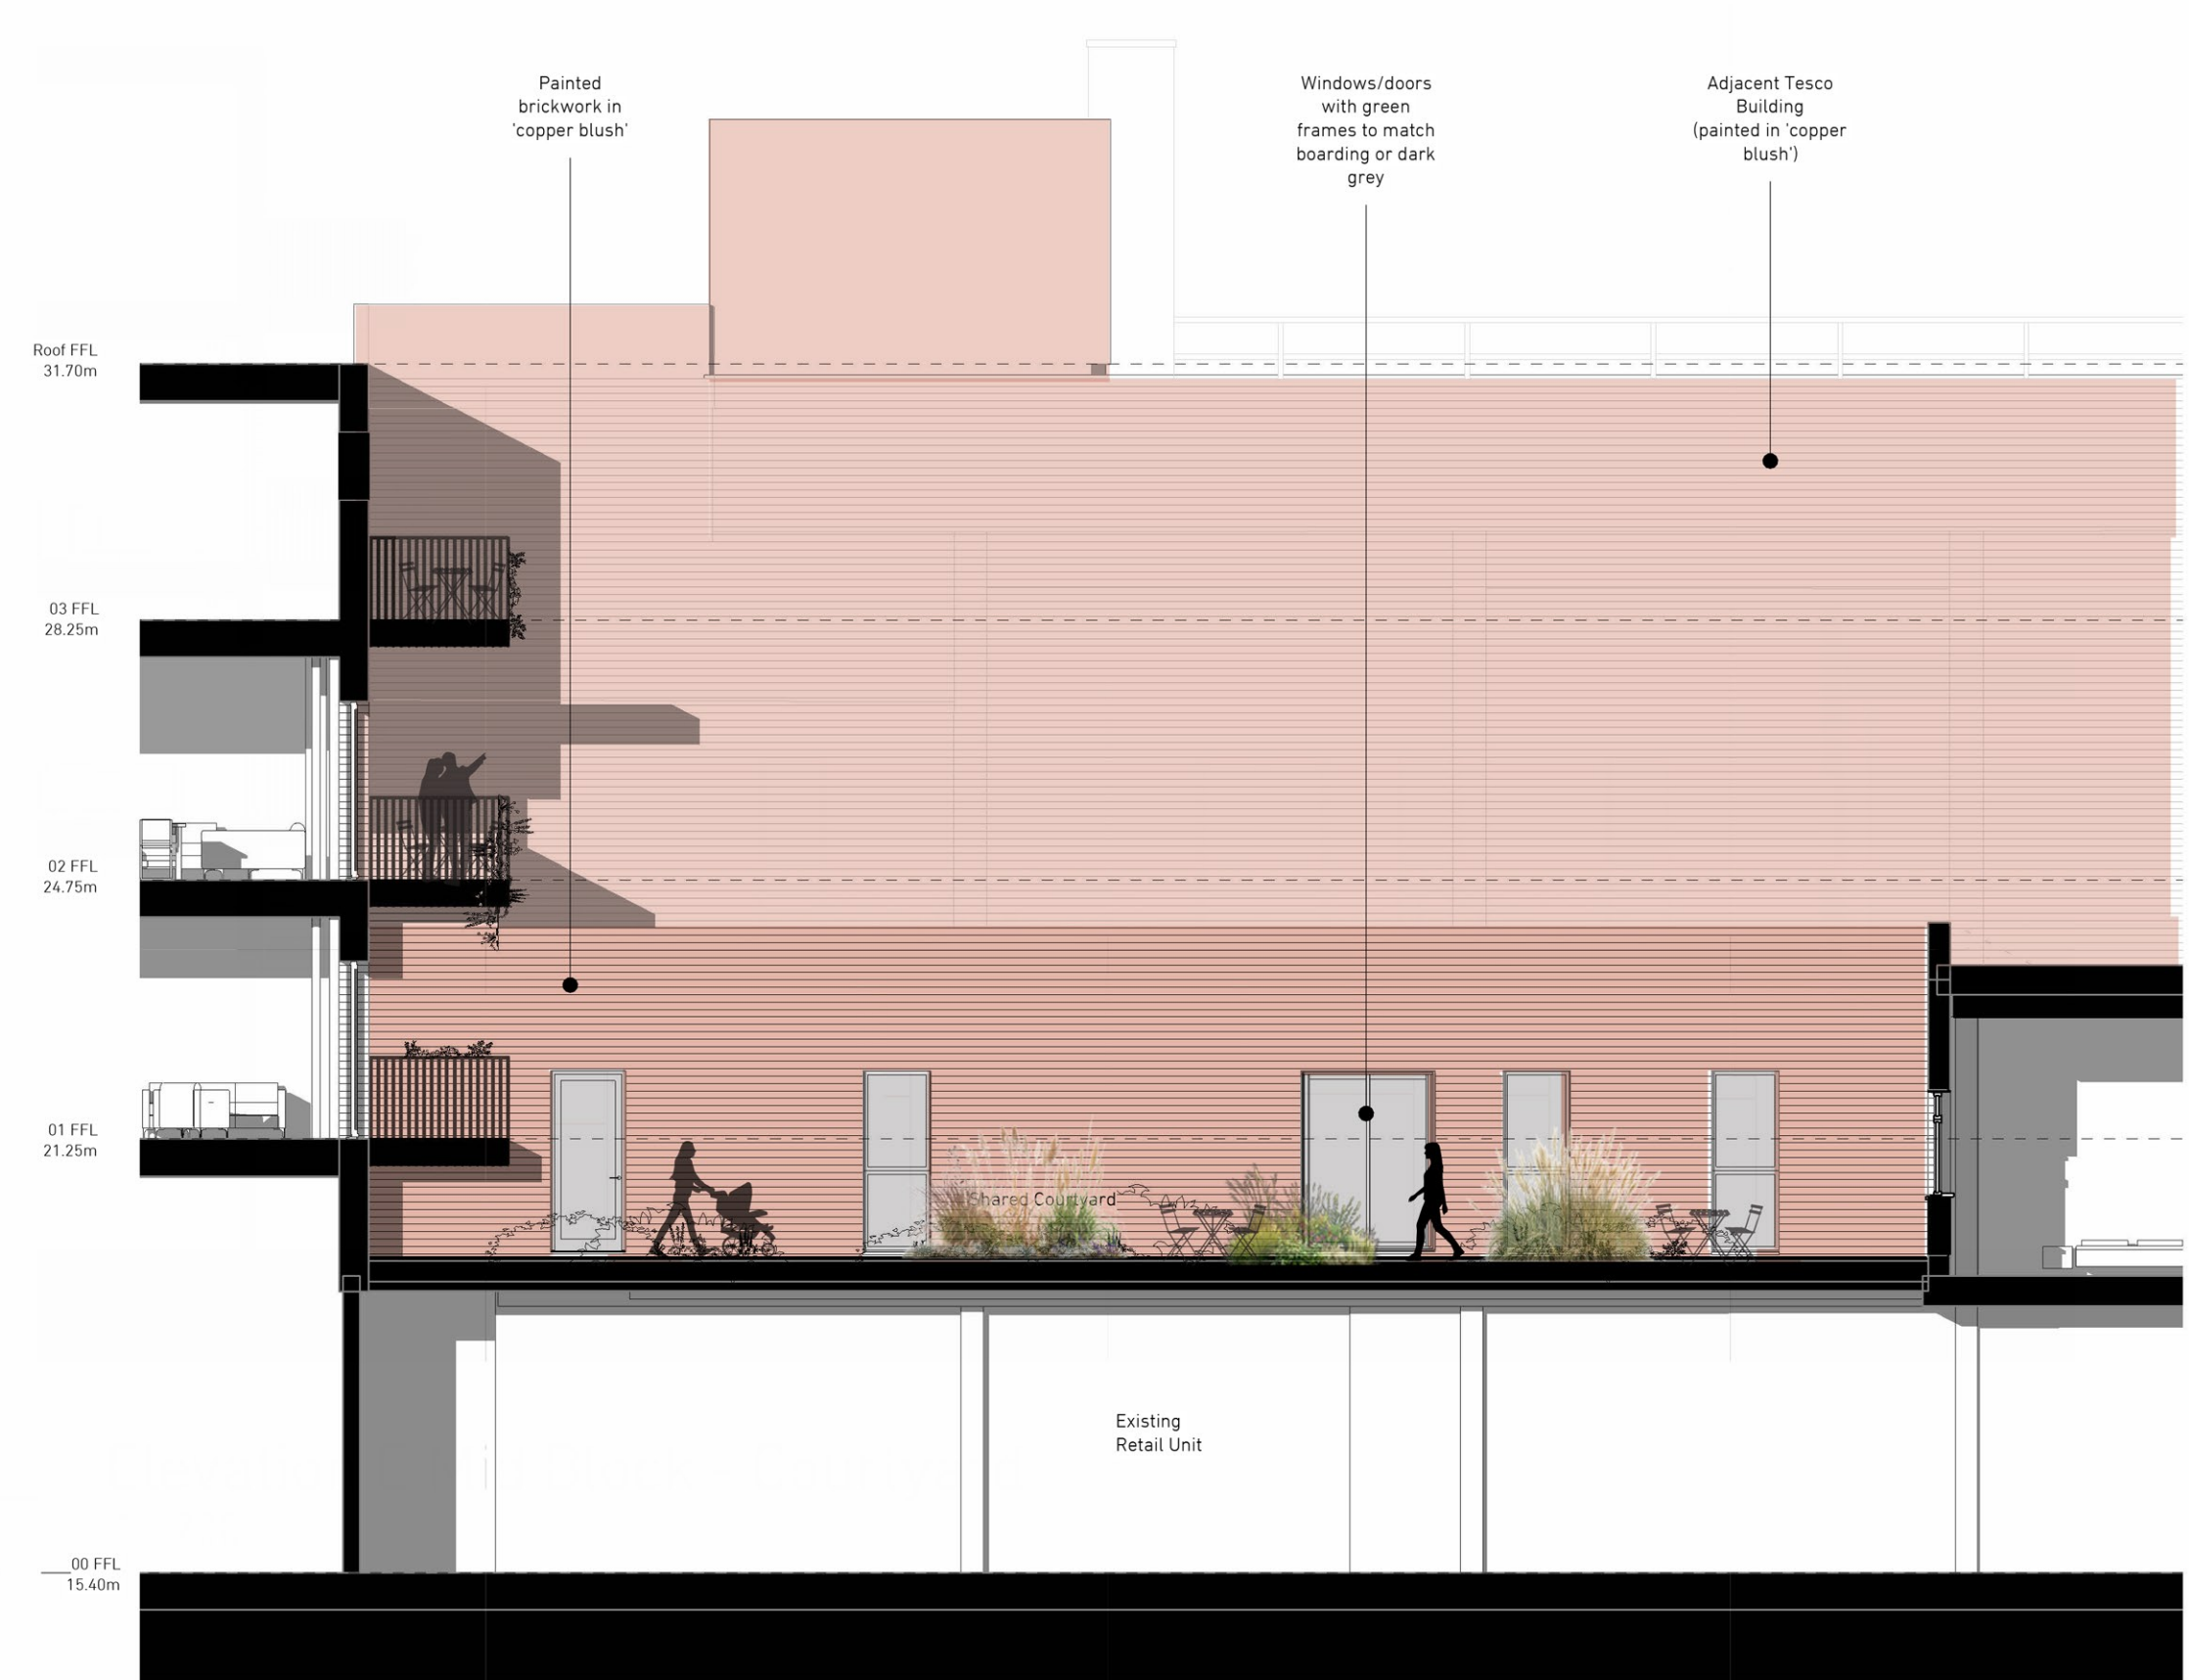

2 Elevation E Mid Block - Courtyard
1 : 100

Notes

Please note that all details shown on GA's are generated automatically by the computer software, and are not to be used for reference or construction. For all interface details, please refer to 1:5 drawings.

C	24/09/26
B	12/06/26
A	26/05/26
Rev	Date

Window Amendments
Planning Submission
Planning Submission - DRAFT
Description

Project Name:	Former Debenhams	No.:	067	Client Name:	GBD PROP LTD
Project Address:	New Road, Gravesend			First Issue:	11/25/25
Drawing Title:	Proposed Elevations - Flat Roof			Status:	Planning
Drawing No.:	067-SSA-S3-XX-DR-A302	Rev.:	C	Scale:	1 : 100 @ A1