




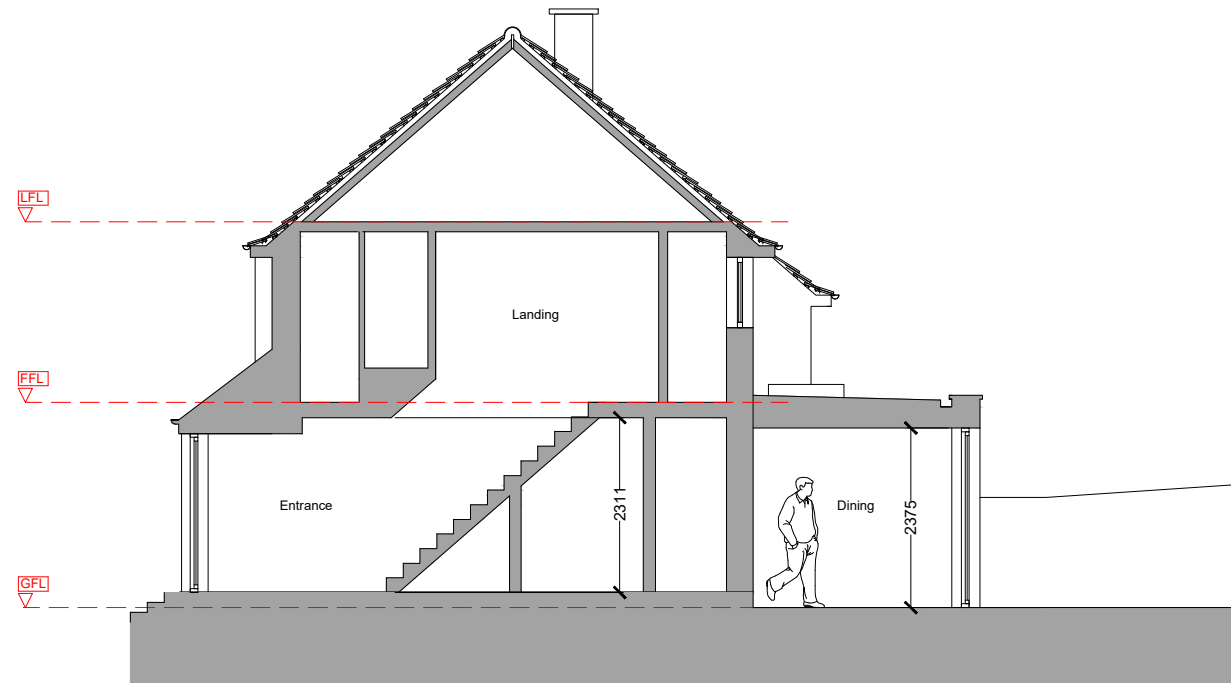

Section 1

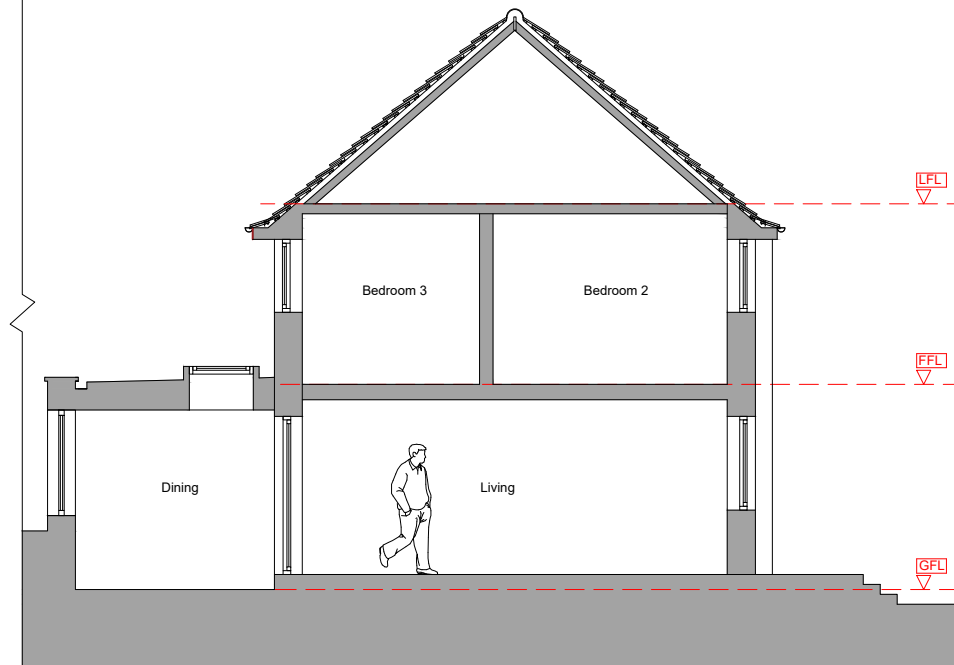

Section 2

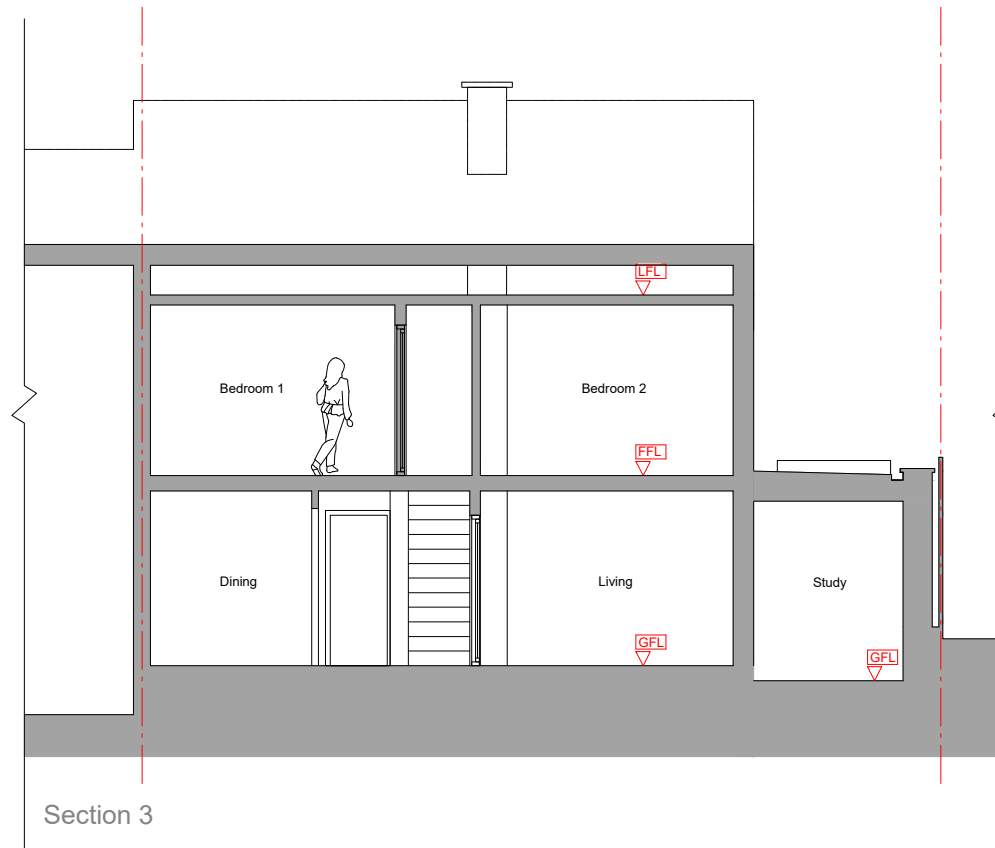

Section 3



NOTES:
- This drawing is for early stage design and planning applications only,
and therefore should NOT be used for construction.

- Revisions:
- 14.08.23 FIRST ISSUE
 - 19.08.23 - Rev. A - Revised dwgs issued to Client
 - 30.08.23 - Rev. B - Revised dwgs issued to Client

LOCATION 56 Livingstone Rd Gravesend DA12 5DZ		CLIENT Svetoslav Krastev	DRAWING TITLE Proposed sections		DRAWING No 016 @ A3
JOB DESCRIPTION Ground floor rear and side extensions, and a new garage		SCALE 1:100 @ A3	STATUS Proposed	CHECKED BY YS	
					REV B