
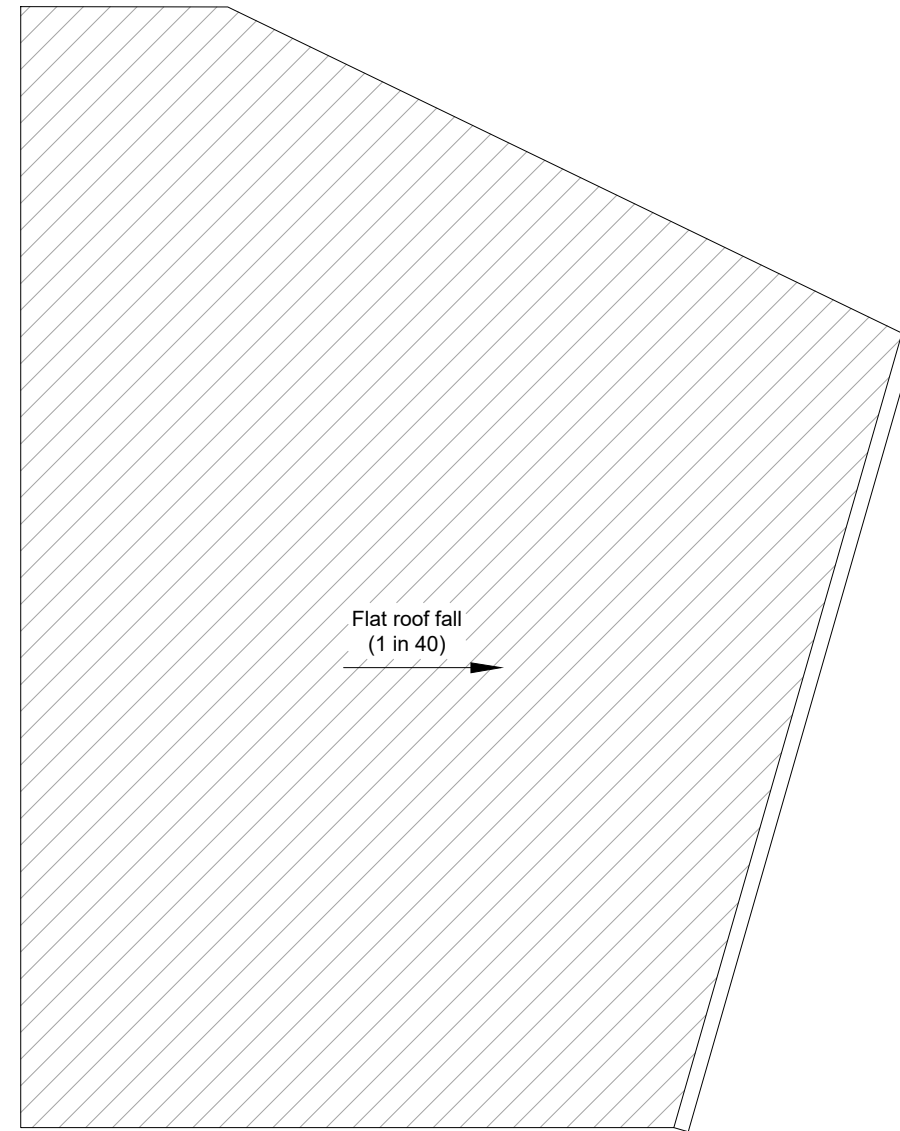


NOTES:  
- This drawing is for early stage design and planning applications only,  
and therefore should NOT be used for construction.

- Existing retained
- Existing to be removed
- Proposed

- Revisions:
- 19.08.23 FIRST ISSUE
  - 30.08.23 - Rev. A - Revised dwgs issued to Client

|                                                                            |                             |                    |                                                         |                        |
|----------------------------------------------------------------------------|-----------------------------|--------------------|---------------------------------------------------------|------------------------|
| LOCATION<br>56 Livingstone Rd<br>Gravesend<br>DA12 5DZ                     | CLIENT<br>Svetoslav Krastev |                    | DRAWING TITLE<br>Proposed garage plan and<br>elevations | DRAWING No<br>017 @ A3 |
|                                                                            | SCALE<br>1:50/100 @ A3      | STATUS<br>Proposed | CHECKED BY<br>YS                                        |                        |
| JOB DESCRIPTION<br>Ground floor rear and side extensions, and a new garage |                             |                    |                                                         | REV<br>A               |

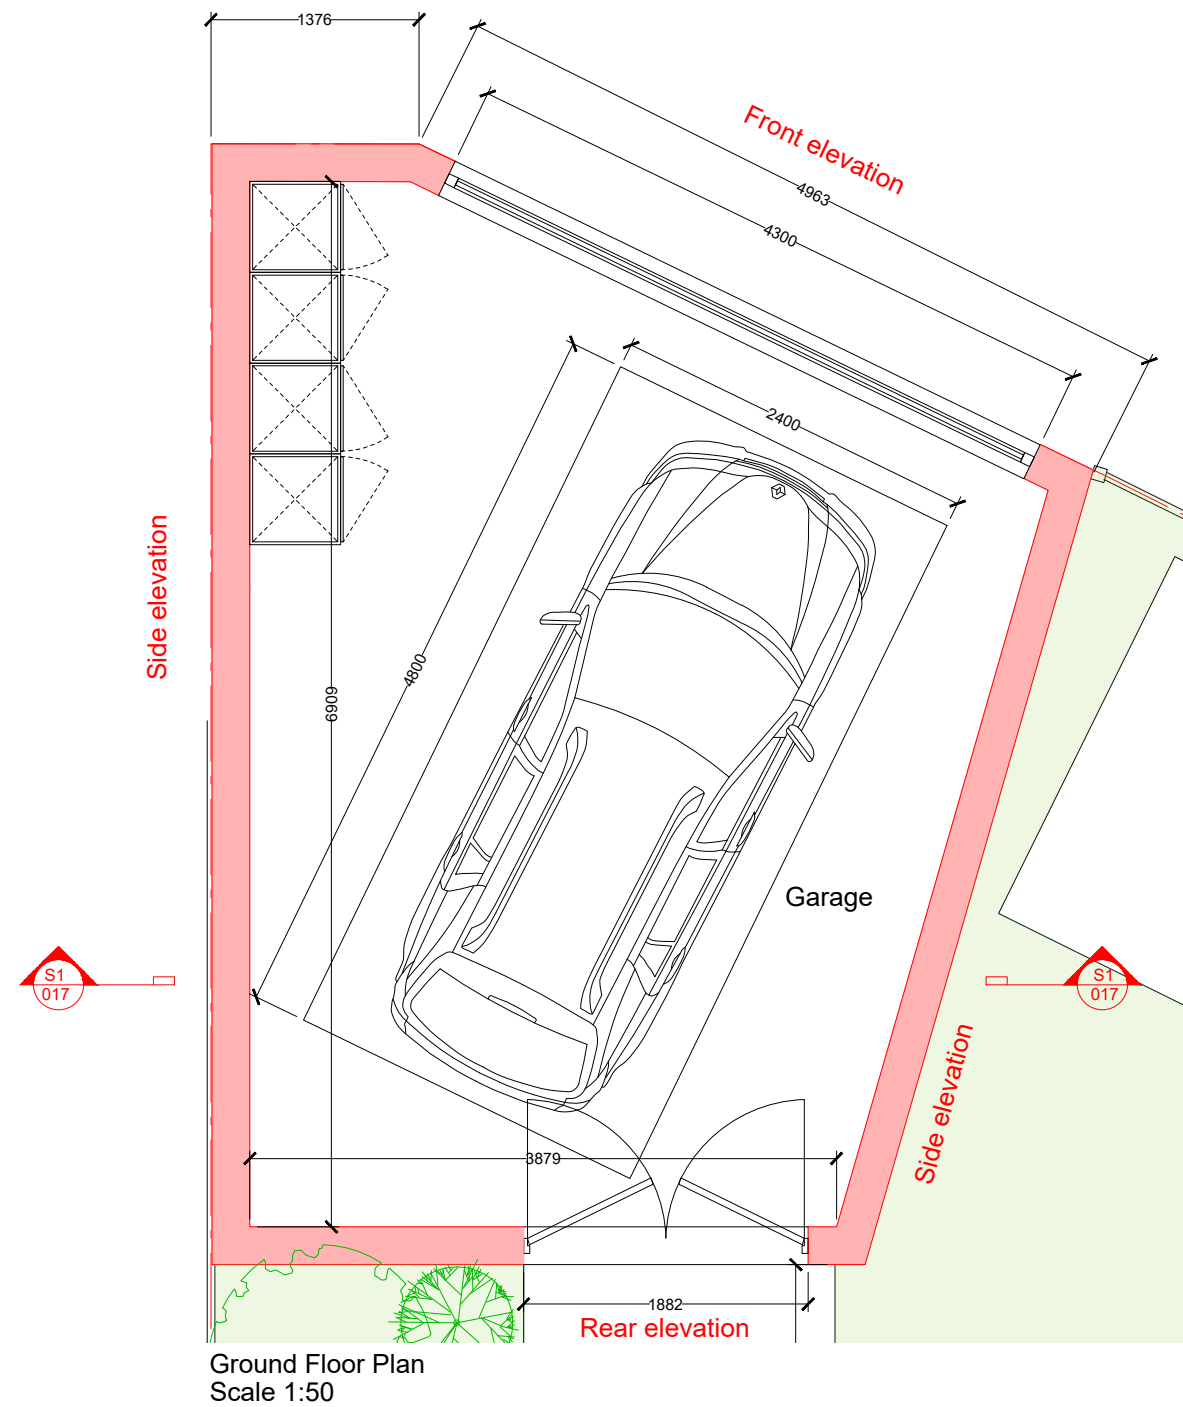