


10 SIRDAR STRAND Dropped Kerb

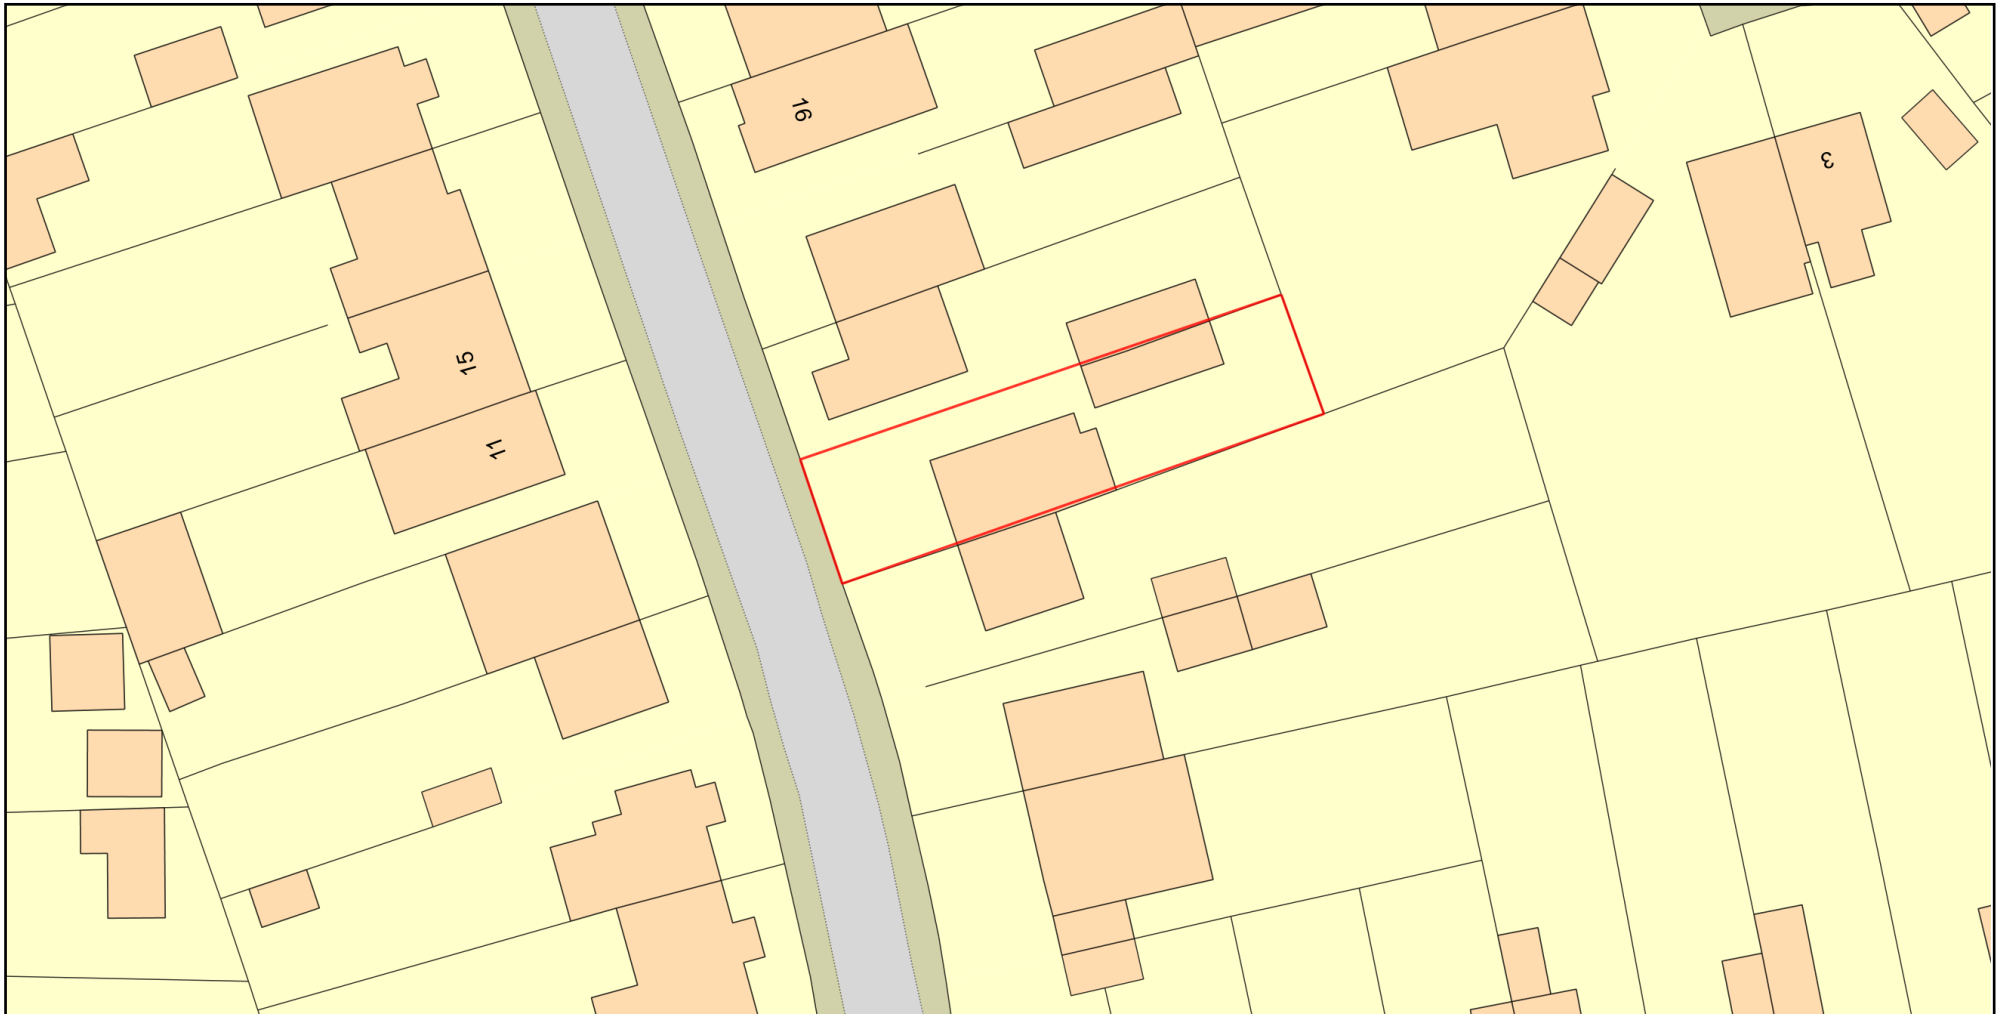

0 19.99 m 20
Metres



Plan Produced for: Tony Myers

Date Produced: 23 Jul 2025

Plan Reference Number: TQRQM25204173136699

Scale: 1:500 @ A4

© Crown copyright and database rights 2025 OS 100042766

