

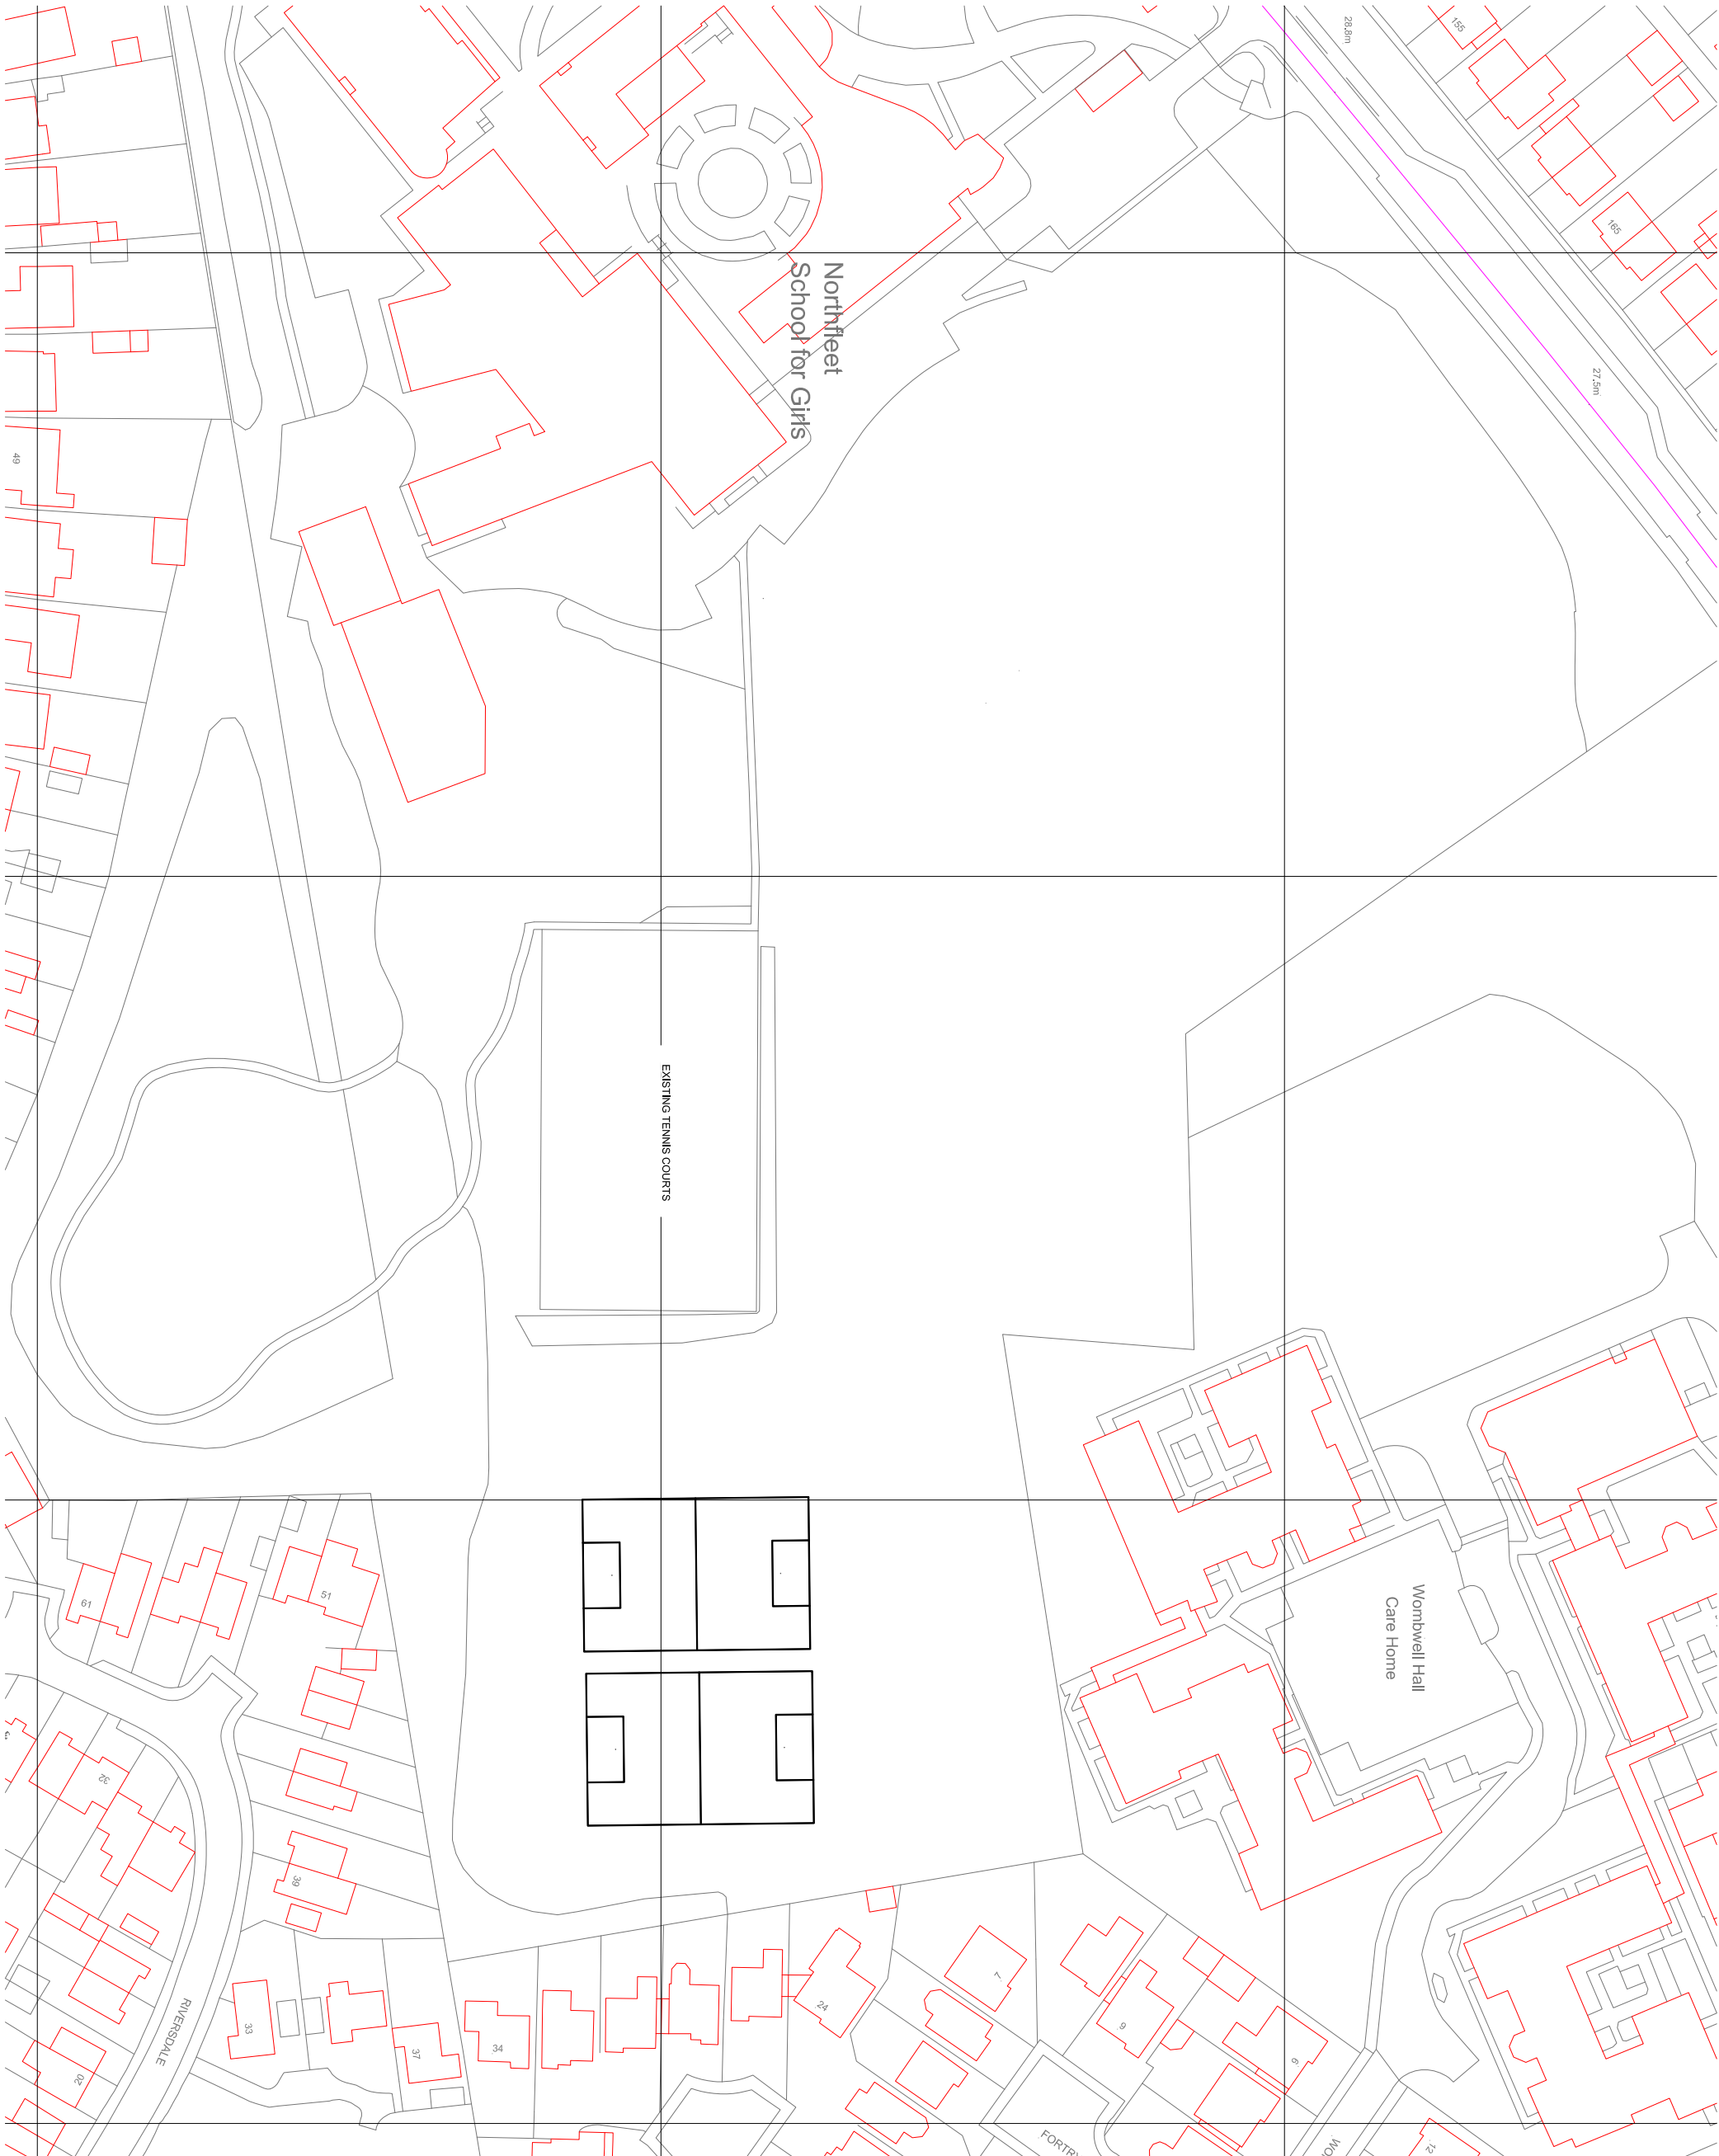


ARTIFICIAL GRASS PITCH (AGP) PROPOSAL

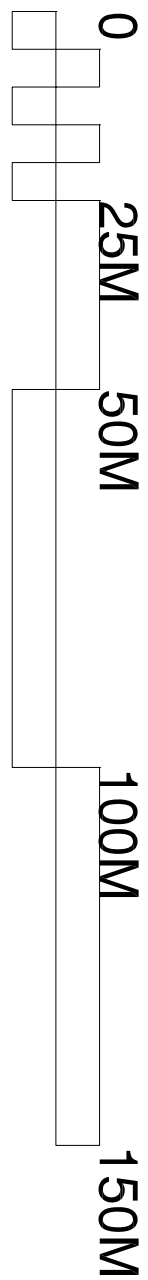

EXISTING LAYOUT - WINTER MARKINGS

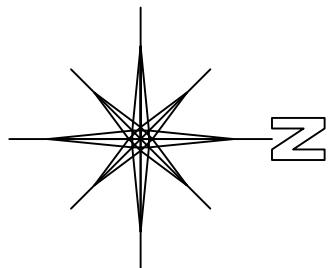

CHECK ALL DIMENSIONS PRIOR TO COMMENCEMENT OF WORK
NO GUARANTEE CAN BE GIVEN THAT ALL SERVICES HAVE BEEN SHOWN ON THE DRAWING
NO GUARANTEE CAN BE GIVEN TO THE ACCURACY AND COMPLETENESS OF ANY SERVICE PROVIDED NOR CAN IT BE ASSURED THAT THE INFORMATION SHOWN IN THIS DRAWING WILL BE ACCEPTED FOR ANY PURPOSES THAT ARE DUE TO A LACK OF ACCURACY IN ANY SERVICE PROVIDER'S PROVIDED INFORMATION
RELEVANT SERVICE DRAWINGS SHOULD BE OBTAINED FROM APPROPRIATE SERVICE PROVIDERS AND USED IN CONJUNCTION WITH THIS DRAWING
REFERENCE SHOULD ALSO BE MADE TO HISTORICAL PLANS AND AS BUILT DRAWINGS
THIS DRAWING IS COPYRIGHT TO LABORGROUPE LTD

THIS DRAWING IS COPYRIGHT TO LABOSPORT LTD

Unit 3, Aerial Way, Hucknall, Nottinghamshire, NG15 6DW
Labosport Ltd
+44 (0)115 968 1998
www.labosport.com
info@labosport.co.uk

info@labosport.co.uk

NORTHFLEET SCHOOL

ARTIFICIAL GRASS PITCH (AGP) DEVELOPMENT

WINTER MARKINGS

PLANNING	LK		01
ZFINN	KURFAY	BETONEN	
G-318A81			

90-E01	CUON-2-9-0-0-9	2006-0032
A1	1:1000	24-004(G-218481) 12P

Crown Copyright and database rights 2024 OS Licence no. AC0000849896