

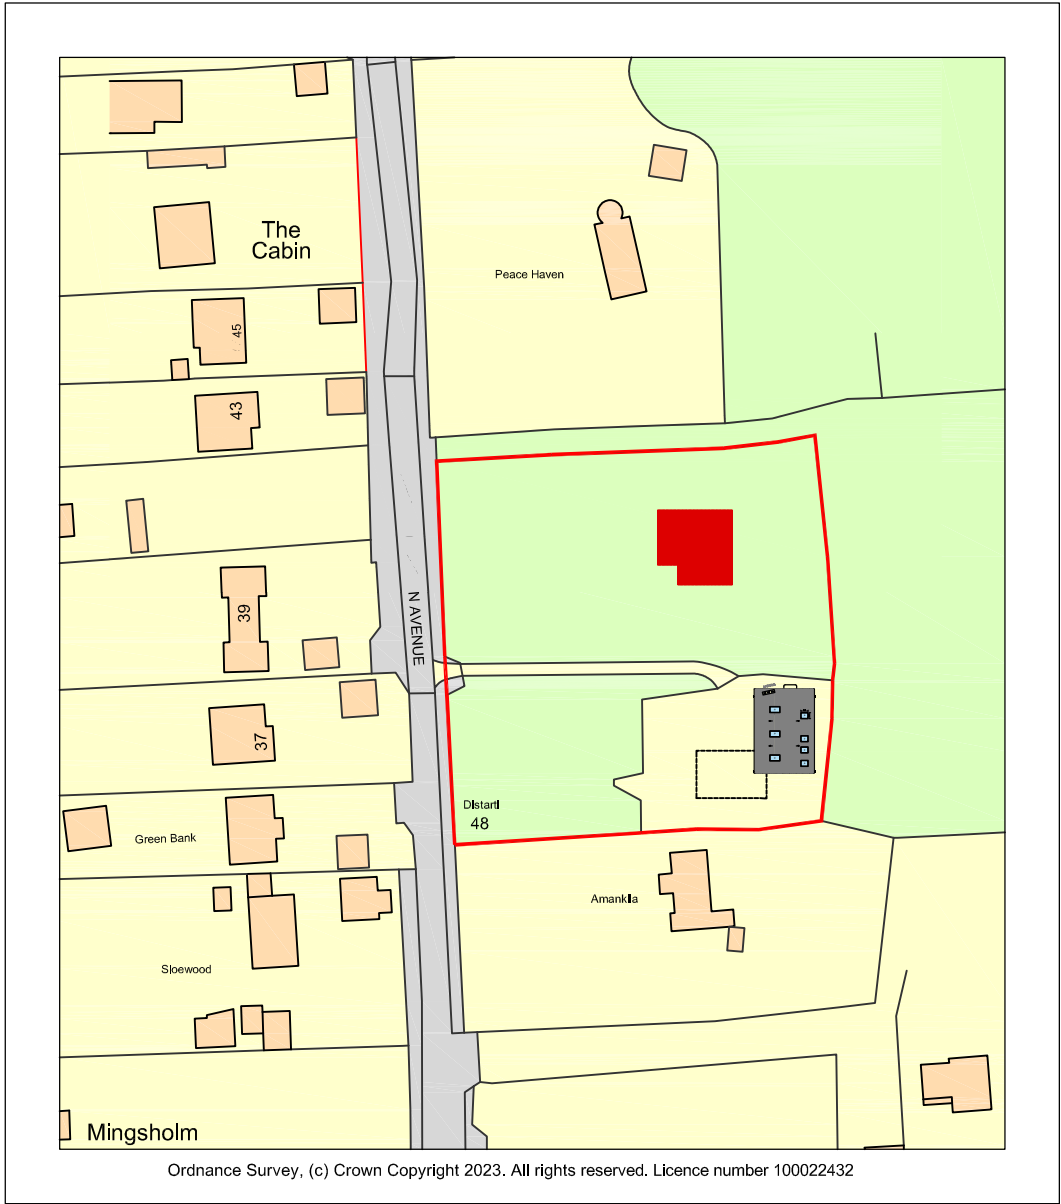


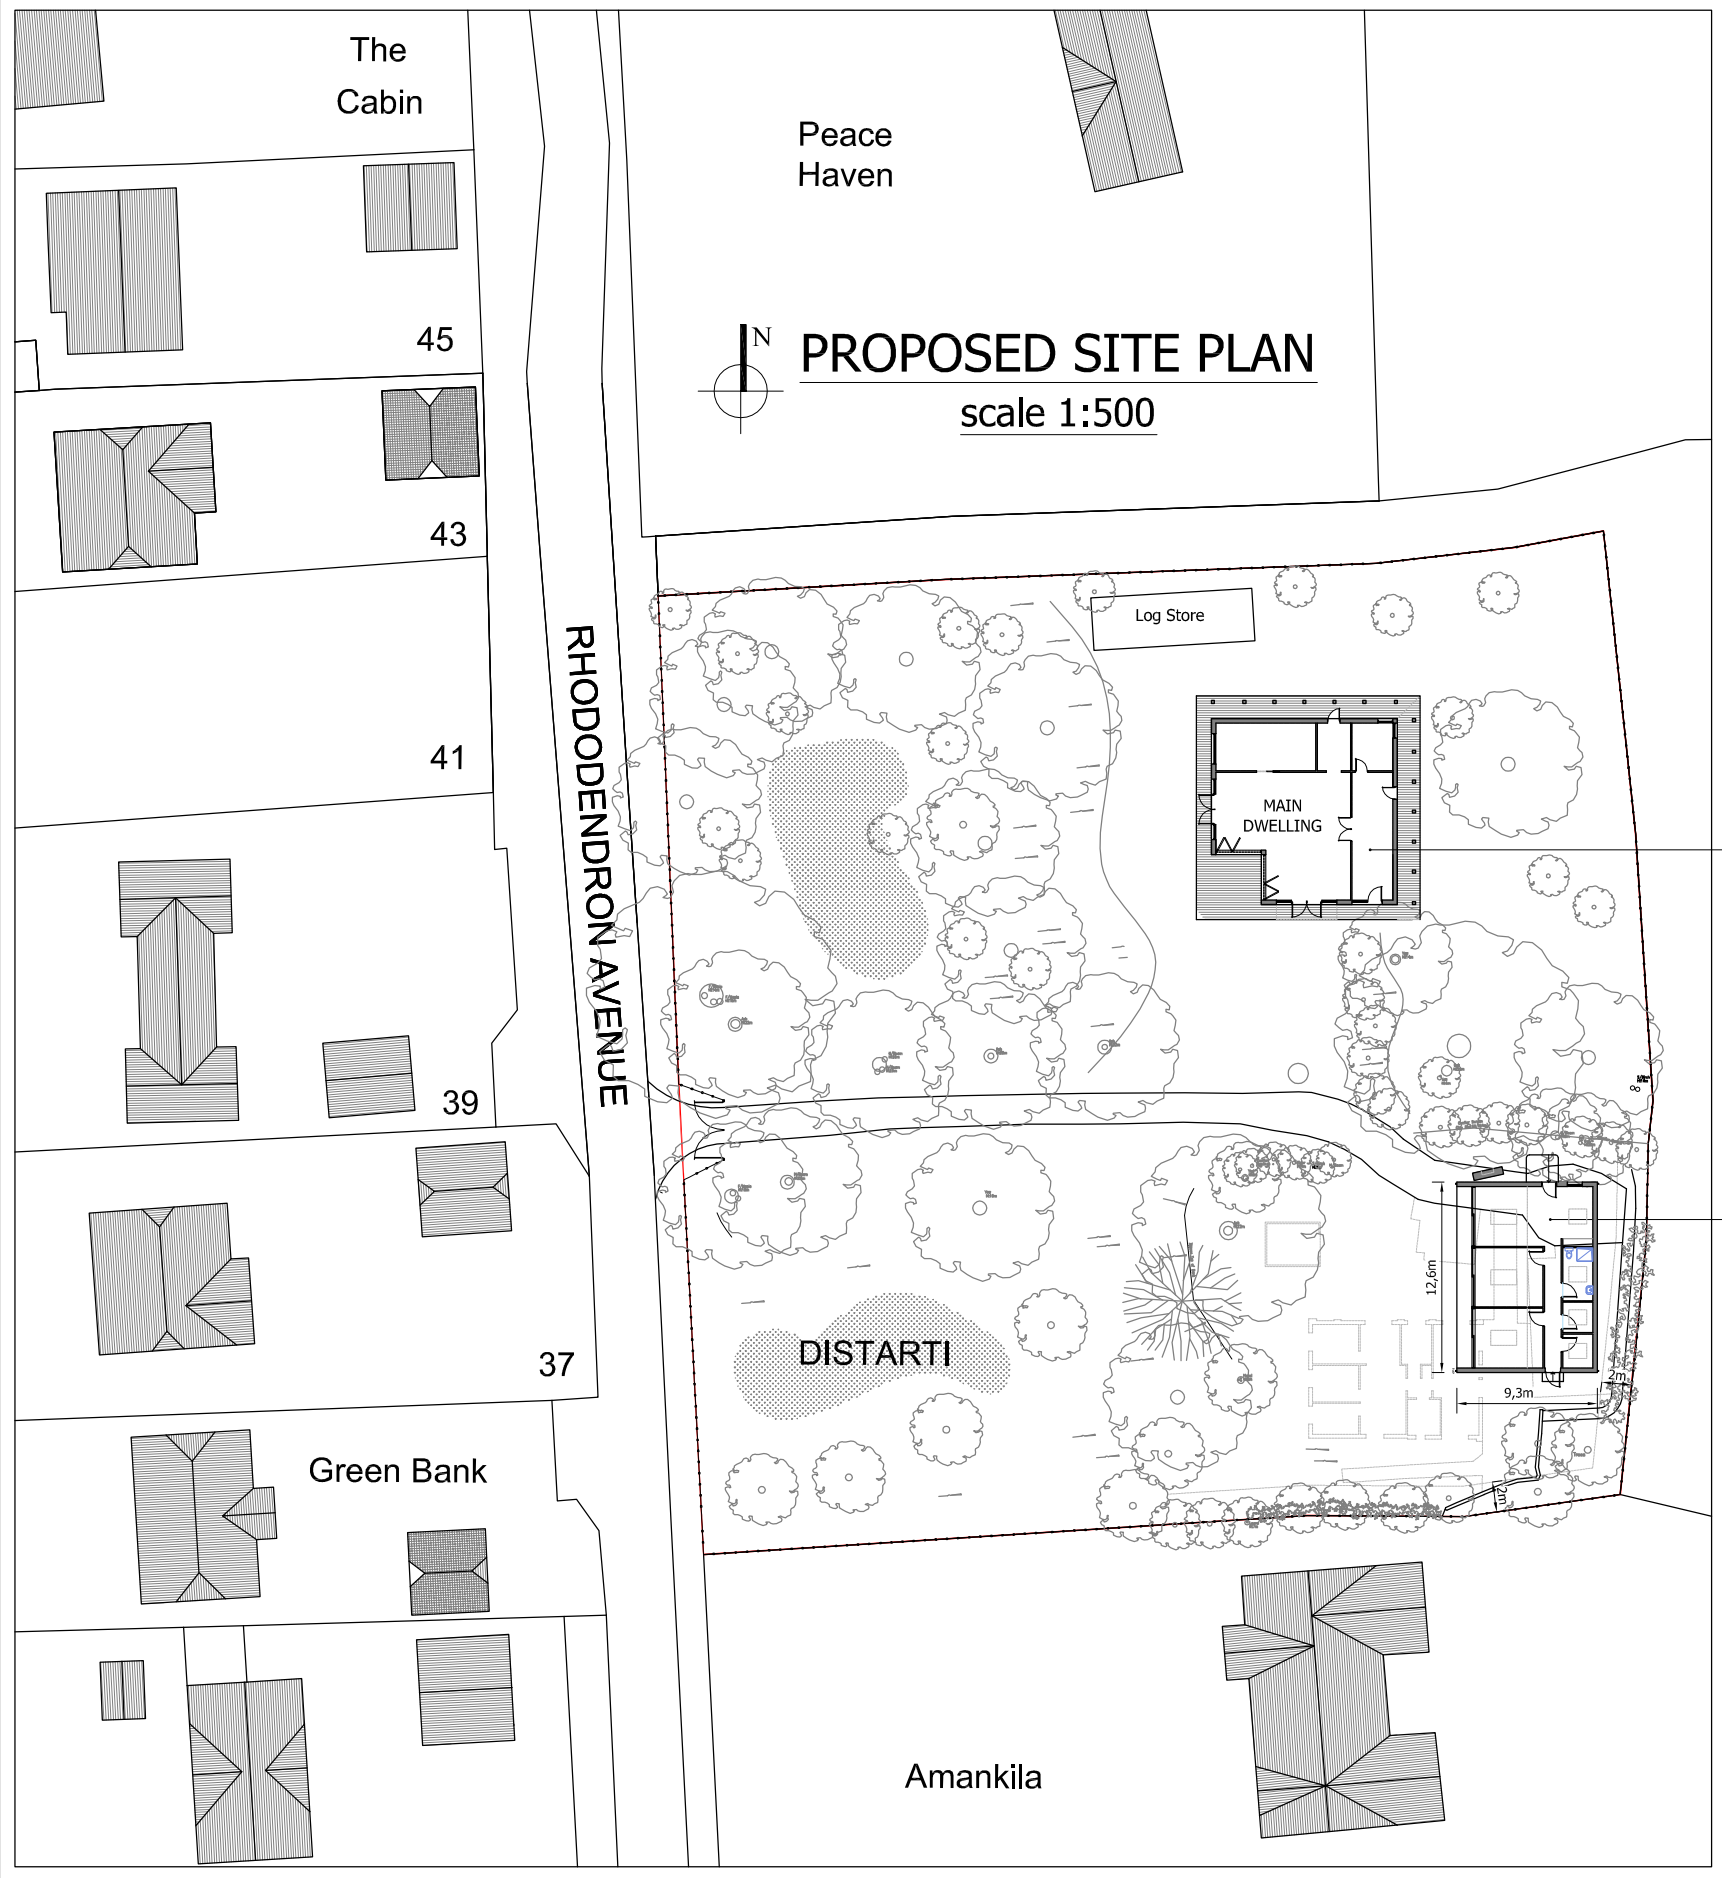

LOCATION PLAN
scale 1:1250

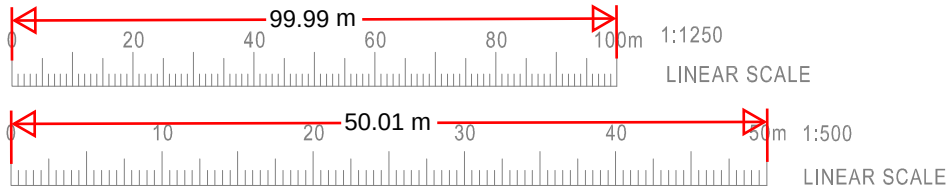

Recently constructed
main dwelling

Proposed Outbuilding

CADGUYS ARCHITECTURAL SERVICES



CAD
GUYS

07512090919
www.cadguys.co.uk
sonny@cadguys.co.uk

15-17 Middle Street,
Brighton, BN1 1AL
T: 0751 20 90 919
E: Sonny@cadguys.co.uk
W: www.cadguys.co.uk

Project

DISTARTI, 48 RHODODENDRON AVENUE, MEOPHAM, GRAVESEND, DA13 0TT

Drawing Title

Proposed Site & Block Plans

Date

NOV-2025

Scale

1:100/A3

Project No.

CG-284

Drawing No.

OB/00

Drawn by/Checked by

HD

Rev

Date

A 171125

Details

Additional drawings added

Dimensions to be verified on site
by contractor prior to
commencement of work

This is the copyright of the practice
and may not be reproduced in part
or in whole without the prior
written consent of the practice.