
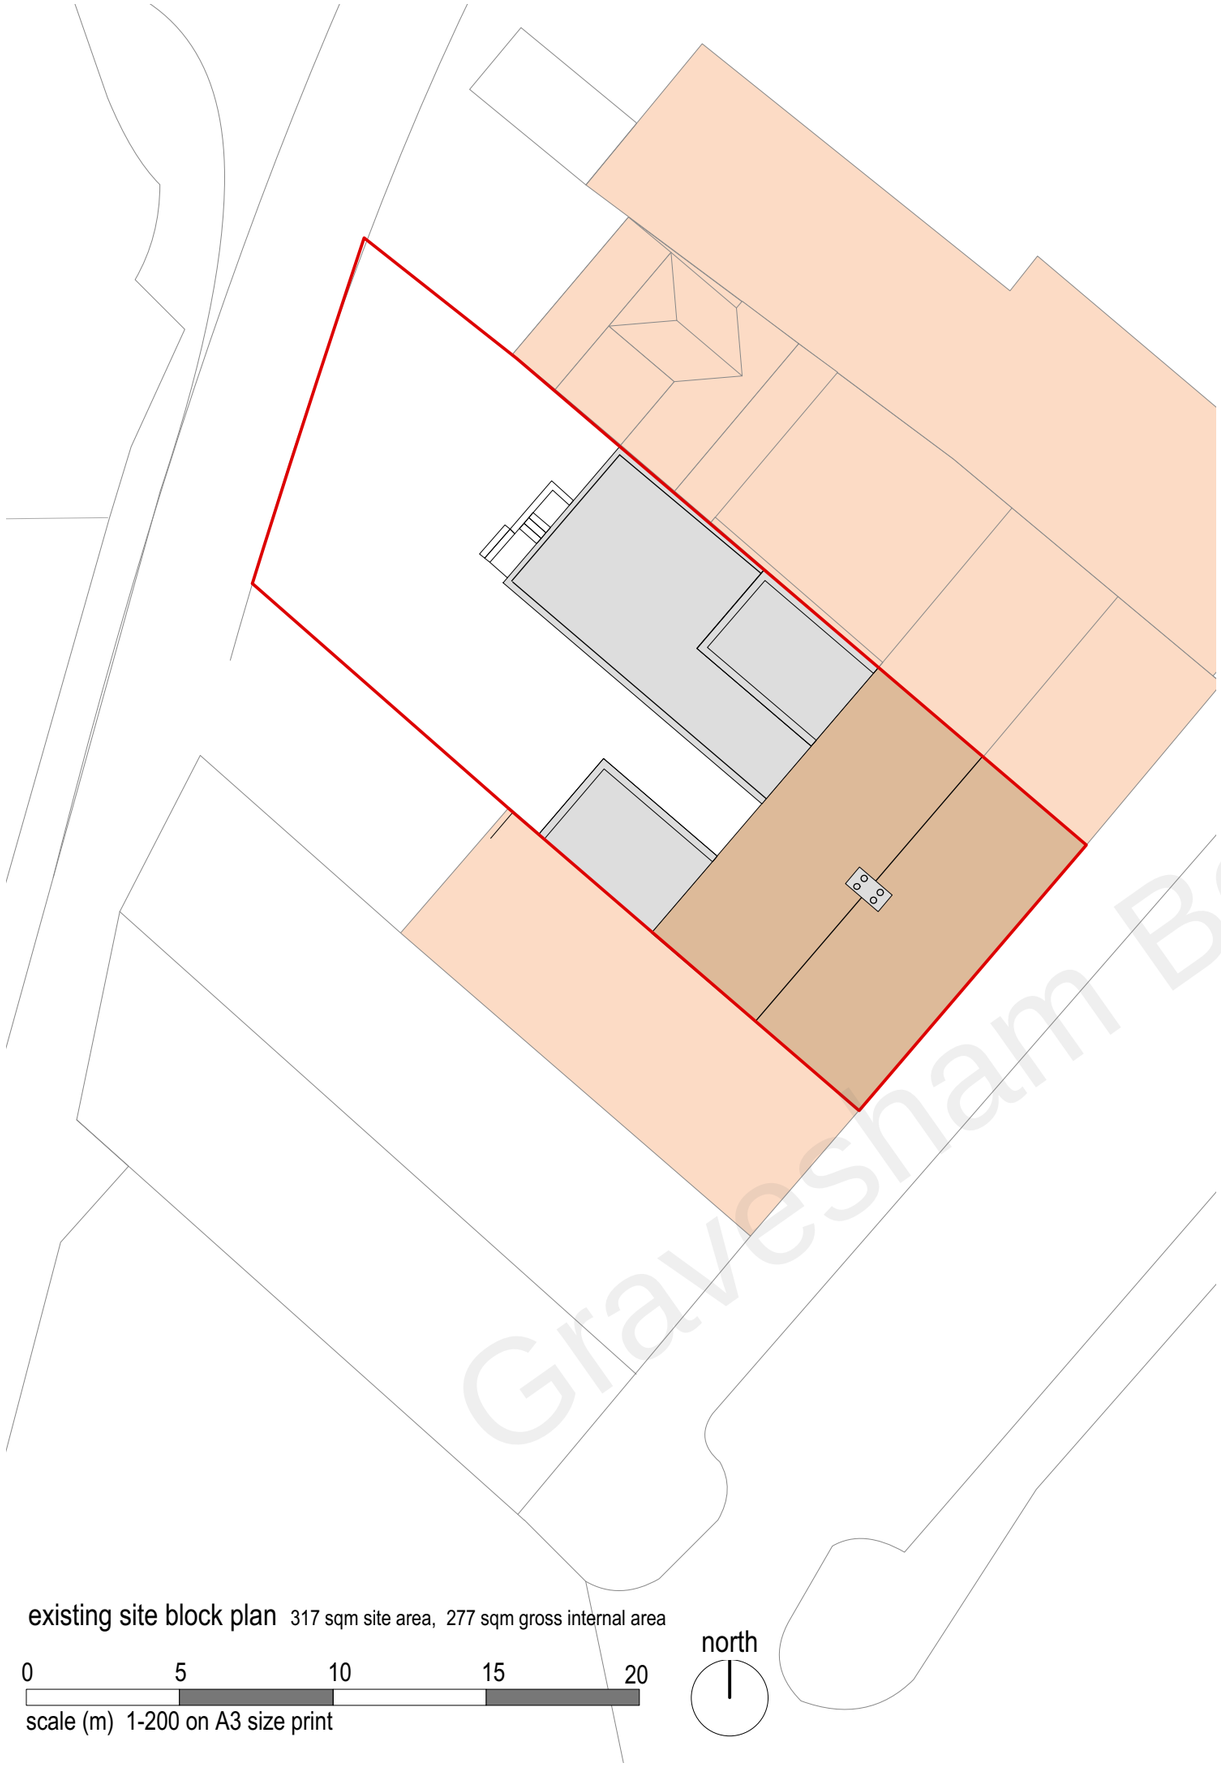


existing site block plan 317 sqm site area, 277 sqm gross internal area

0 5 10 15 20

scale (m) 1-200 on A3 size print

north

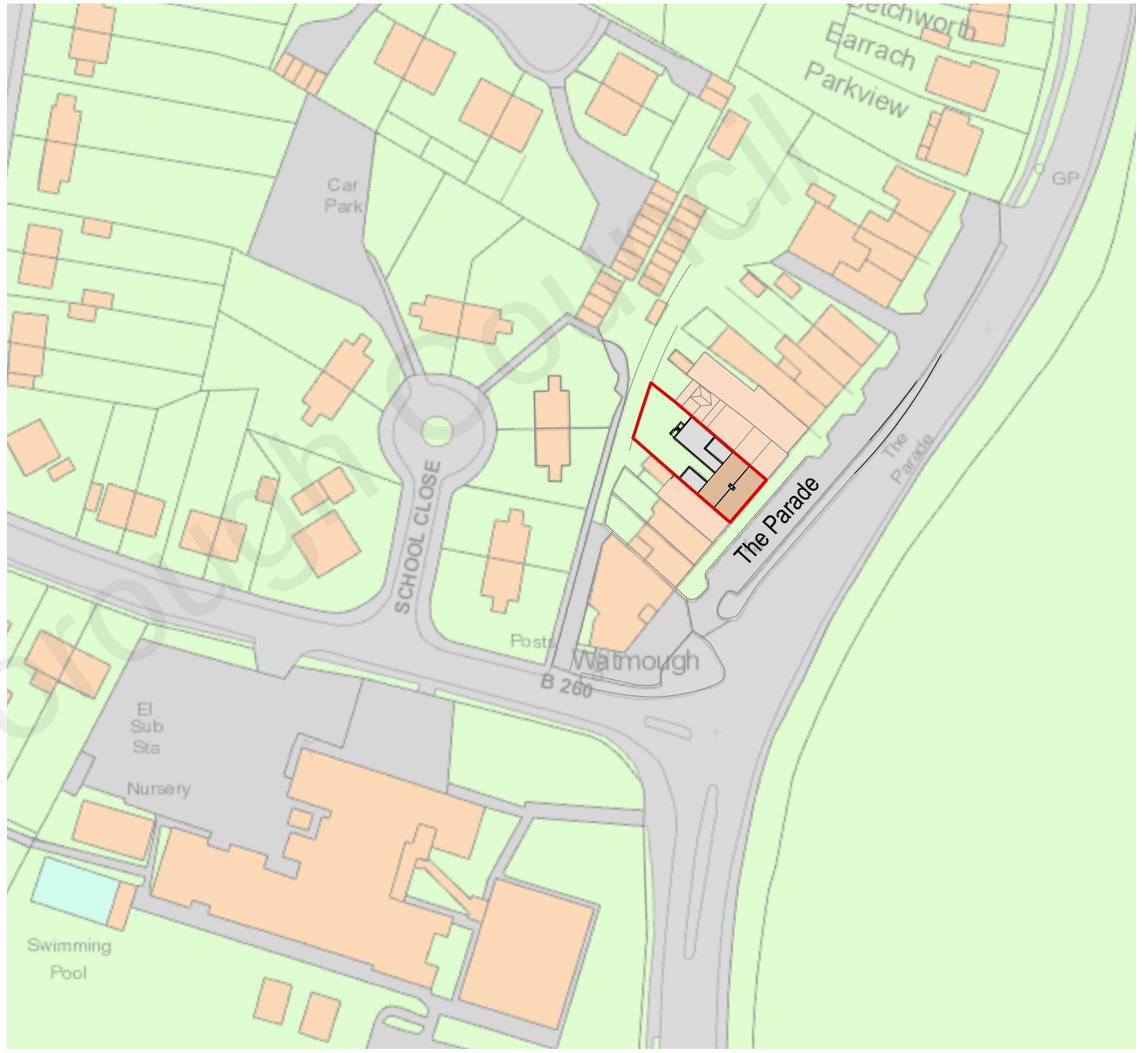

site area = 908 sqm

0 25 50 75 100

scale (m) 1-1250 on A3 size print

north

CLIENT;	Halil Ersungur
PROJECT;	4 & 5The Parade Meopham DA13 0J
TITLE;	location plan & block plan existing
SCALE; 1-1250 & 200	**DATE**; 12/21 **DRAWN**;GB
DRAWING NUMBER	21-29-11

PRIME FOLIO
01 622 691169

Gravesham Borough Council