




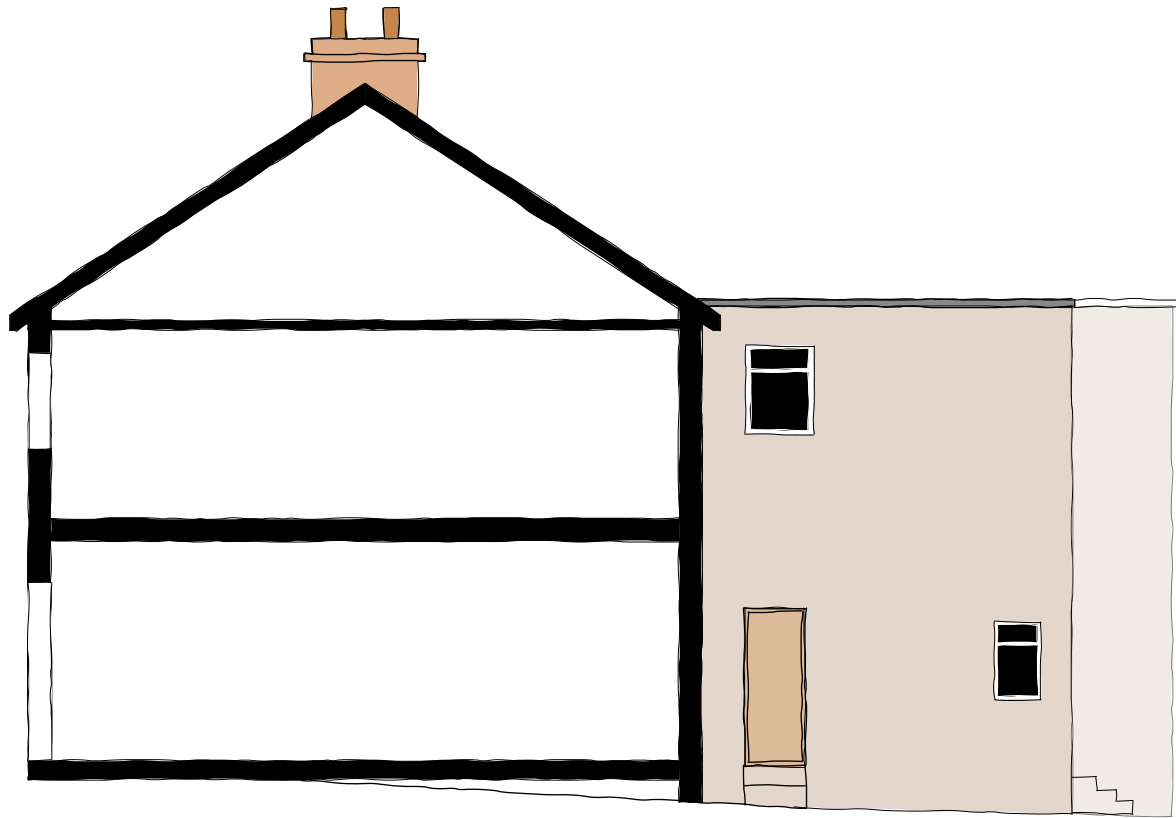


existing section through no.4 looking towards no.3

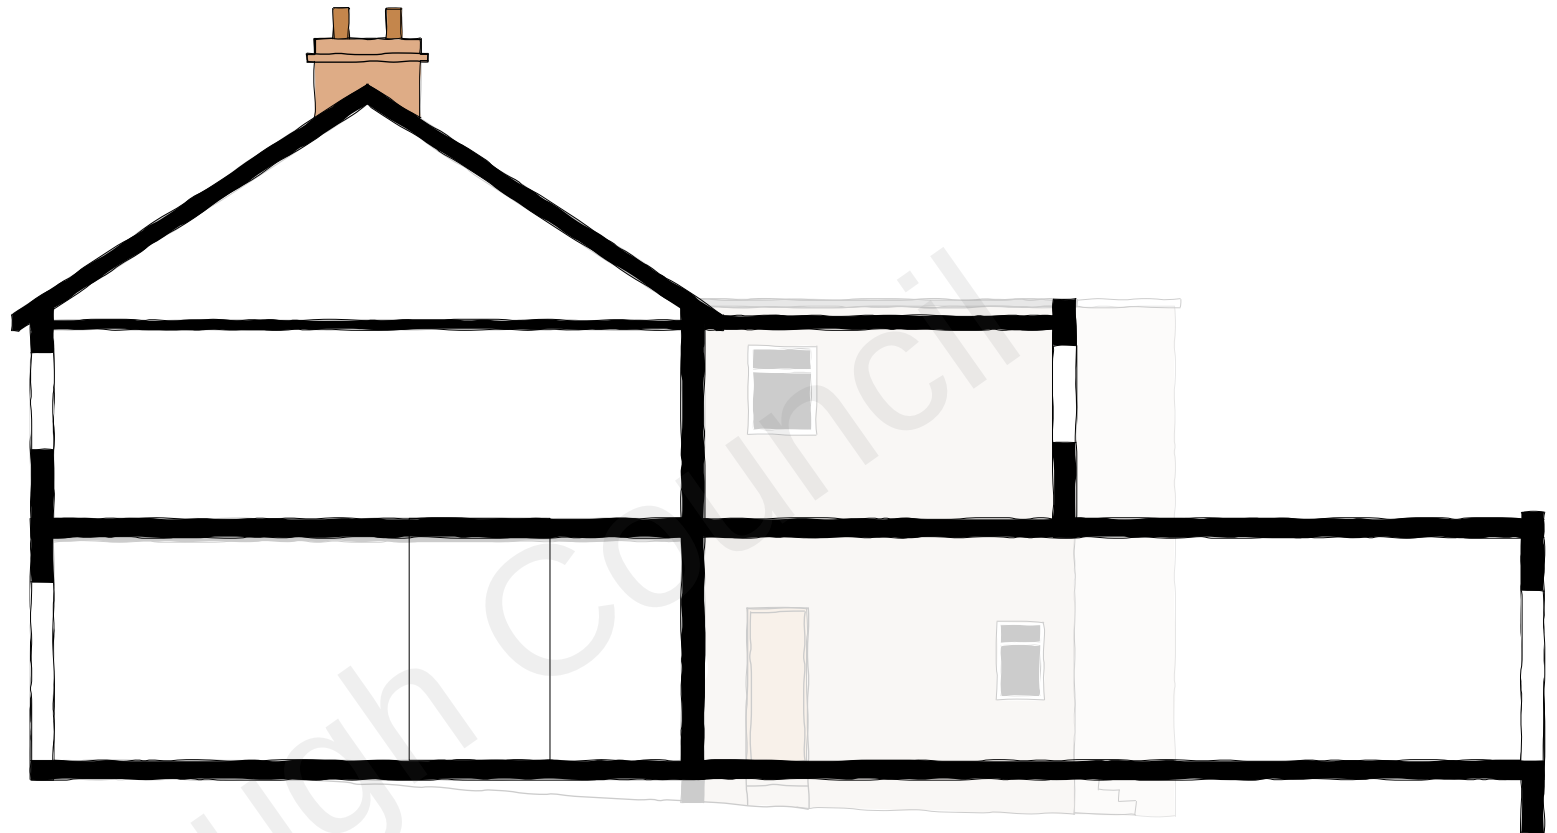


existing section through no.5 looking towards no.3

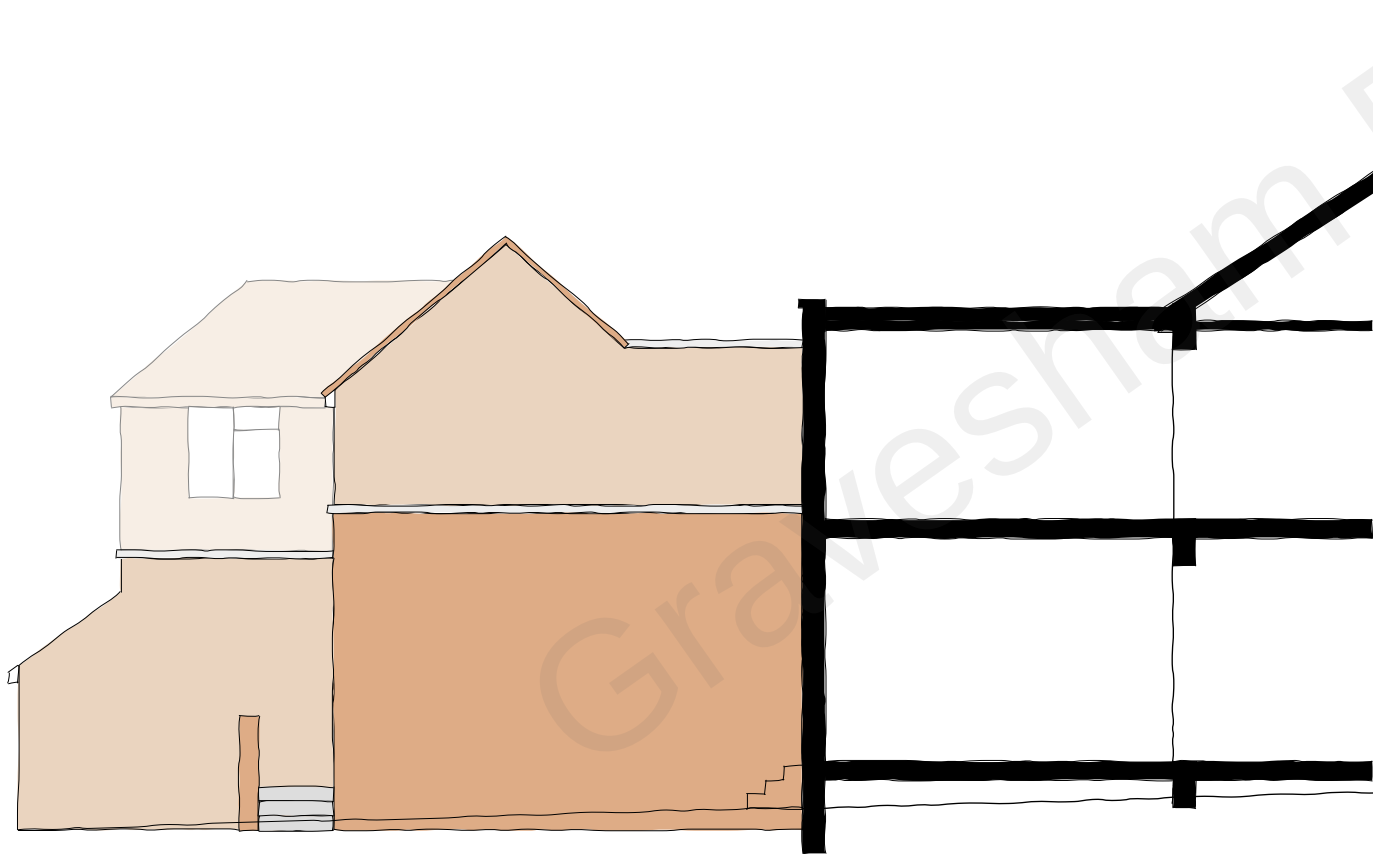

existing section through no.4 looking towards nos.5 & 6

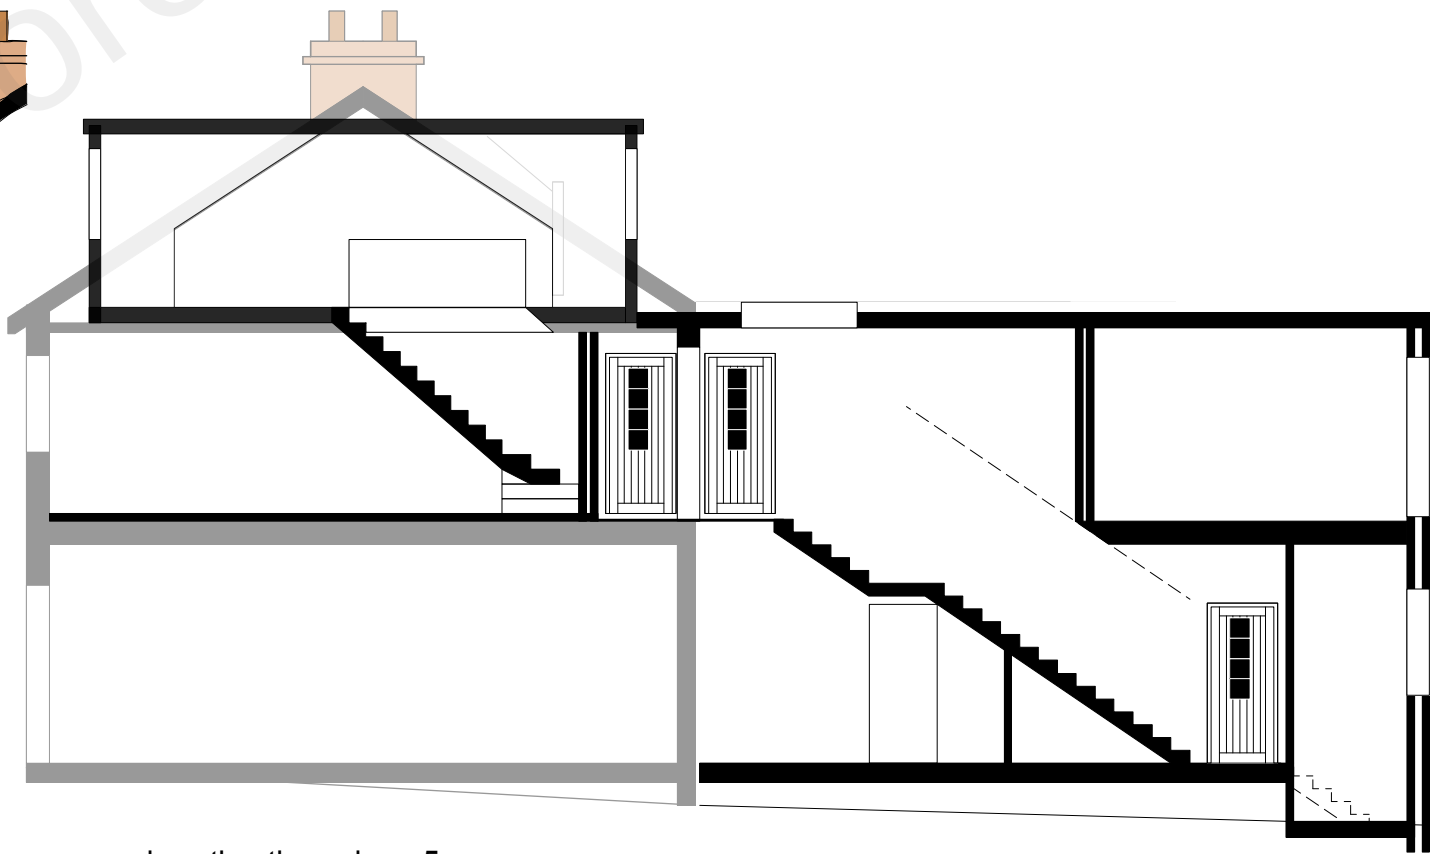

proposed section through no.5 looking towards no.3

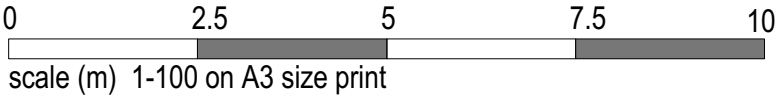

CLIENT;	Halil Ersungur
PROJECT;	4 & 5The Parade Meopham DA13 0J
TITLE;	existing & proposed sections
SCALE;	1-100
DATE;	12/21
DRAWN;	GB
DRAWING NUMBER	21-29-15

