



DO NOT SCALE THIS DRAWING.

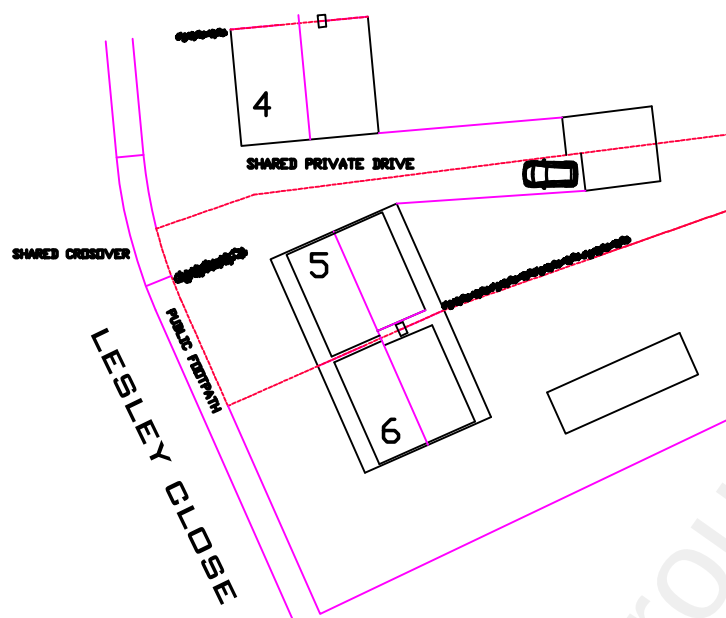

BLOCK PLAN PROPOSED

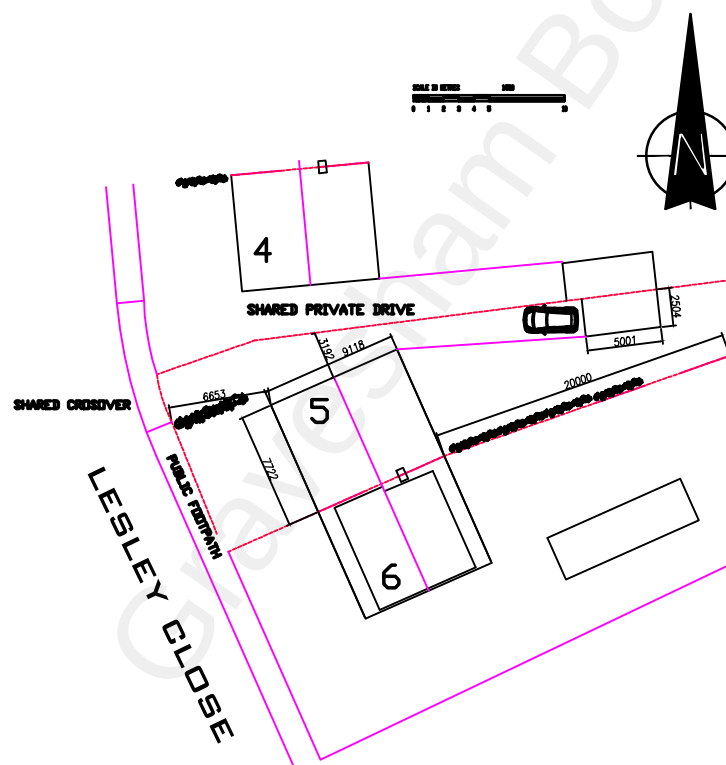

BLOCK PLAN EXISTING

-	-	-	-	-
Rev.	Date	By	Chkr	Revisions

Rev	Date	By	Chkd	Revisions
Client				

Jack Bonner

Job Title	
-----------	--

PROPOSED
LOFT CONVERSION

—

-

Drawing Title

5 LESLEY CLOSE
ISTEAD RISE
GRAVESEND
DA13 9JS
PLANNING

Scale SCALE 1:500@A4		Date 'DEC 2022	
Designed by -	Drawn by DS	Checked by -	Approved by

DS ARCHITECTURAL DESIGN
7 HAGELSTOW HIGH
HALSTOW
ROCHESTER
KENT ME3 8FU

Drawing No. 22/1060/02	Rev. A
---------------------------	-----------