
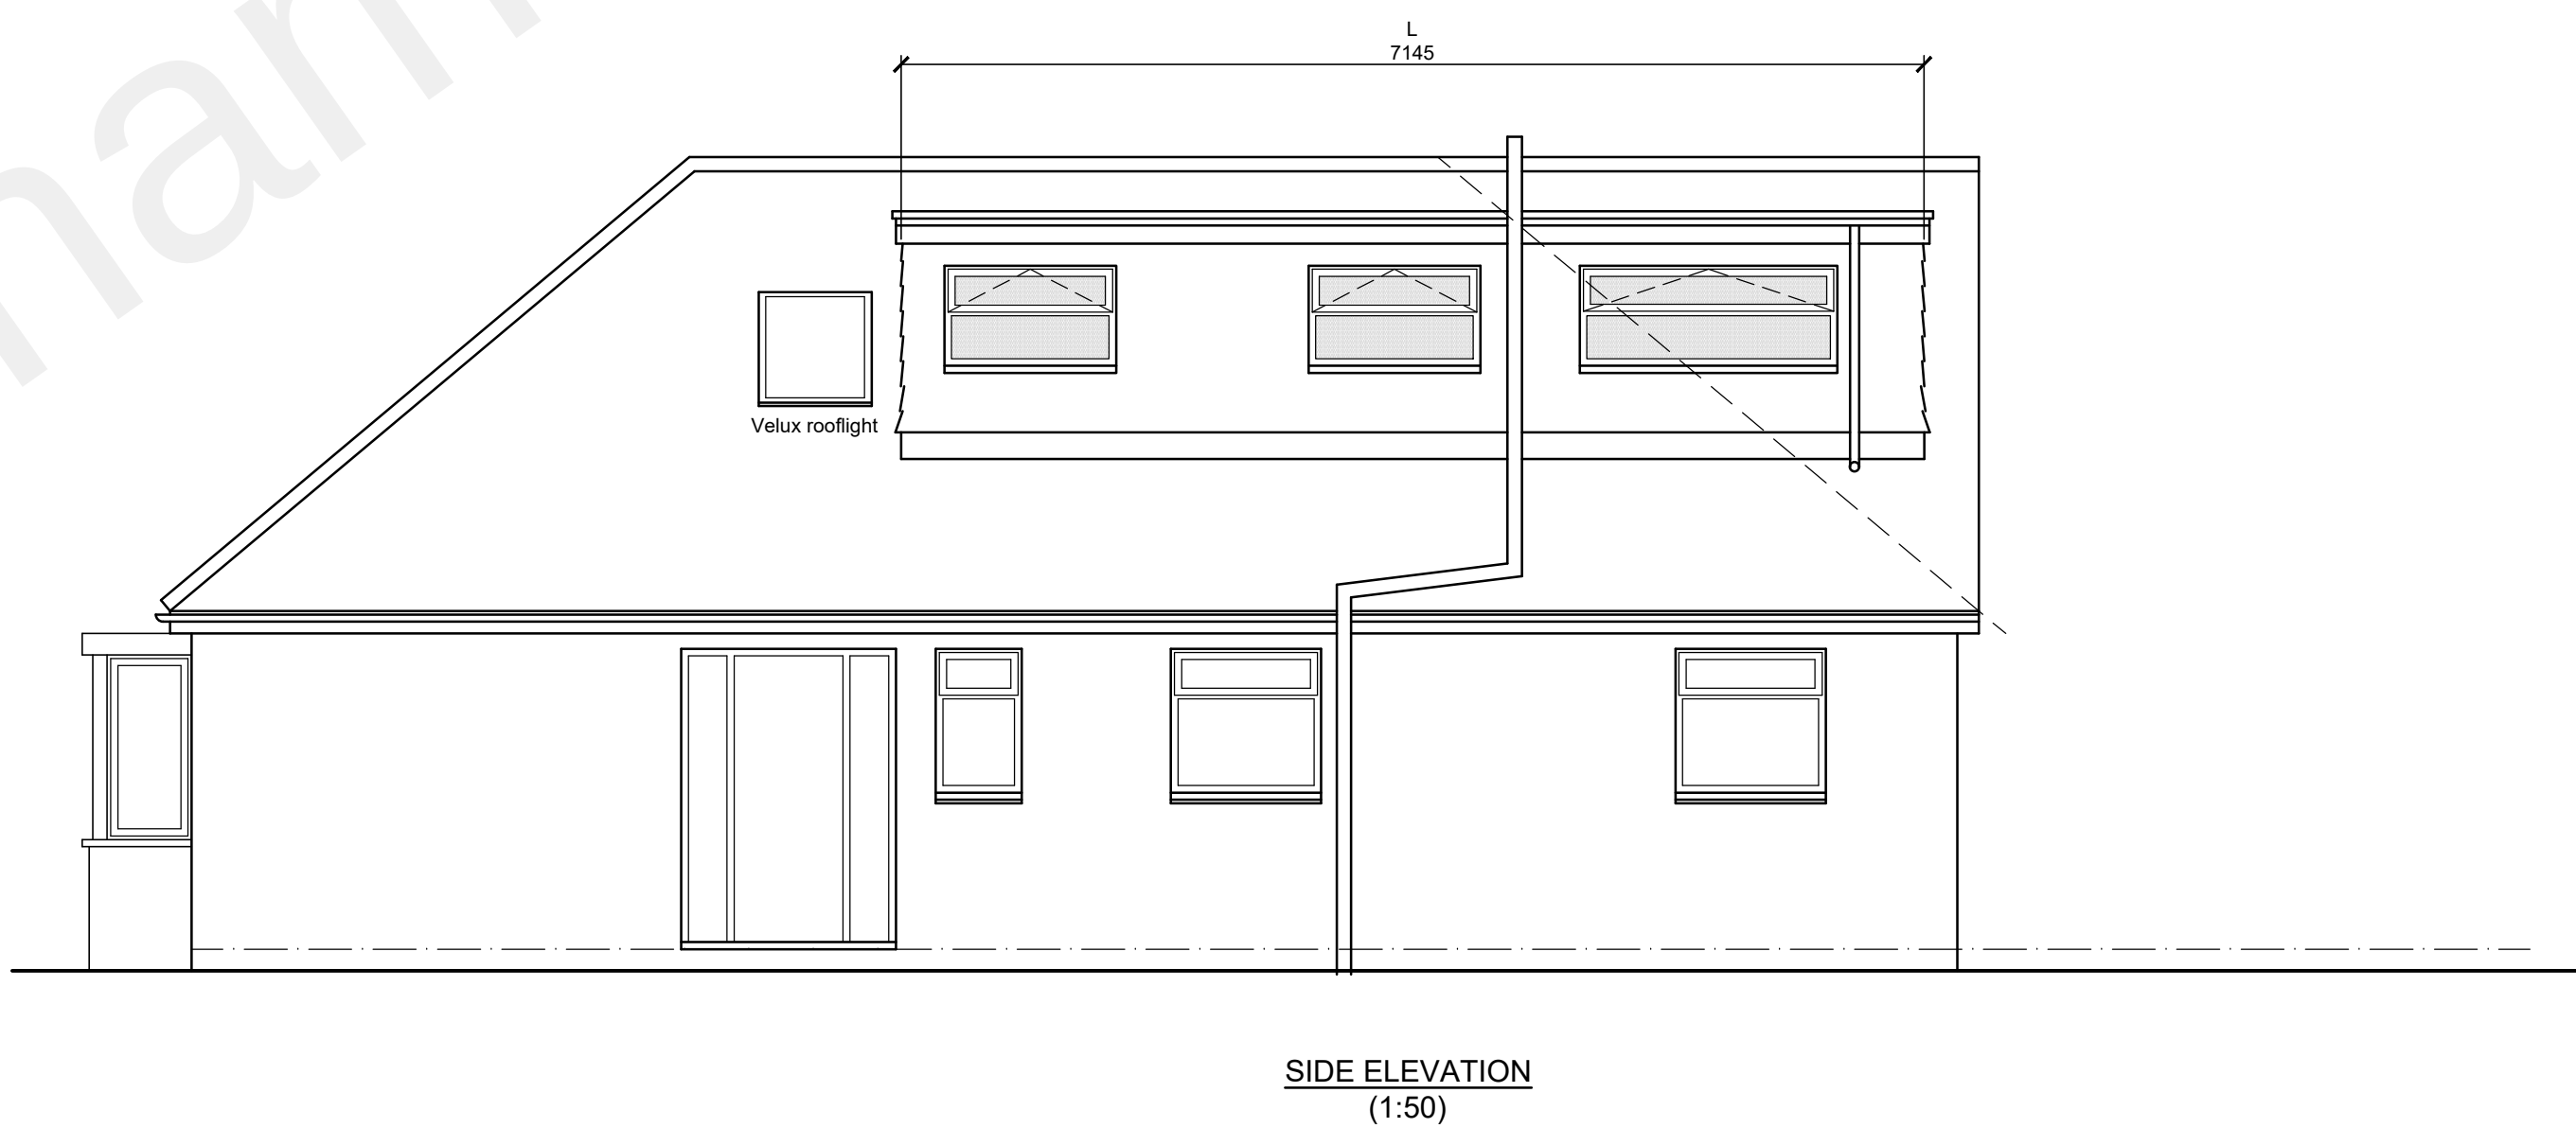
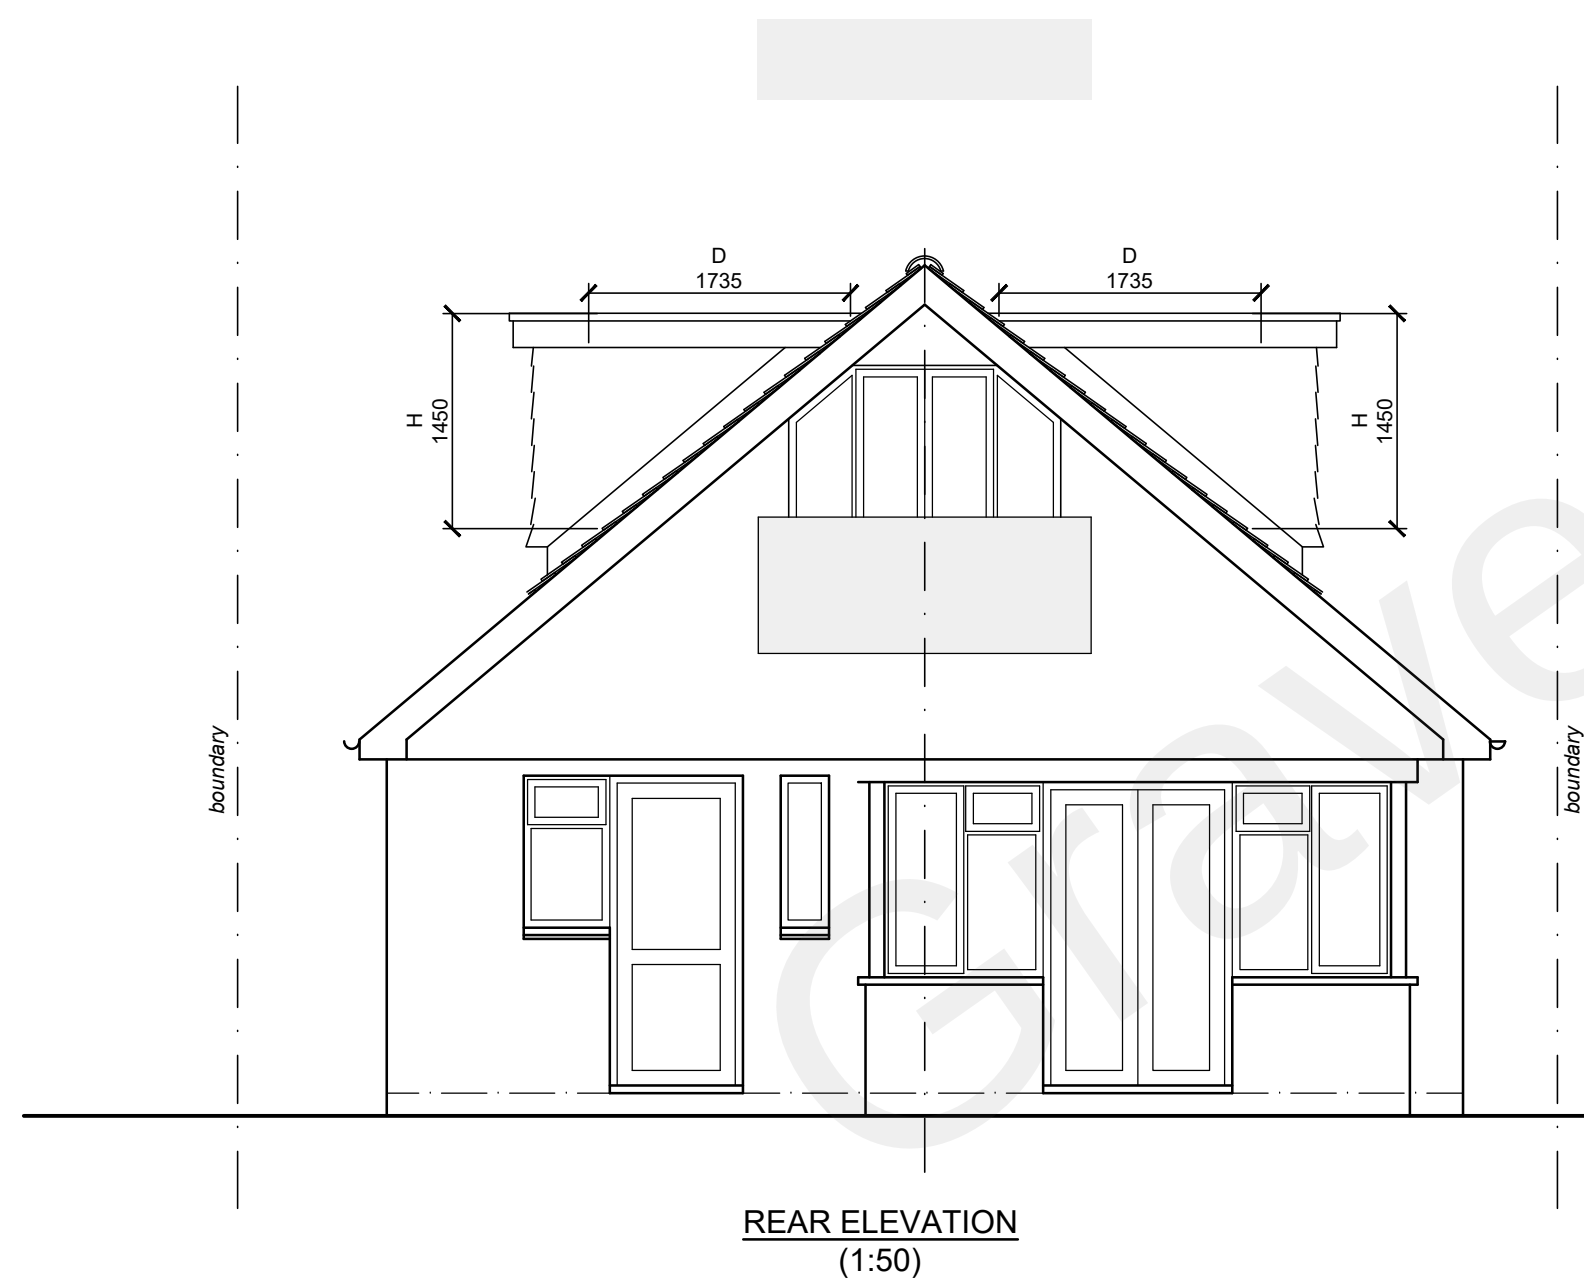
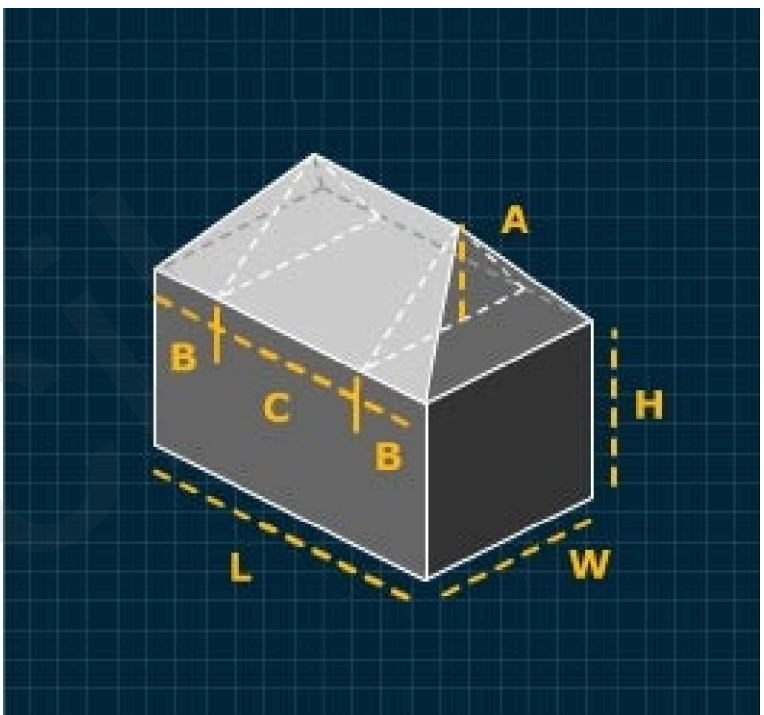
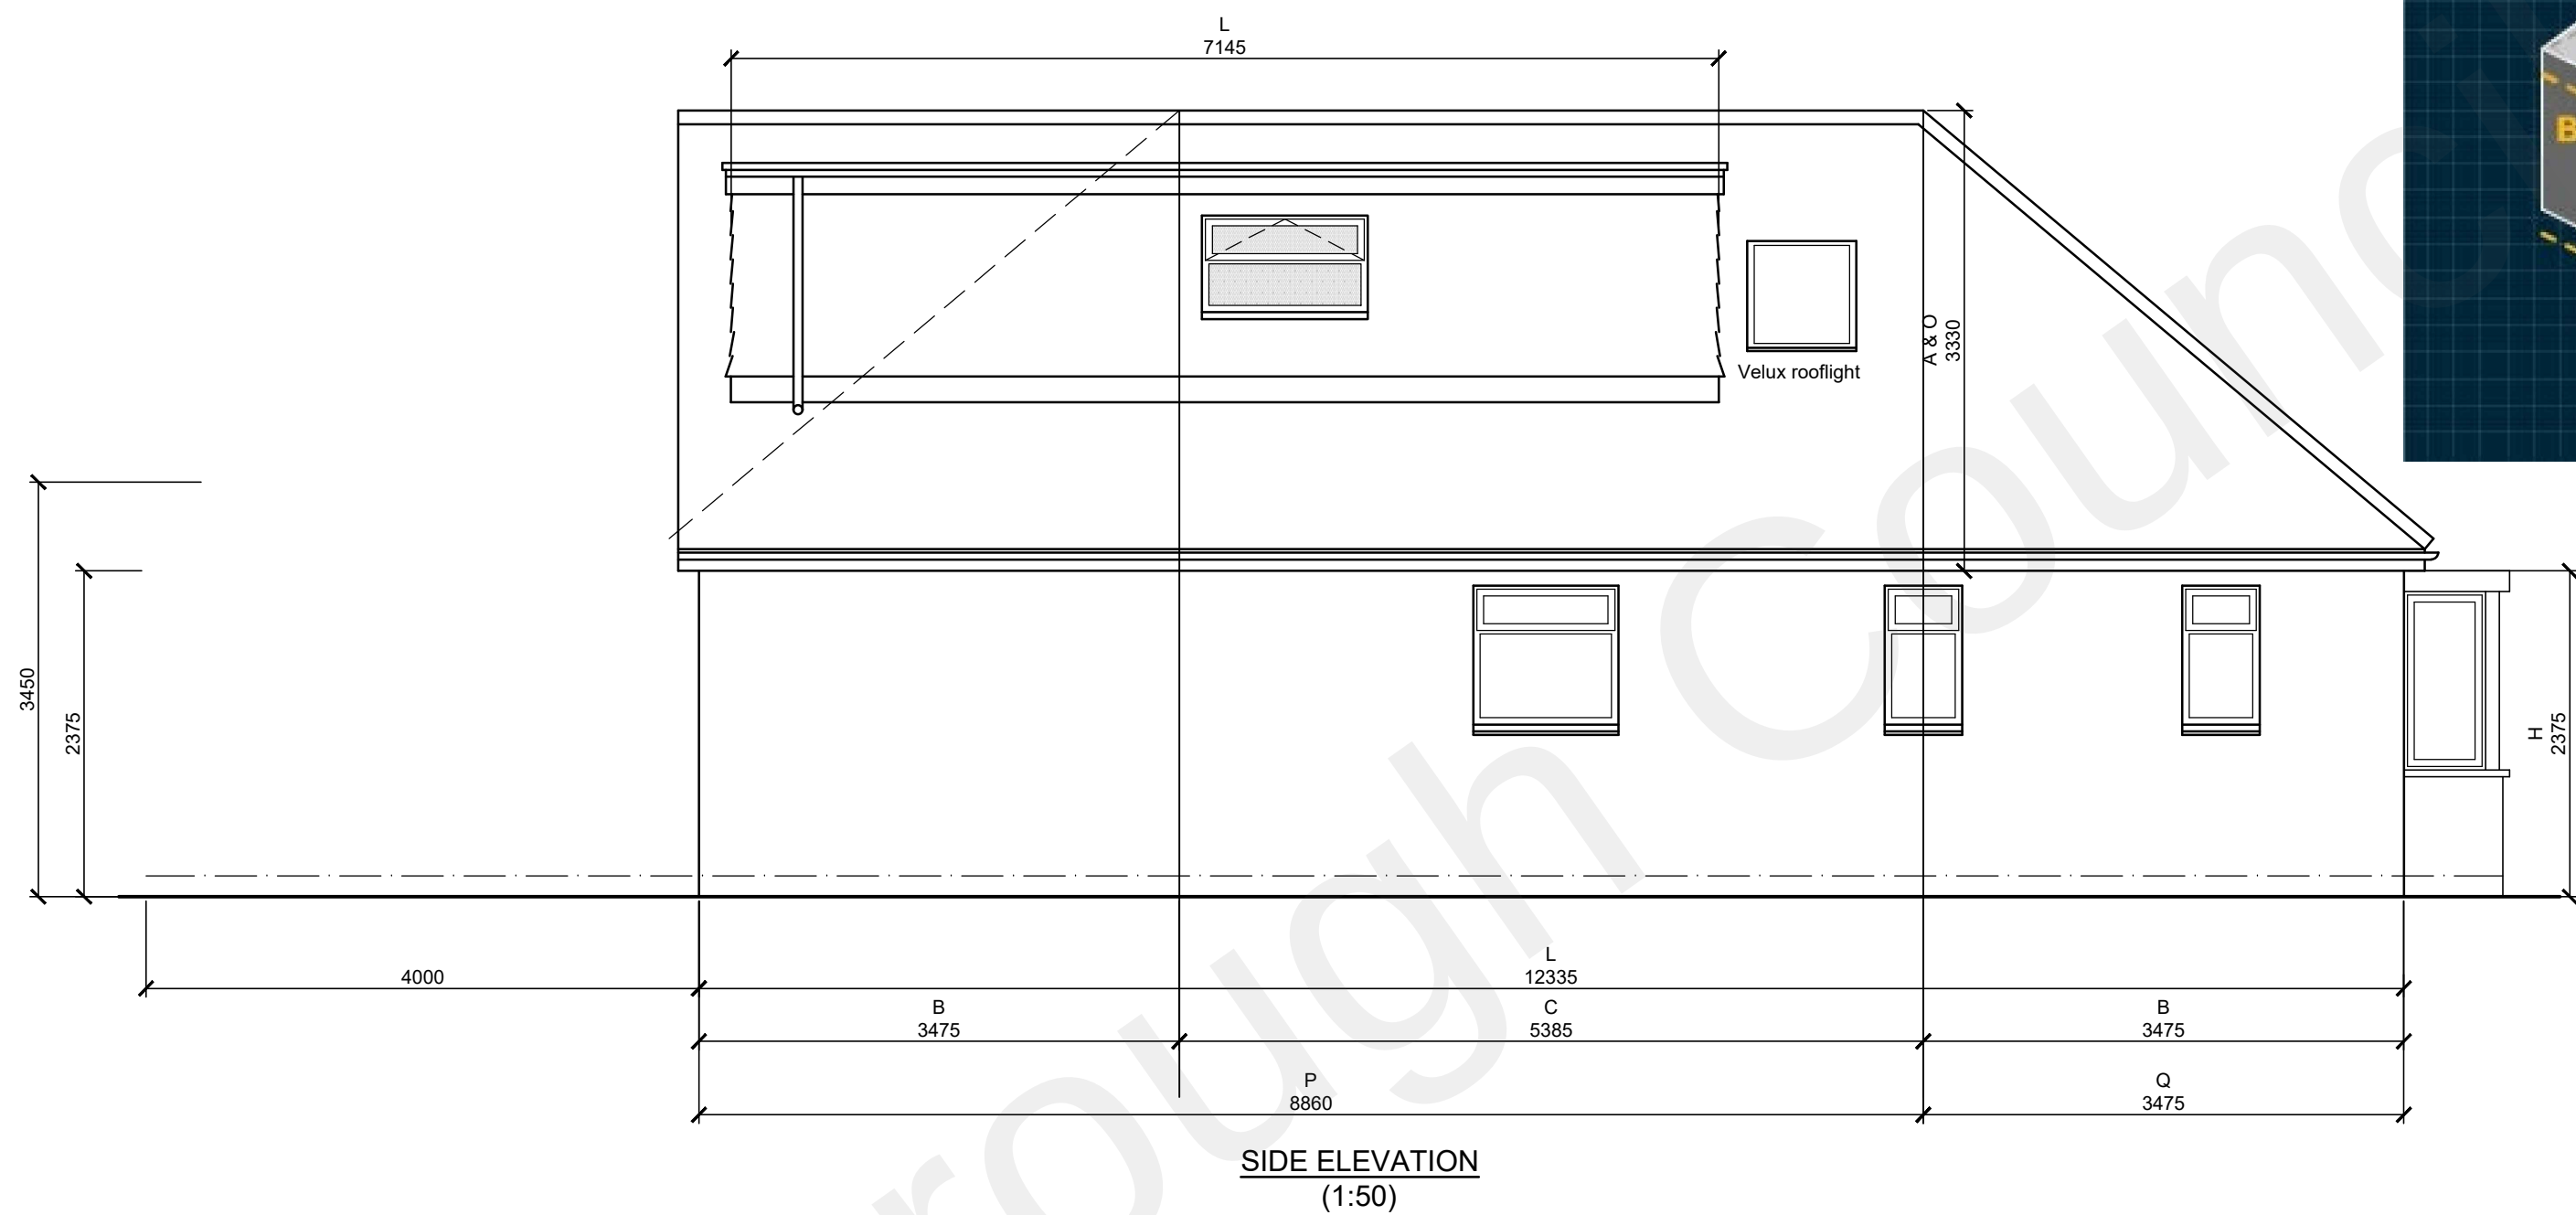
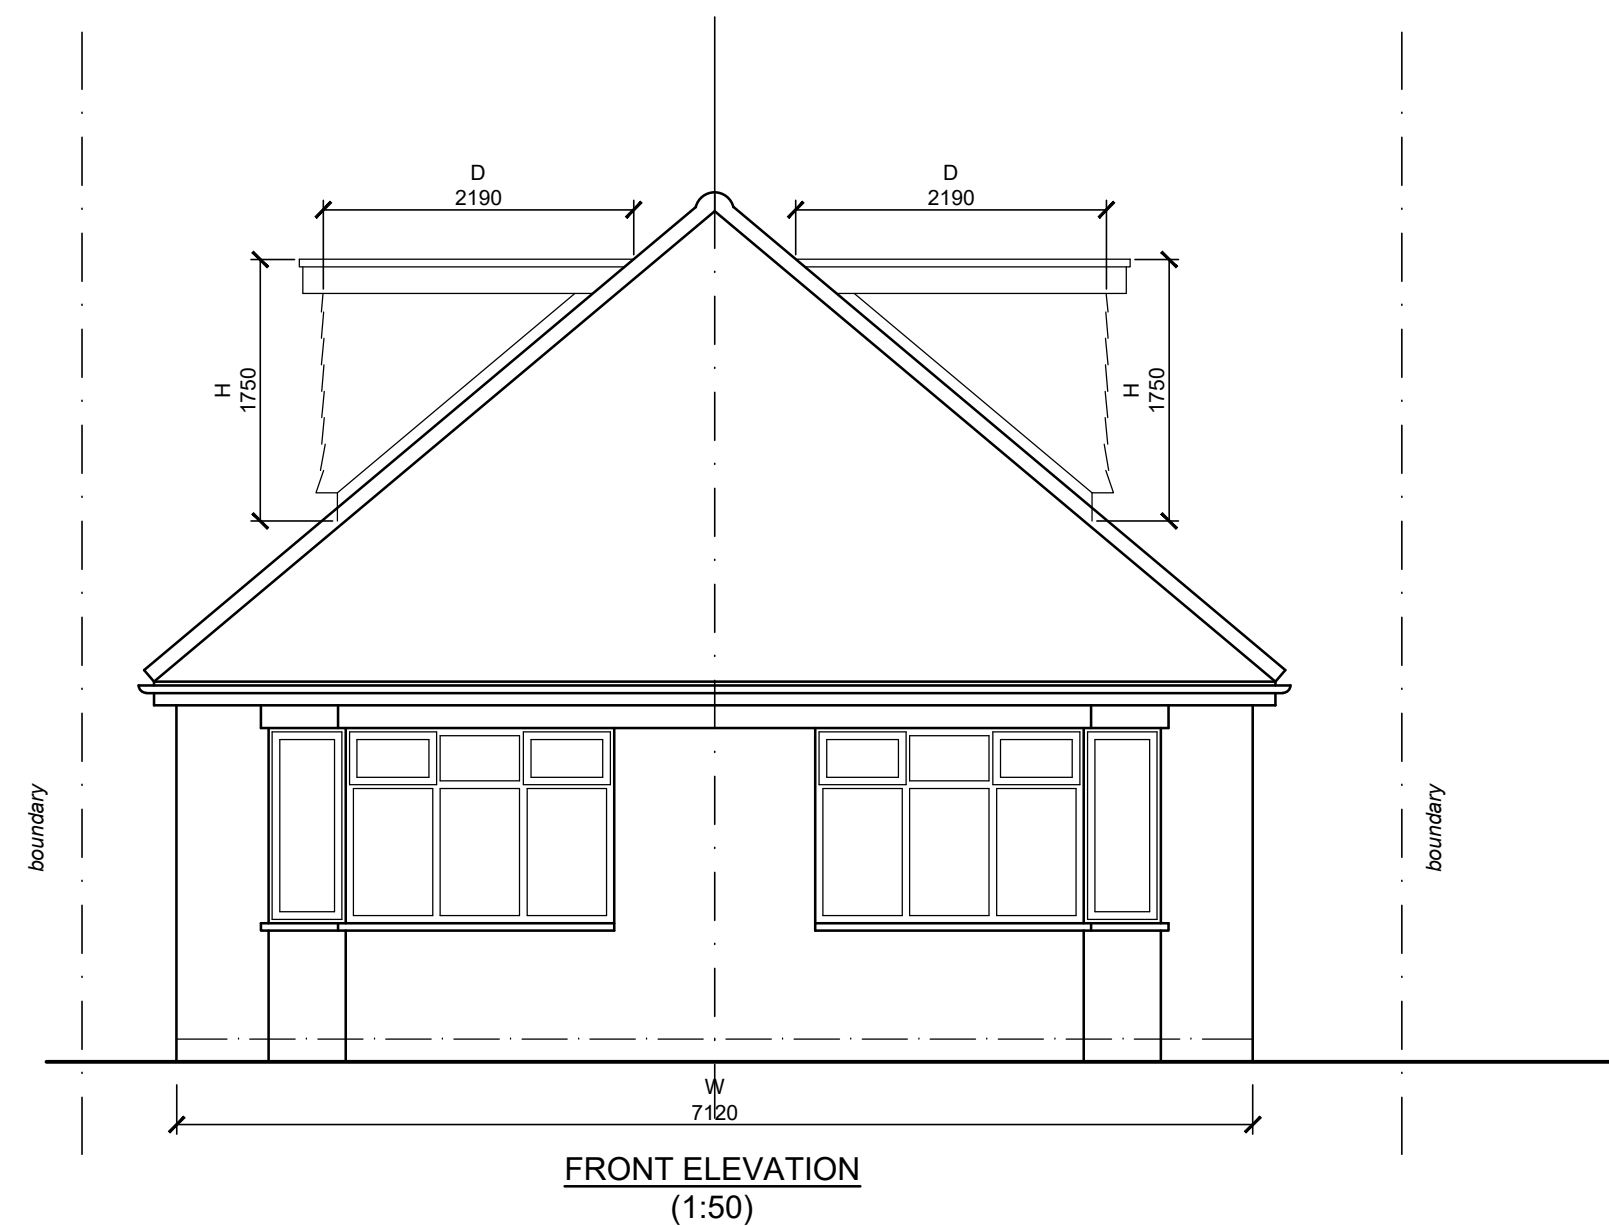


SCALE BAR @ 1:100

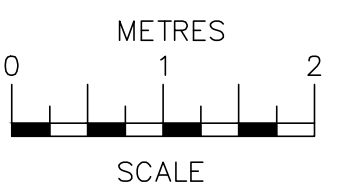

SCALE BAR @ 1:50

17/10/22	A	Rear extension omitted
Date	No	Revision
Penfold Project Services		
Epmarket, Wrotham Road, Meopham, Kent, DA13 0JH Telephone: 01474 816690 e-mail: apenfold448@btinternet.com		
Job Title:	5 ARNOLD ROAD GRAVESEND KENT DA12 5PU	
Dwg Title:	LOFT CONVERSION - VOLUMES PLANS & ELEVATIONS AS PROPOSED	
Scale:	1:50 @ A2	
Dwg No.:	05A	
Date:	August 2022	