


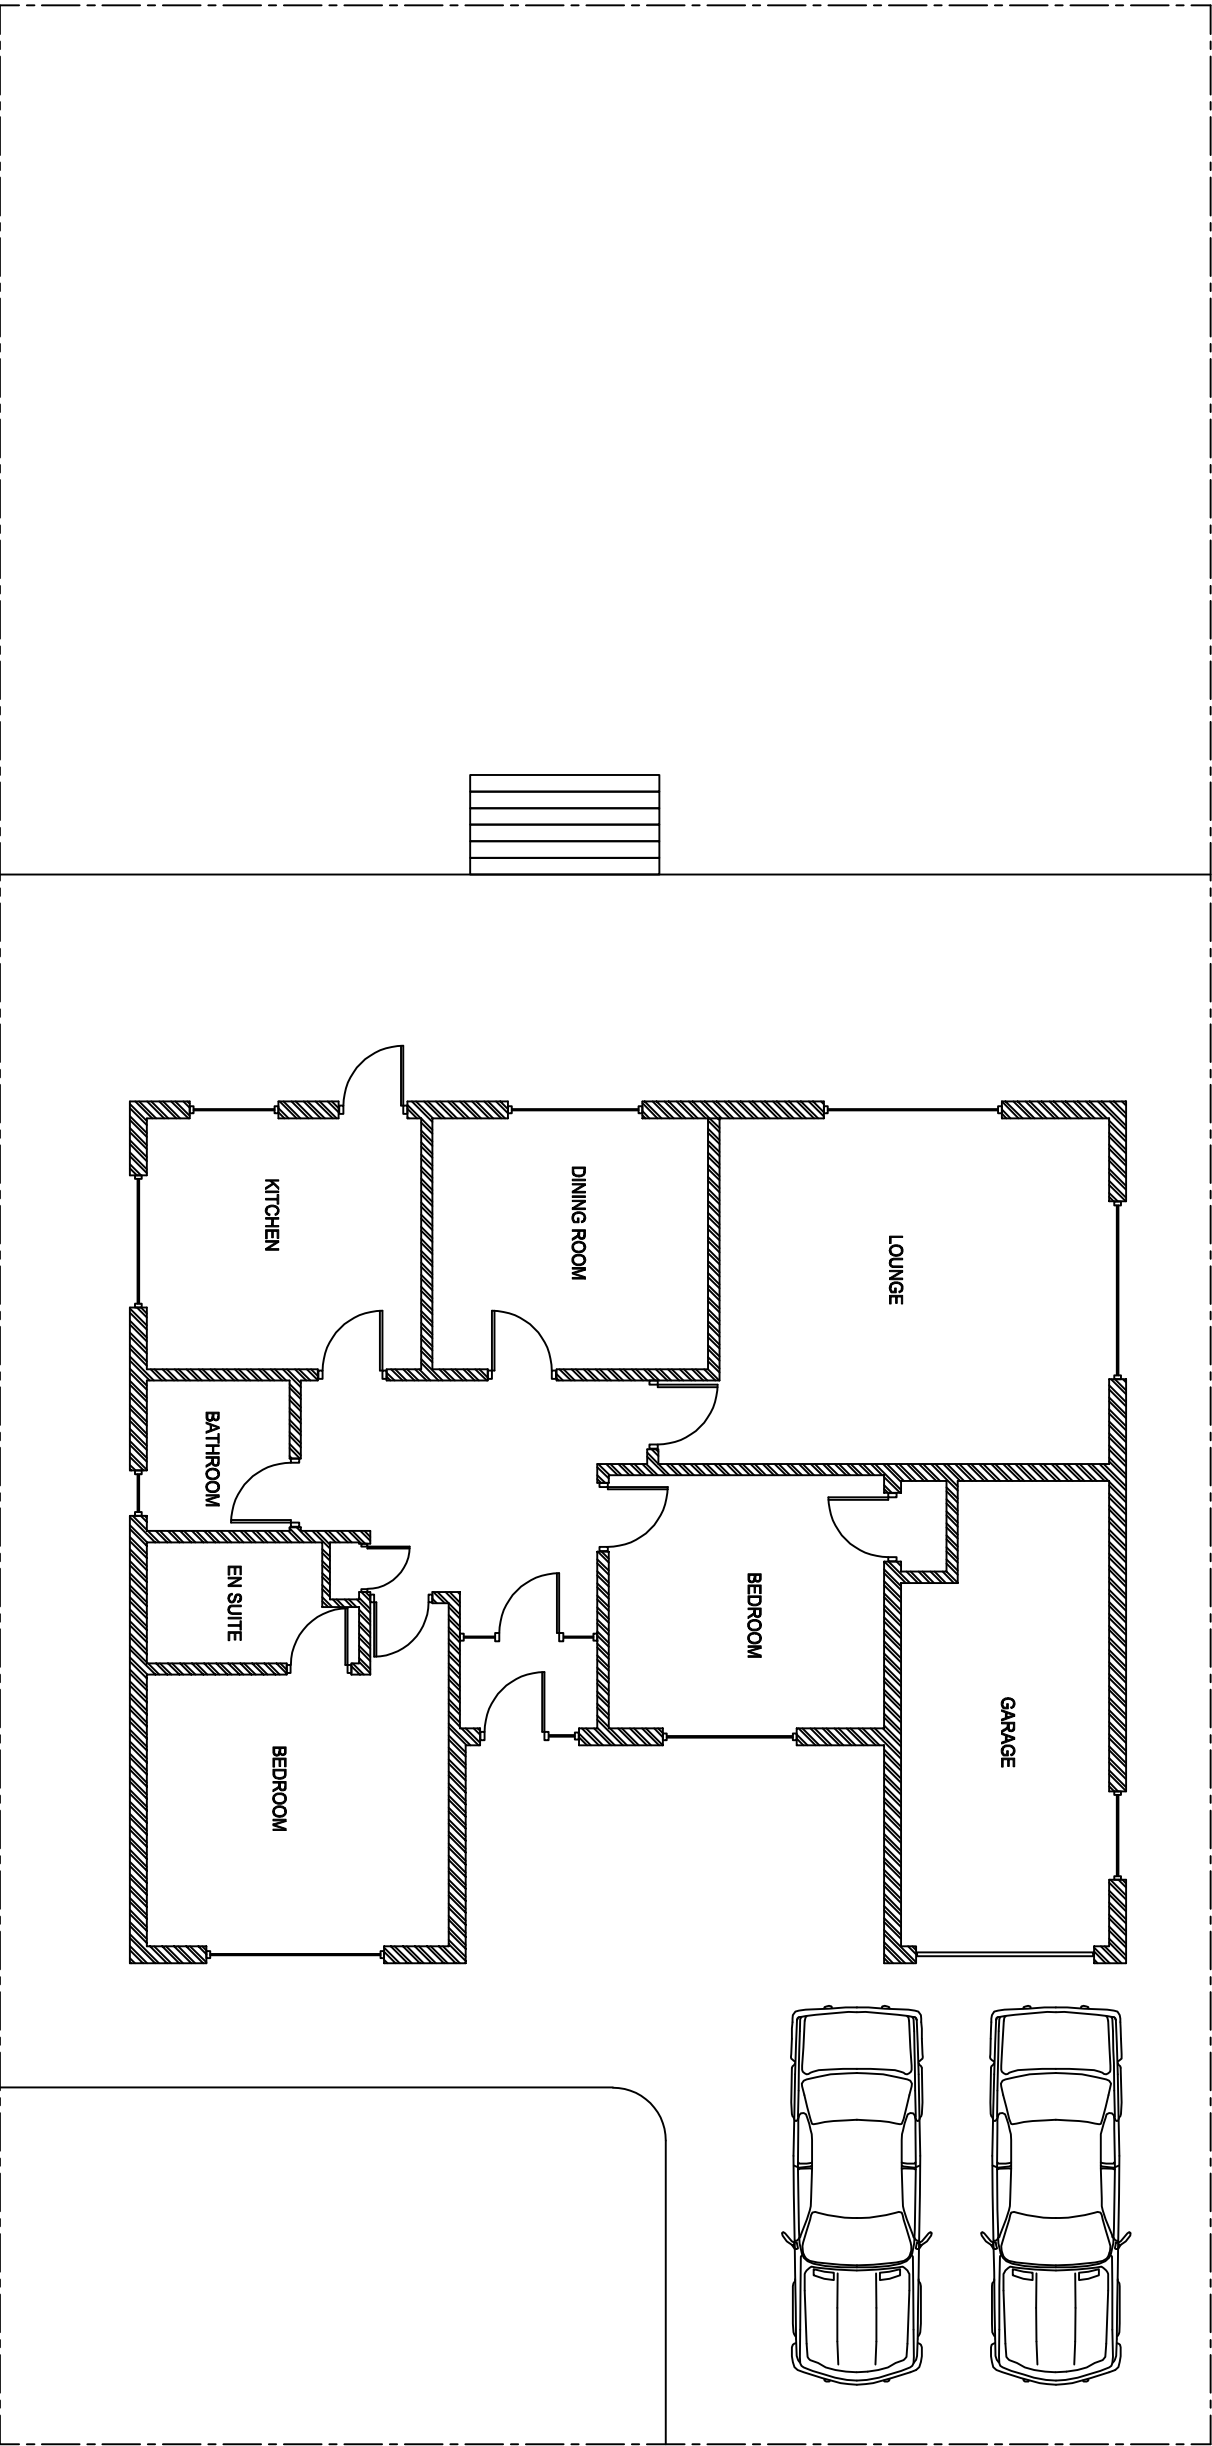

EXISTING PARKING PLAN



Client			
Mr Dalbogh Singh Rajbans			
5 The Yews			
Gravesend, Kent			
DA12 1PA			
Drawing Title			
Existing Parking Plan			
Description	Initial	Rev	Date
This drawing is copyright and may not be reproduced or used unless expressly agreed by the Design Team			
All dimensions must be checked on site.			
Drawing No.	Revision		
2522-010	00		
Scale	1:100@A3	Date	Oct 25
Computer File No.			
Drawn By	Raj Bhatti		
Scale			