


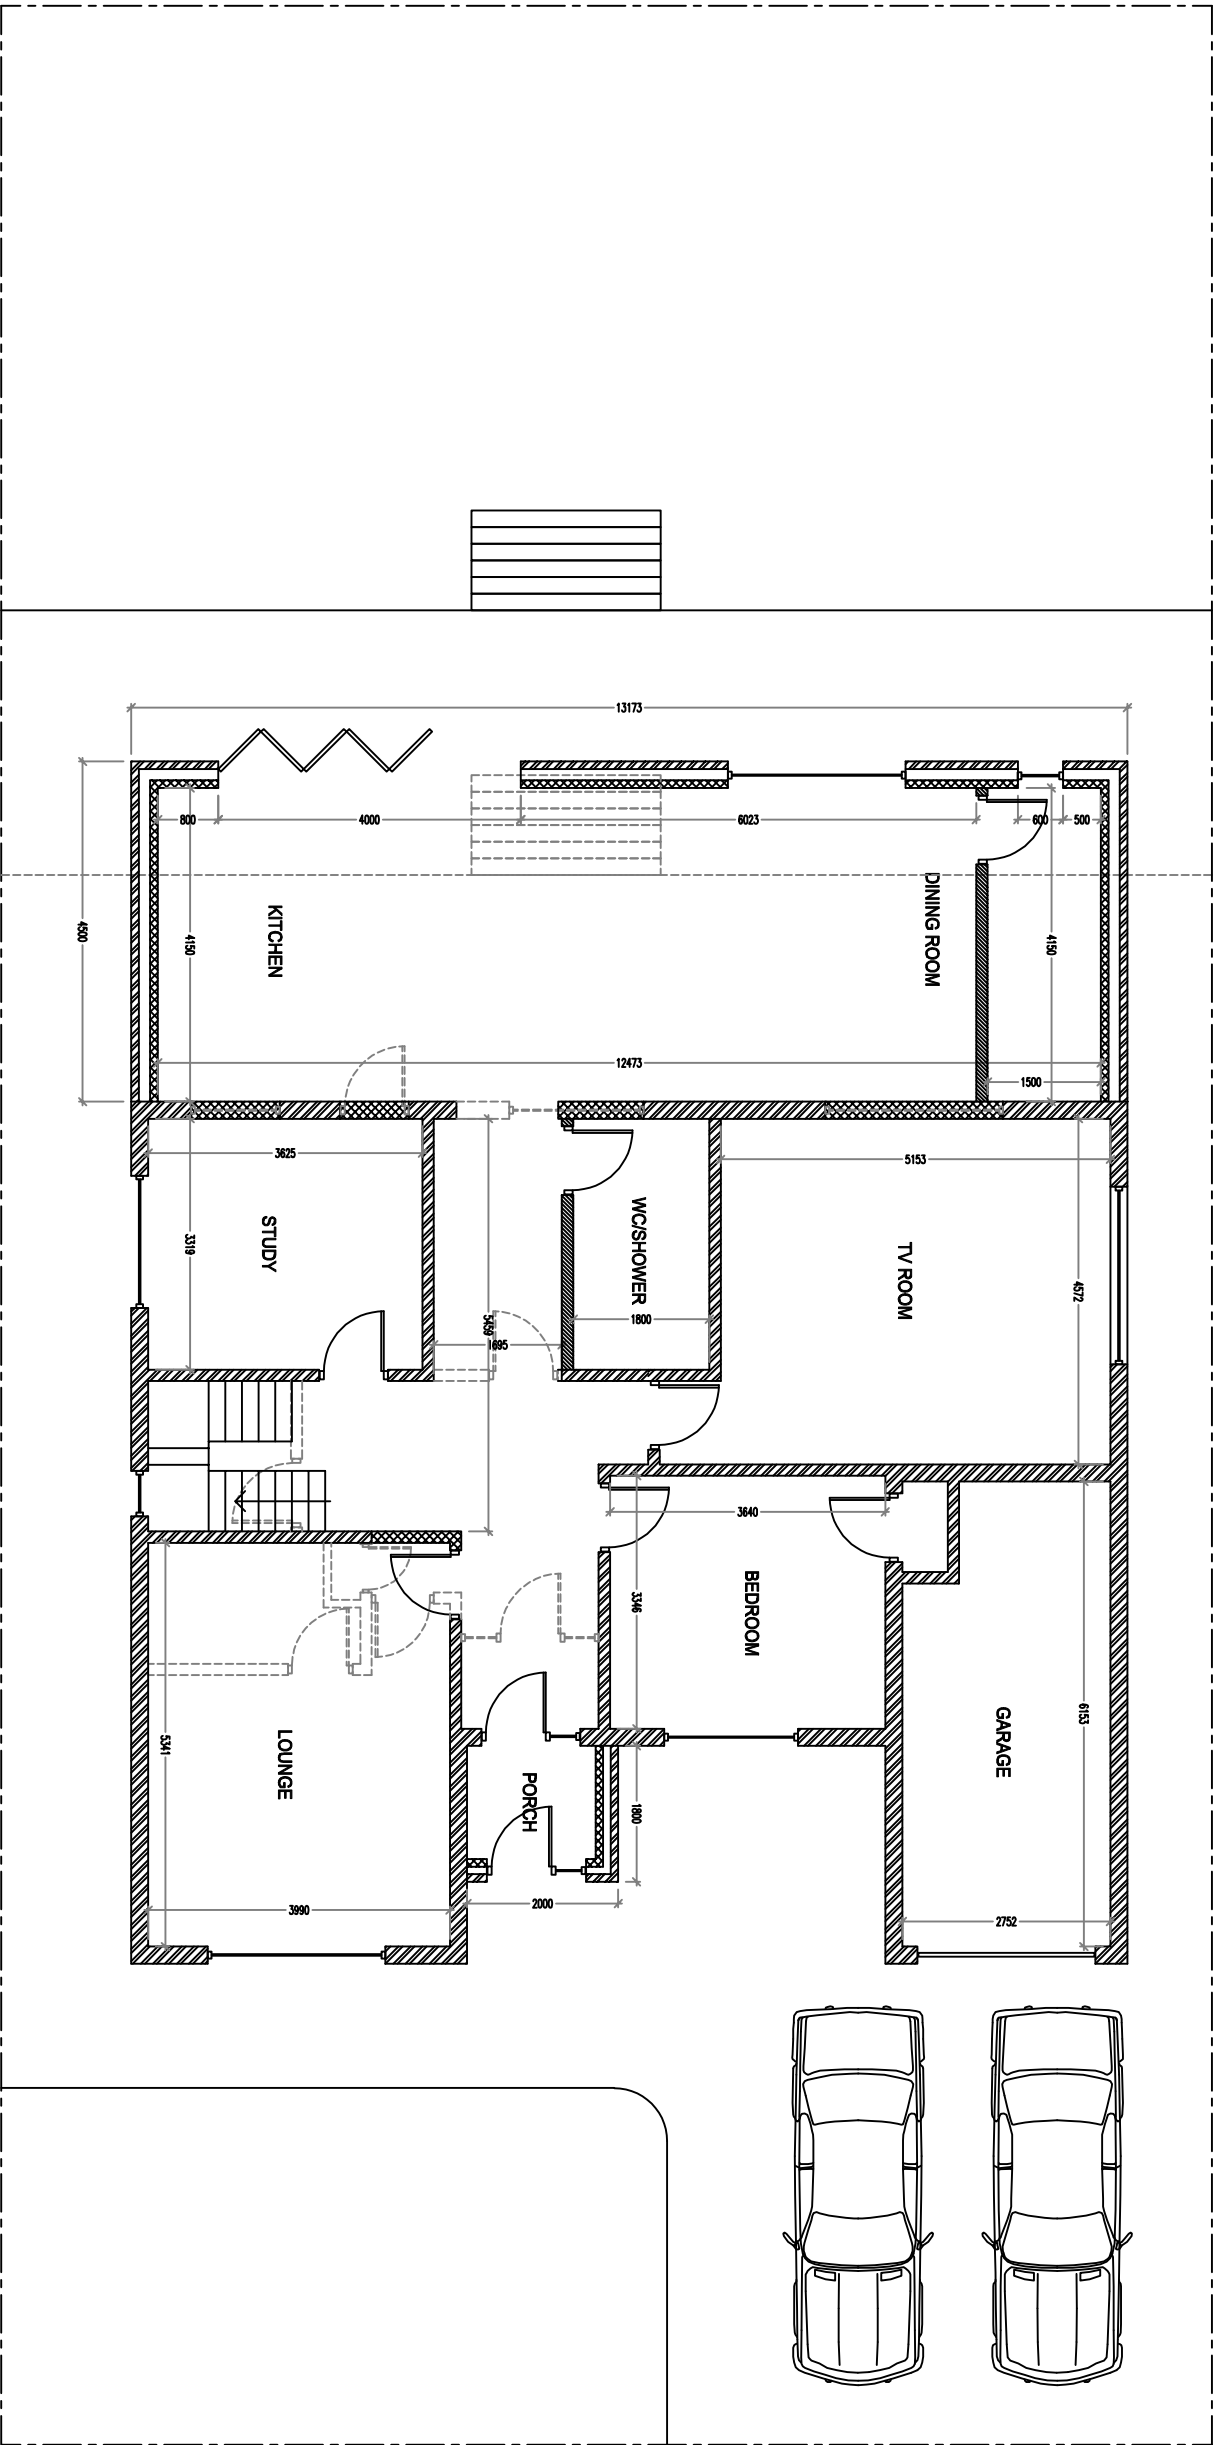

PROPOSED PARKING PLAN

Client			
Mr Dalbagn Singh Rajbans 5 The Yews Gravesend, Kent DA12 1PA			
Drawing Title			
Proposed Parking Plan			
Description	Initial	Rev	Date
This drawing is copyright and may not be reproduced or used unless expressly agreed by the Design Team All dimensions must be checked on site.			
Drawing No.		Revision	
2522-011		00	
Scale 1:100@A3		Date Oct 25	
Computer File No.			
Drawn By Raj Bhatti			
Scale			