

PROPOSED EXTENSIONS TO 'BLACK HORSE COTTAGE' ROUND STREET COBHAM DAISY


ELEVATIONS AS EXISTING.

DWG NO 22/C/2

APRIL 2022


D THOMAS ARCHITECTURAL PROJECTS.
01474-703602

0 1 2 3 4 5 6m
SCALE 1:100

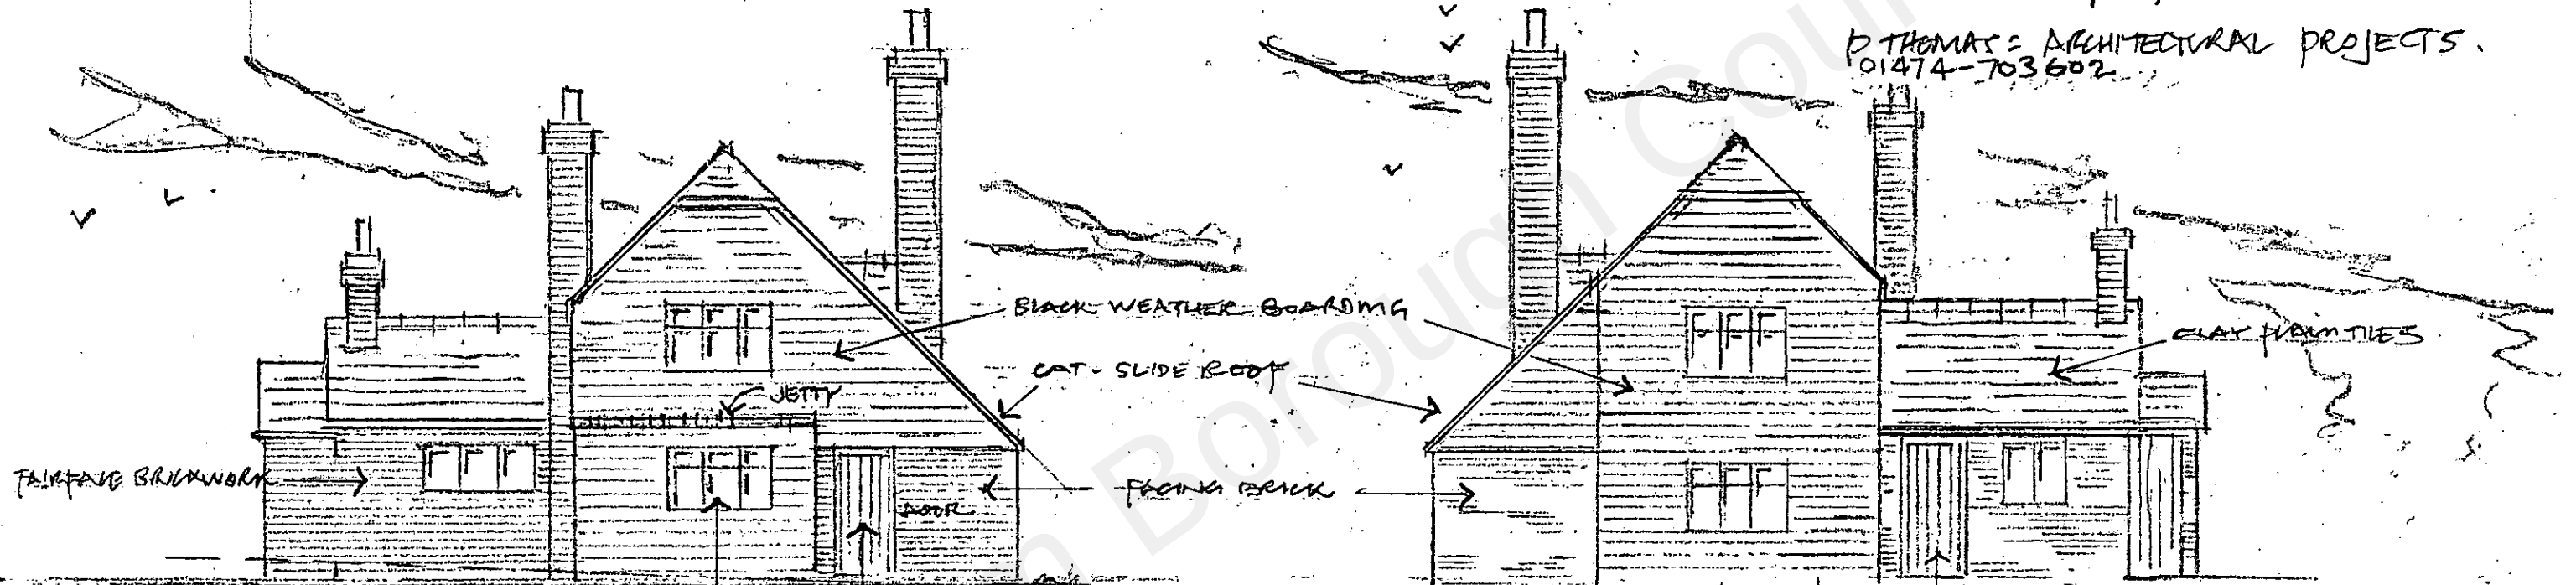

SOUTH EAST

NORTH WEST

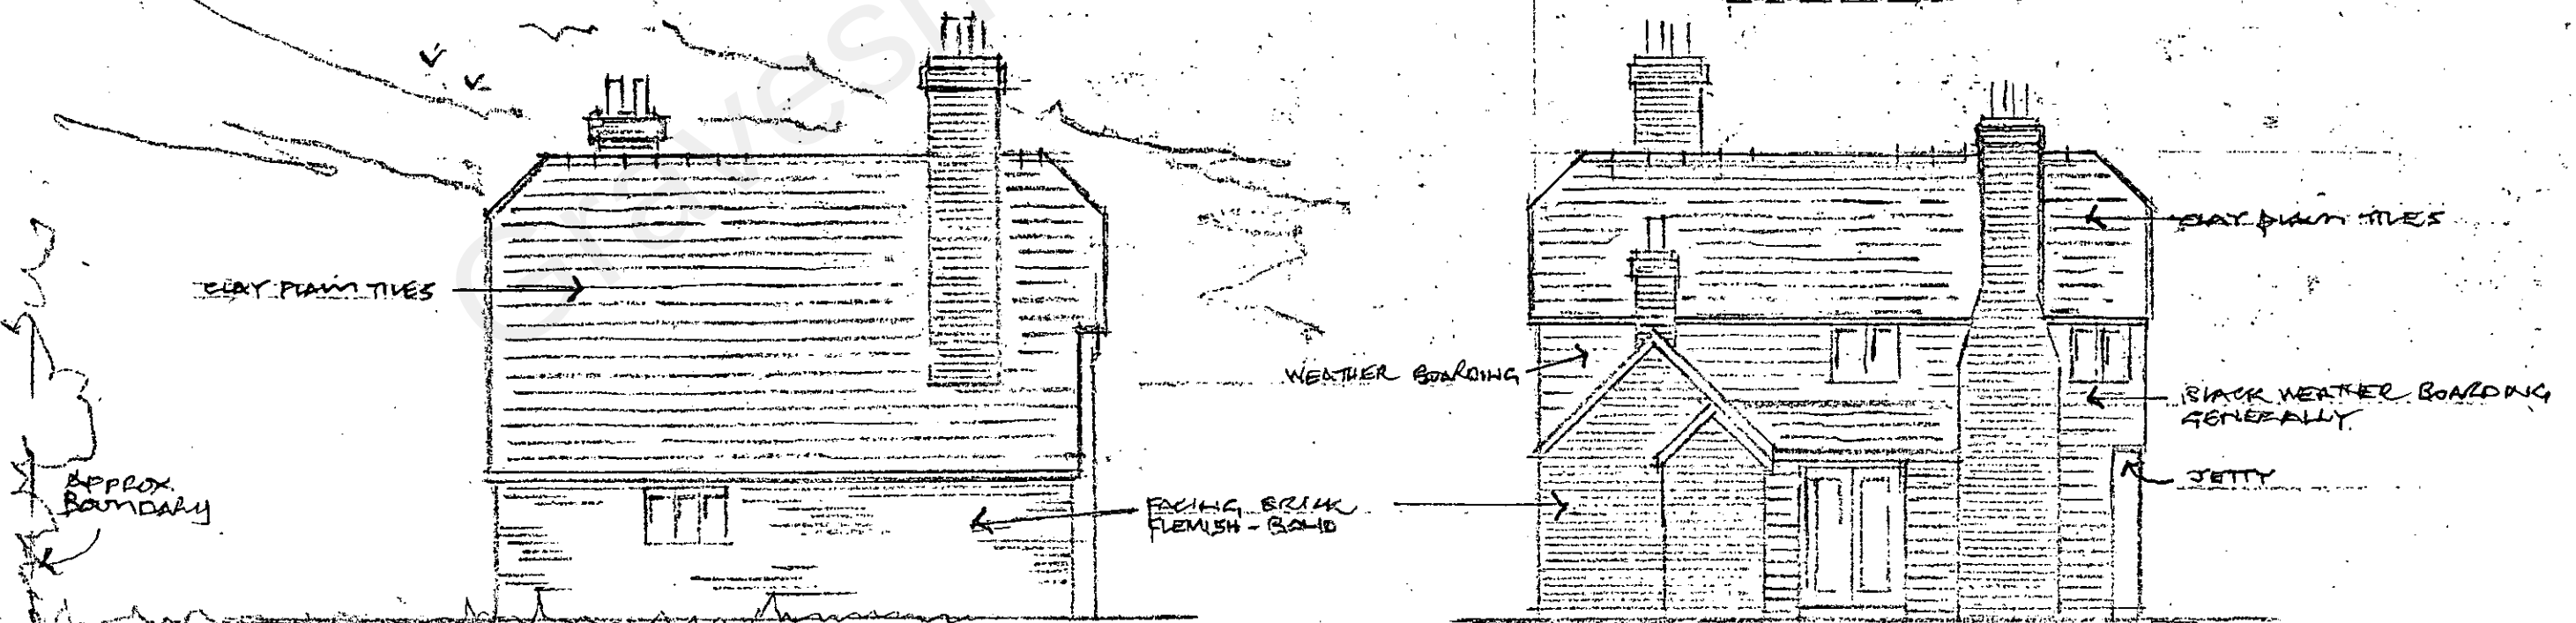

NORTH EAST FRONTING ROUND STREET

SOUTH WEST