
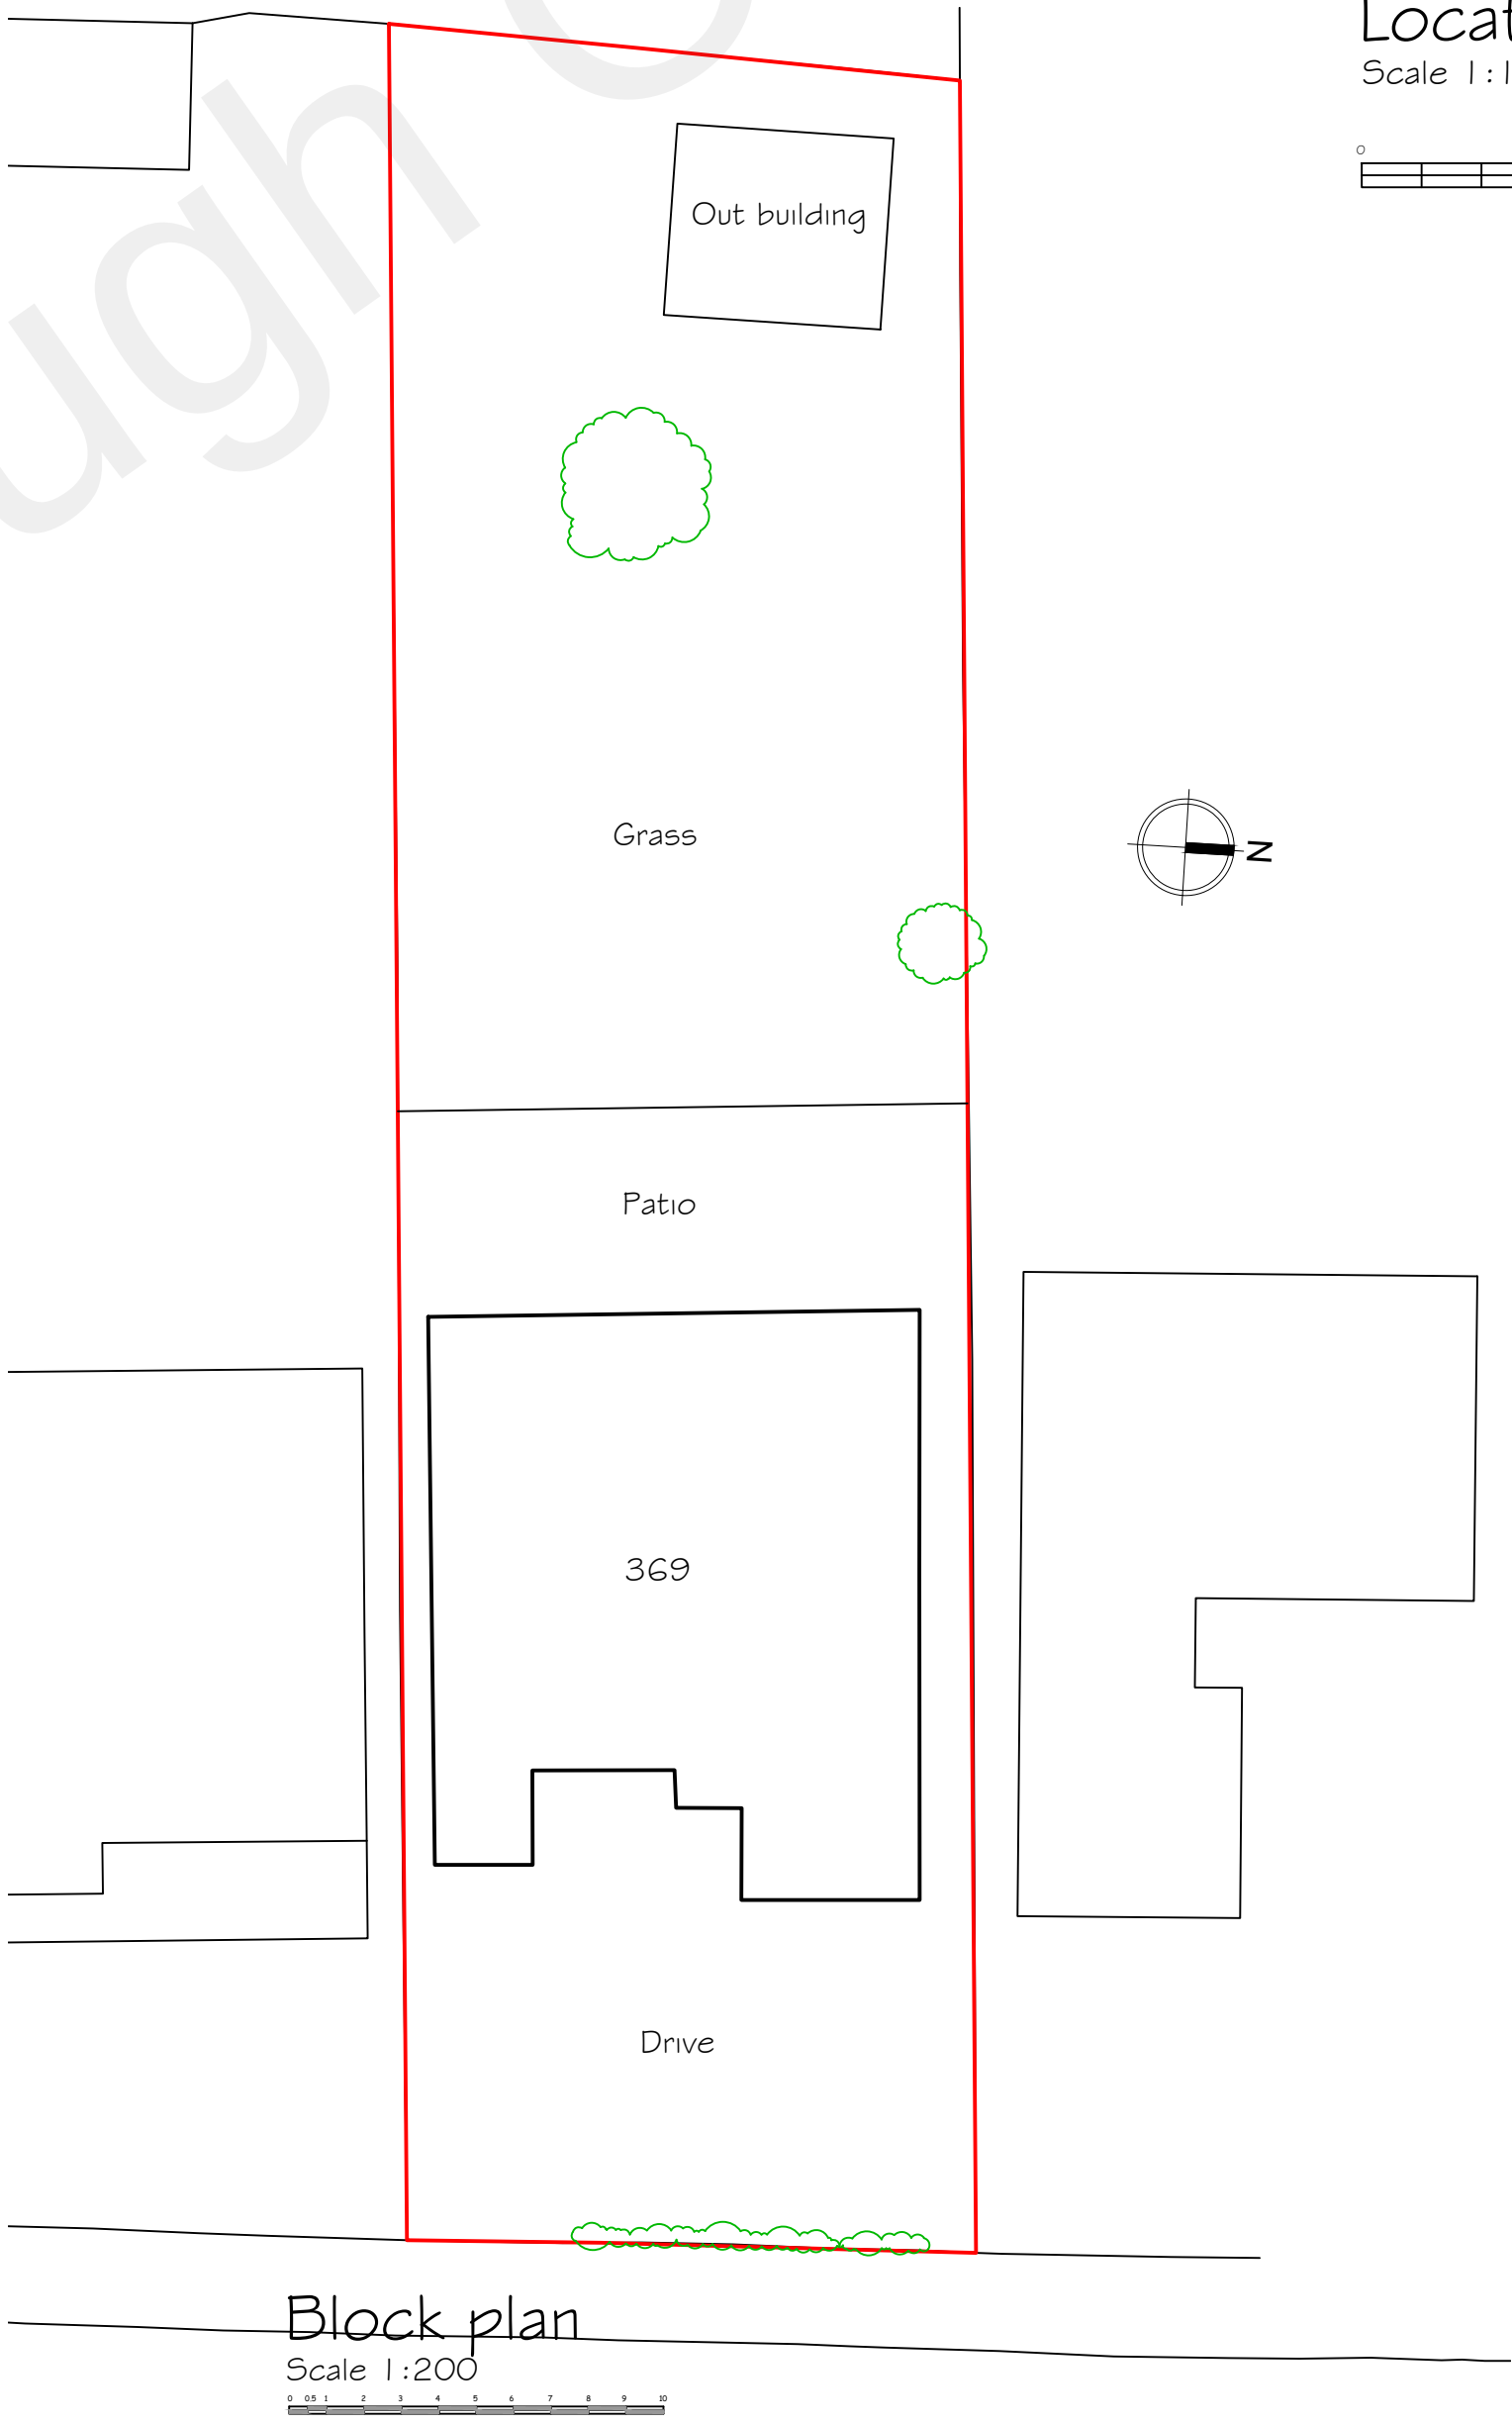
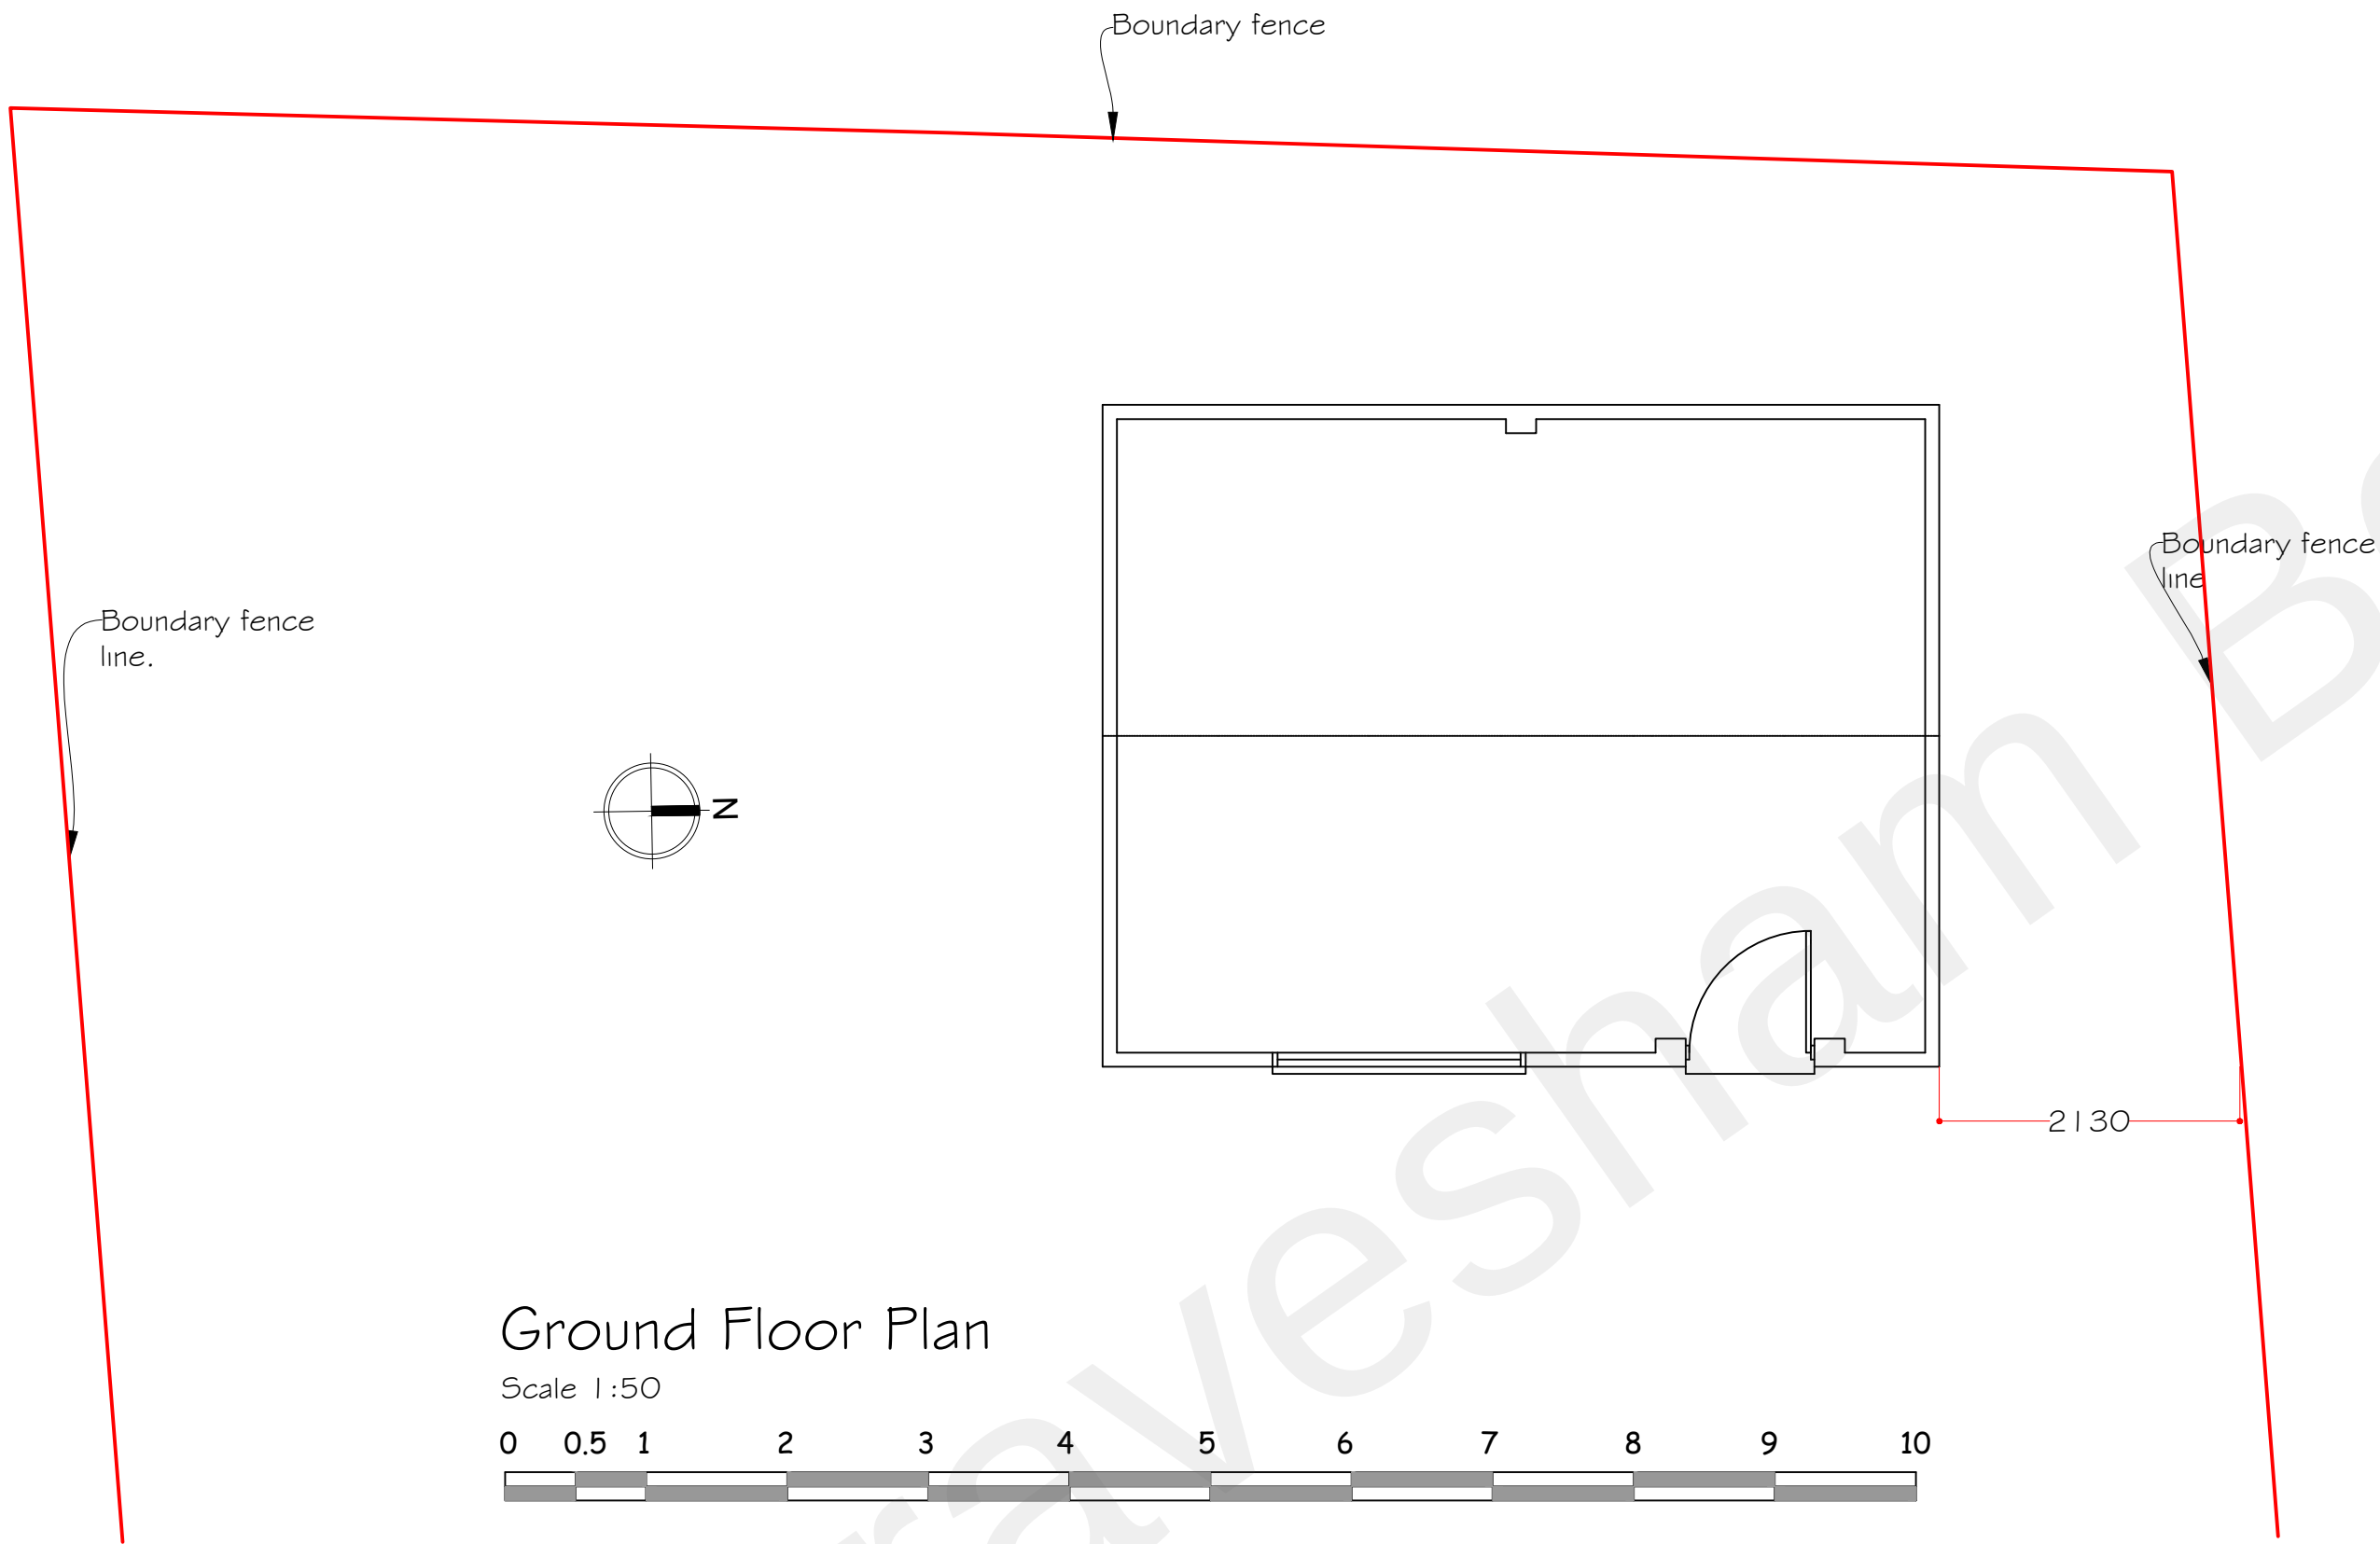


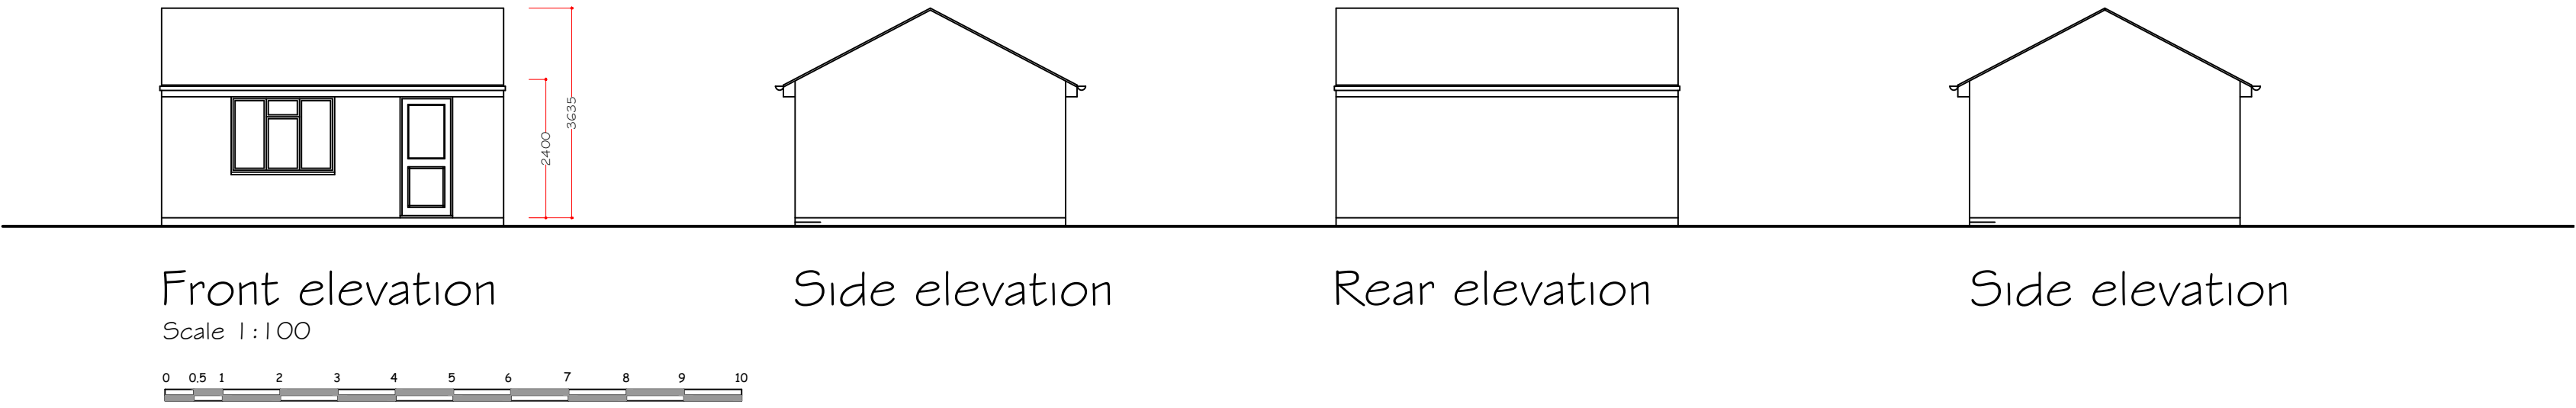

Synergy Planning & Property Consultants Ltd Suite 6 Laser Quay Marine City Centre Rochester Kent ME2 4HU		
Client	Mr A Rai	
Address	369 Singlewell Road Gravesend	
Drawing title	Existing out building	
Scale	1:50/1:100/1:200/1:1250	
Date	March 2022	Drawn by
Drawing No	22/366/01	