


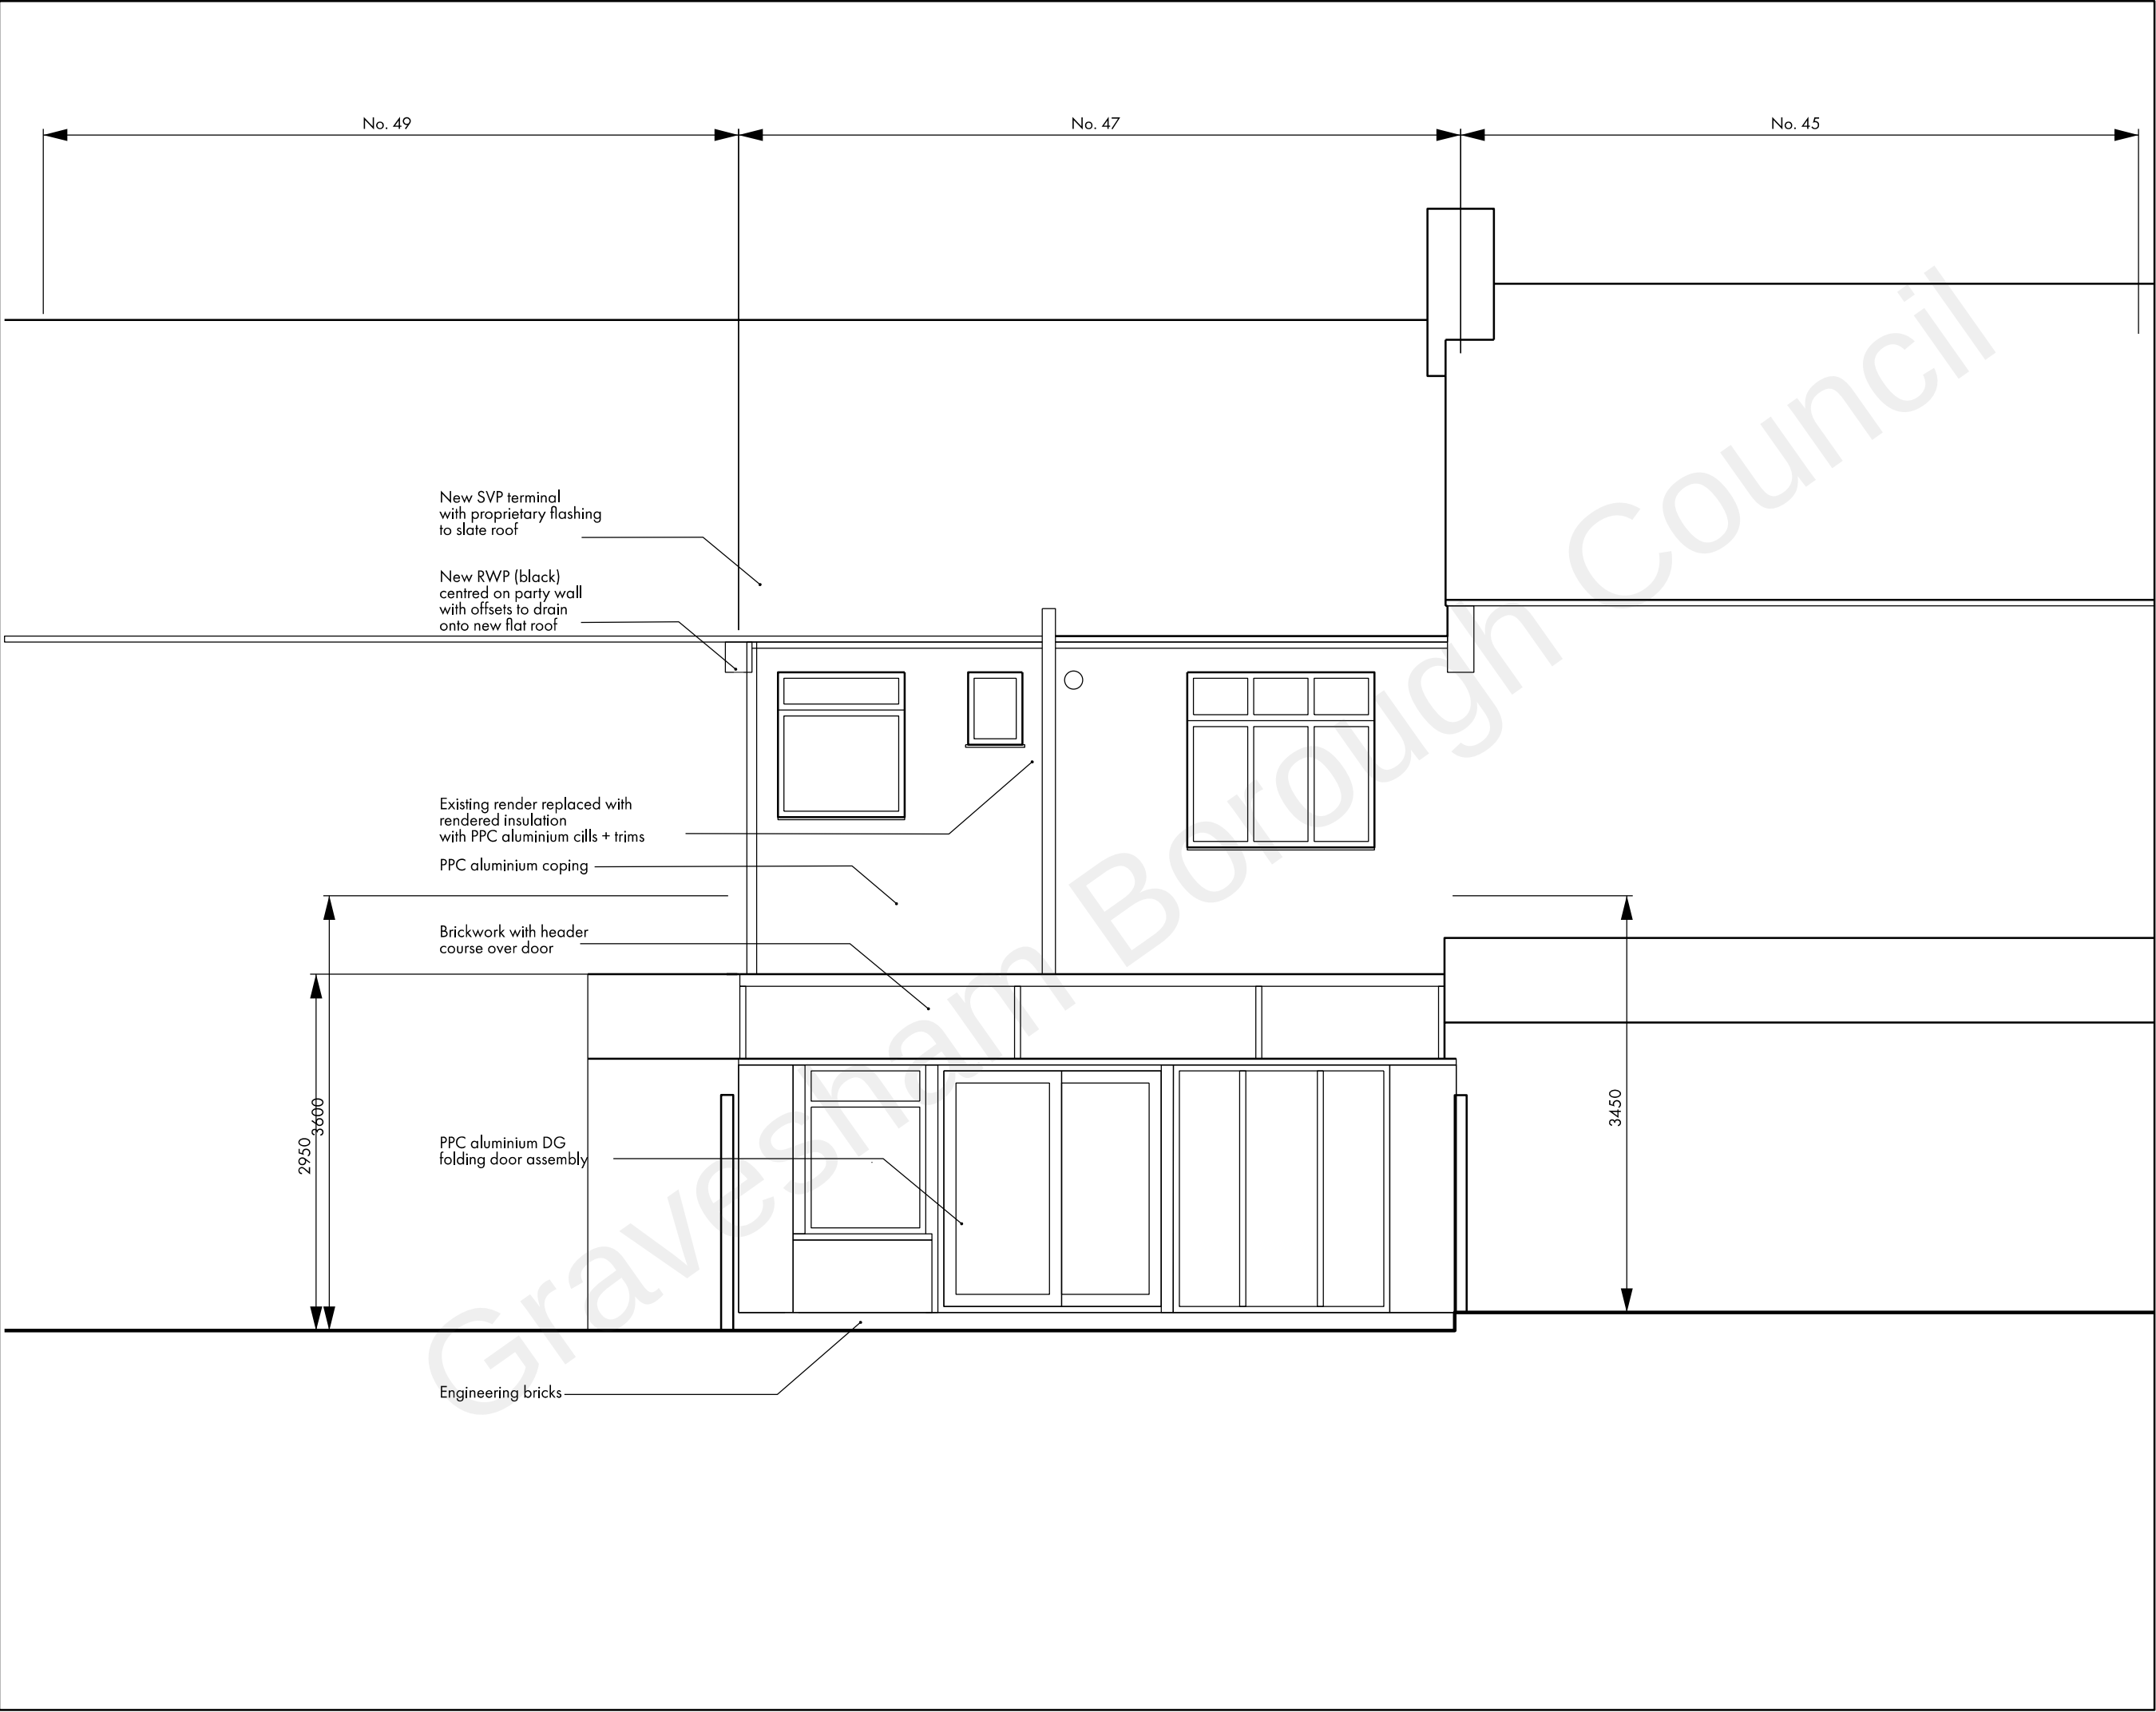

General Notes

DO NOT SCALE. All dimensions must be checked on site, errors are to be reported.

All illustrated material is subject to copyright. Unless otherwise agreed in writing, all rights to use this document are subject to payment of all Architect's charges. This document may only be used for the express purpose and project for which it has been created and delivered, as noted in writing by the Architect. This document may not be otherwise used or copied. Any unauthorised use of this document is at the user's sole risk and without limiting the Architect's rights the user releases and indemnifies the Architect from and against all loss so arising.

Contractors must ensure that cross referenced drawings and specifications noted on these drawings are checked on a regular basis to ensure that the latest revisions are used.

Key

Client

Terrapin Investments Ltd
PO Box Suite 122
95 Wilton road
London SW1V 1BZ

Structure/Civils

Abbott Holiday Partnership
CONSULTING STRUCTURAL & CIVIL ENGINEERS
www.abbott-holiday.co.uk

Key:

Drawing Notes

0 1 2m

Issue Record

By Chk Date

00	First issue	MCH	MCH	09.11.2022
----	-------------	-----	-----	------------

Title

EXISTING WEST (REAR) ELEVATION

Project

47 Woodfield Avenue

Address

47 Woodfield Avenue, Gravesend, Kent DA11 7QQ

Scale

1:50 @ A3 1:25 @ A1

Status

For Information

Drawing Number

013-MCH-DR-A-0120

Revision

P01

Myshkin Clarke Hall RIBA

10 Leigh Road
London N5 1SS
T +44 (0)7341731949
www.myshkinclarkehall.com