



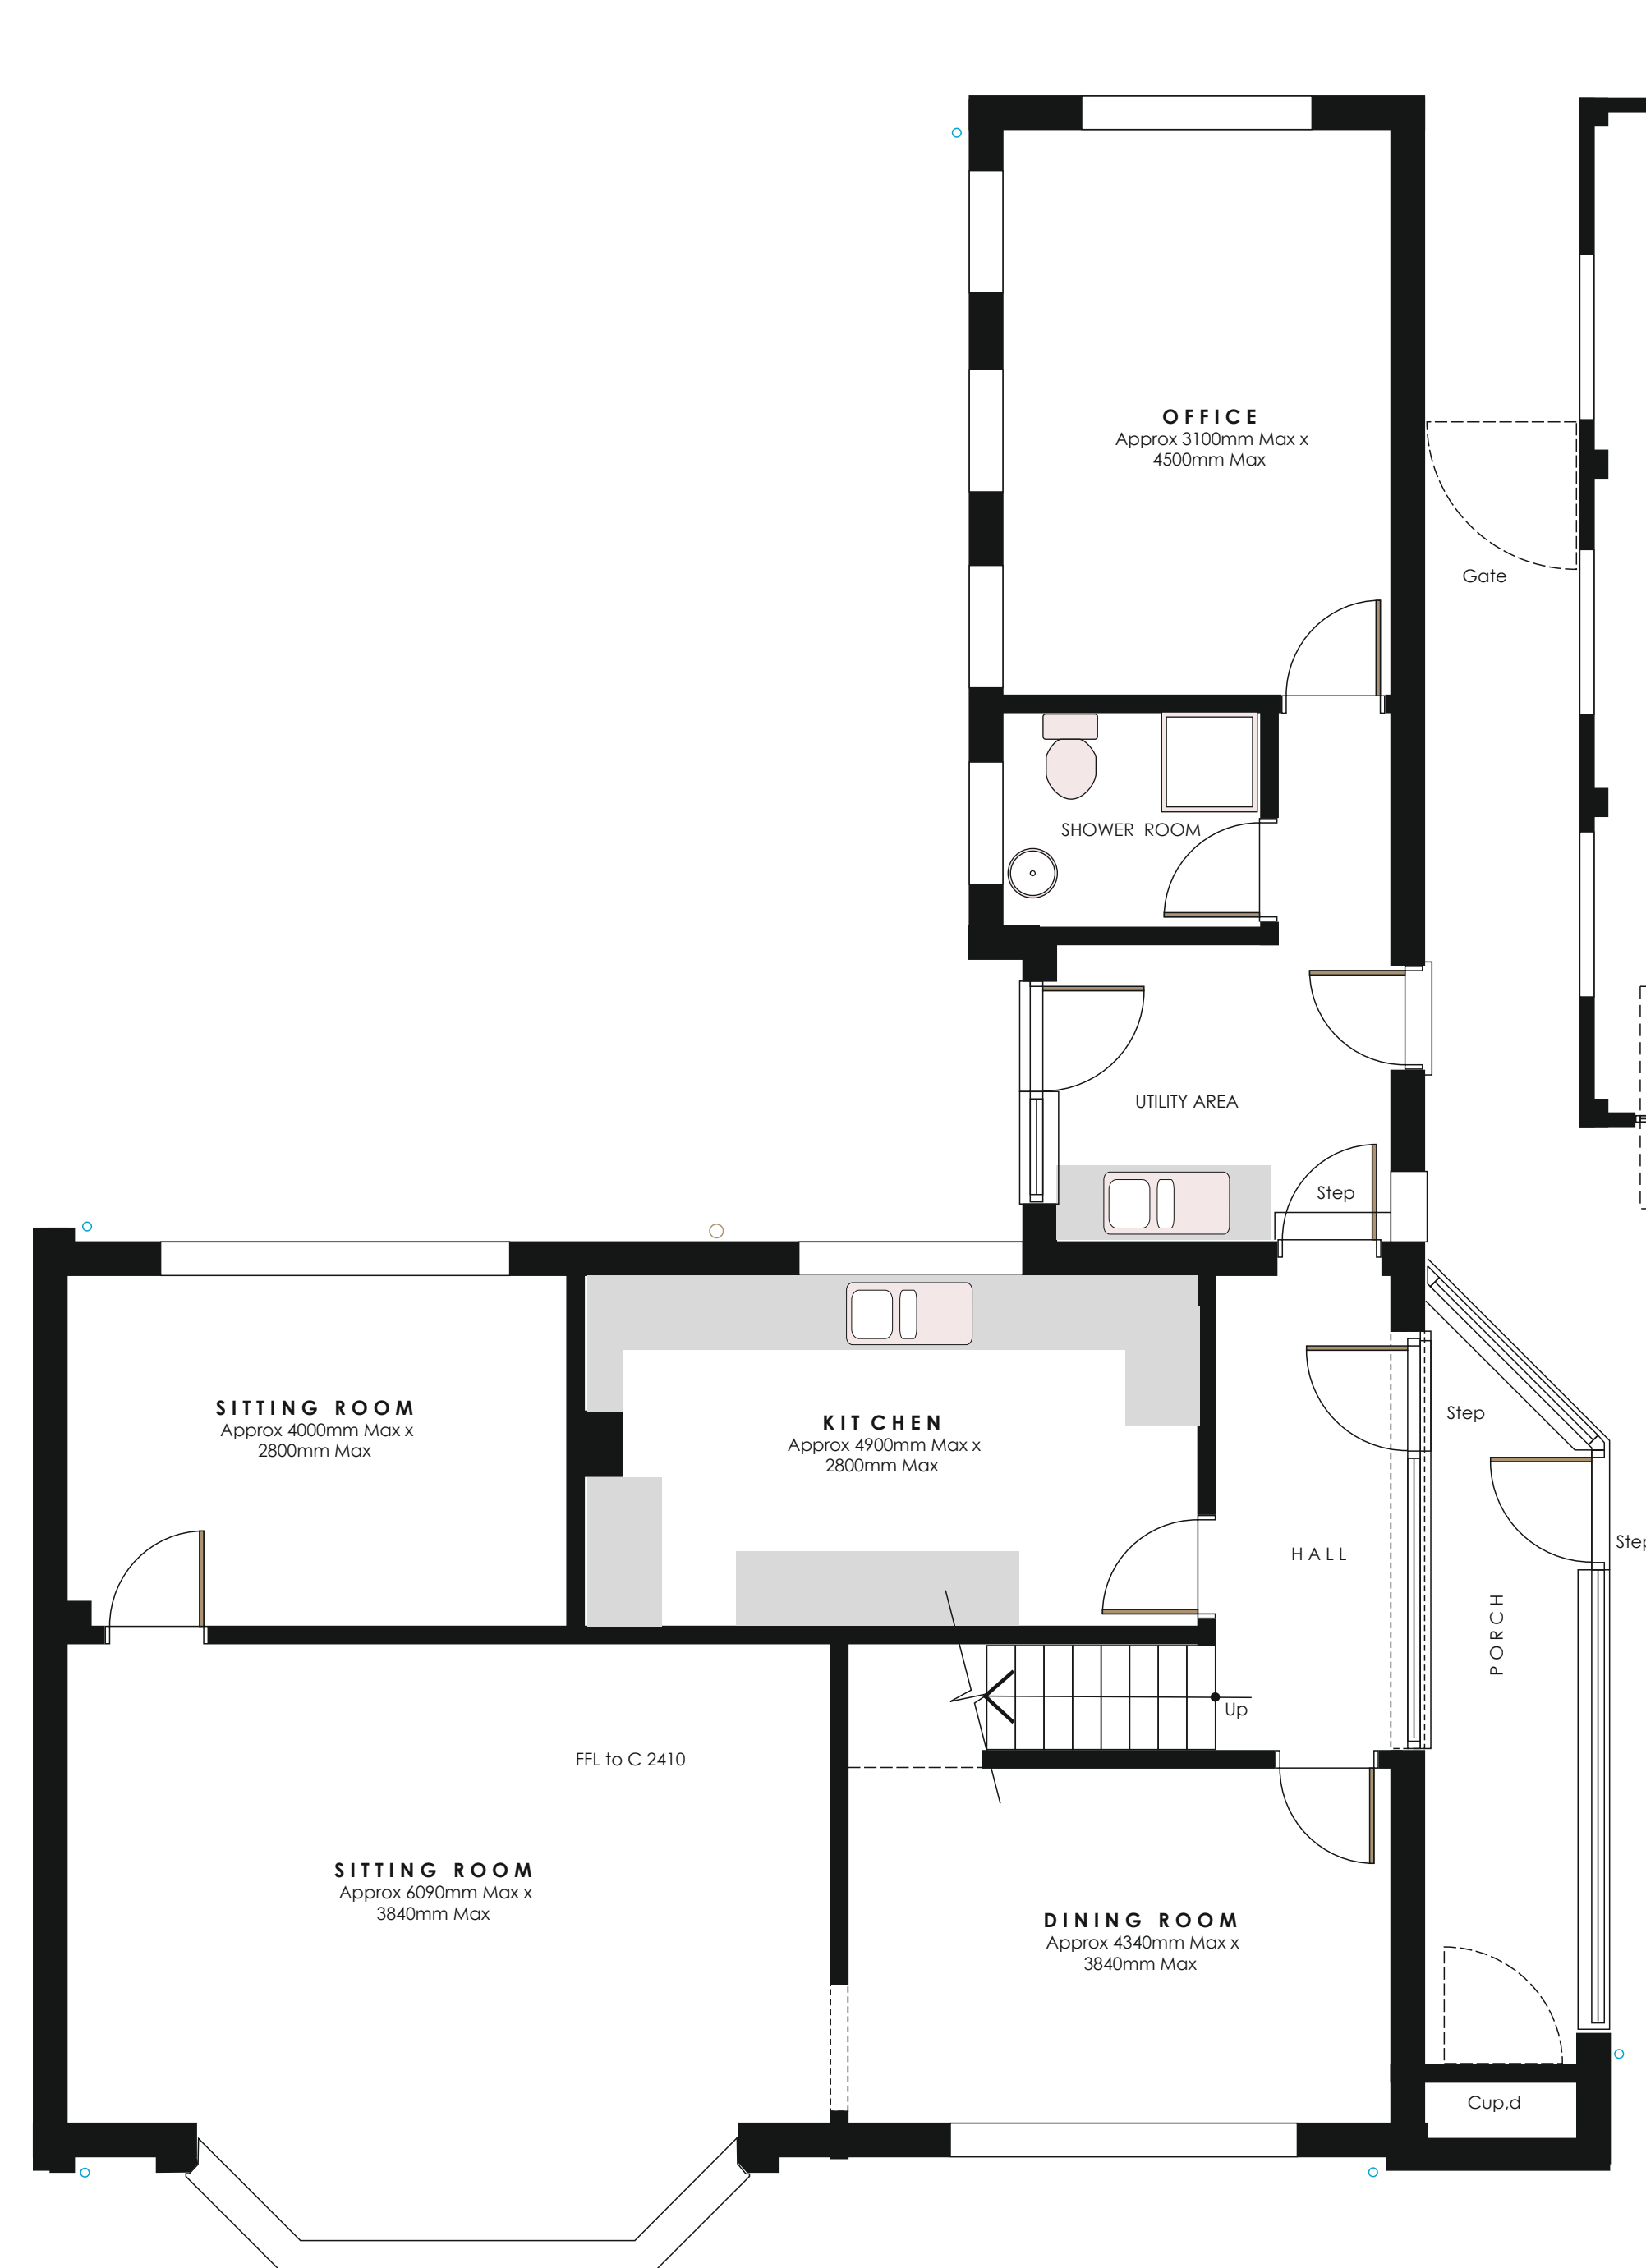

Ground Floor Plan-1:50 EXISTING

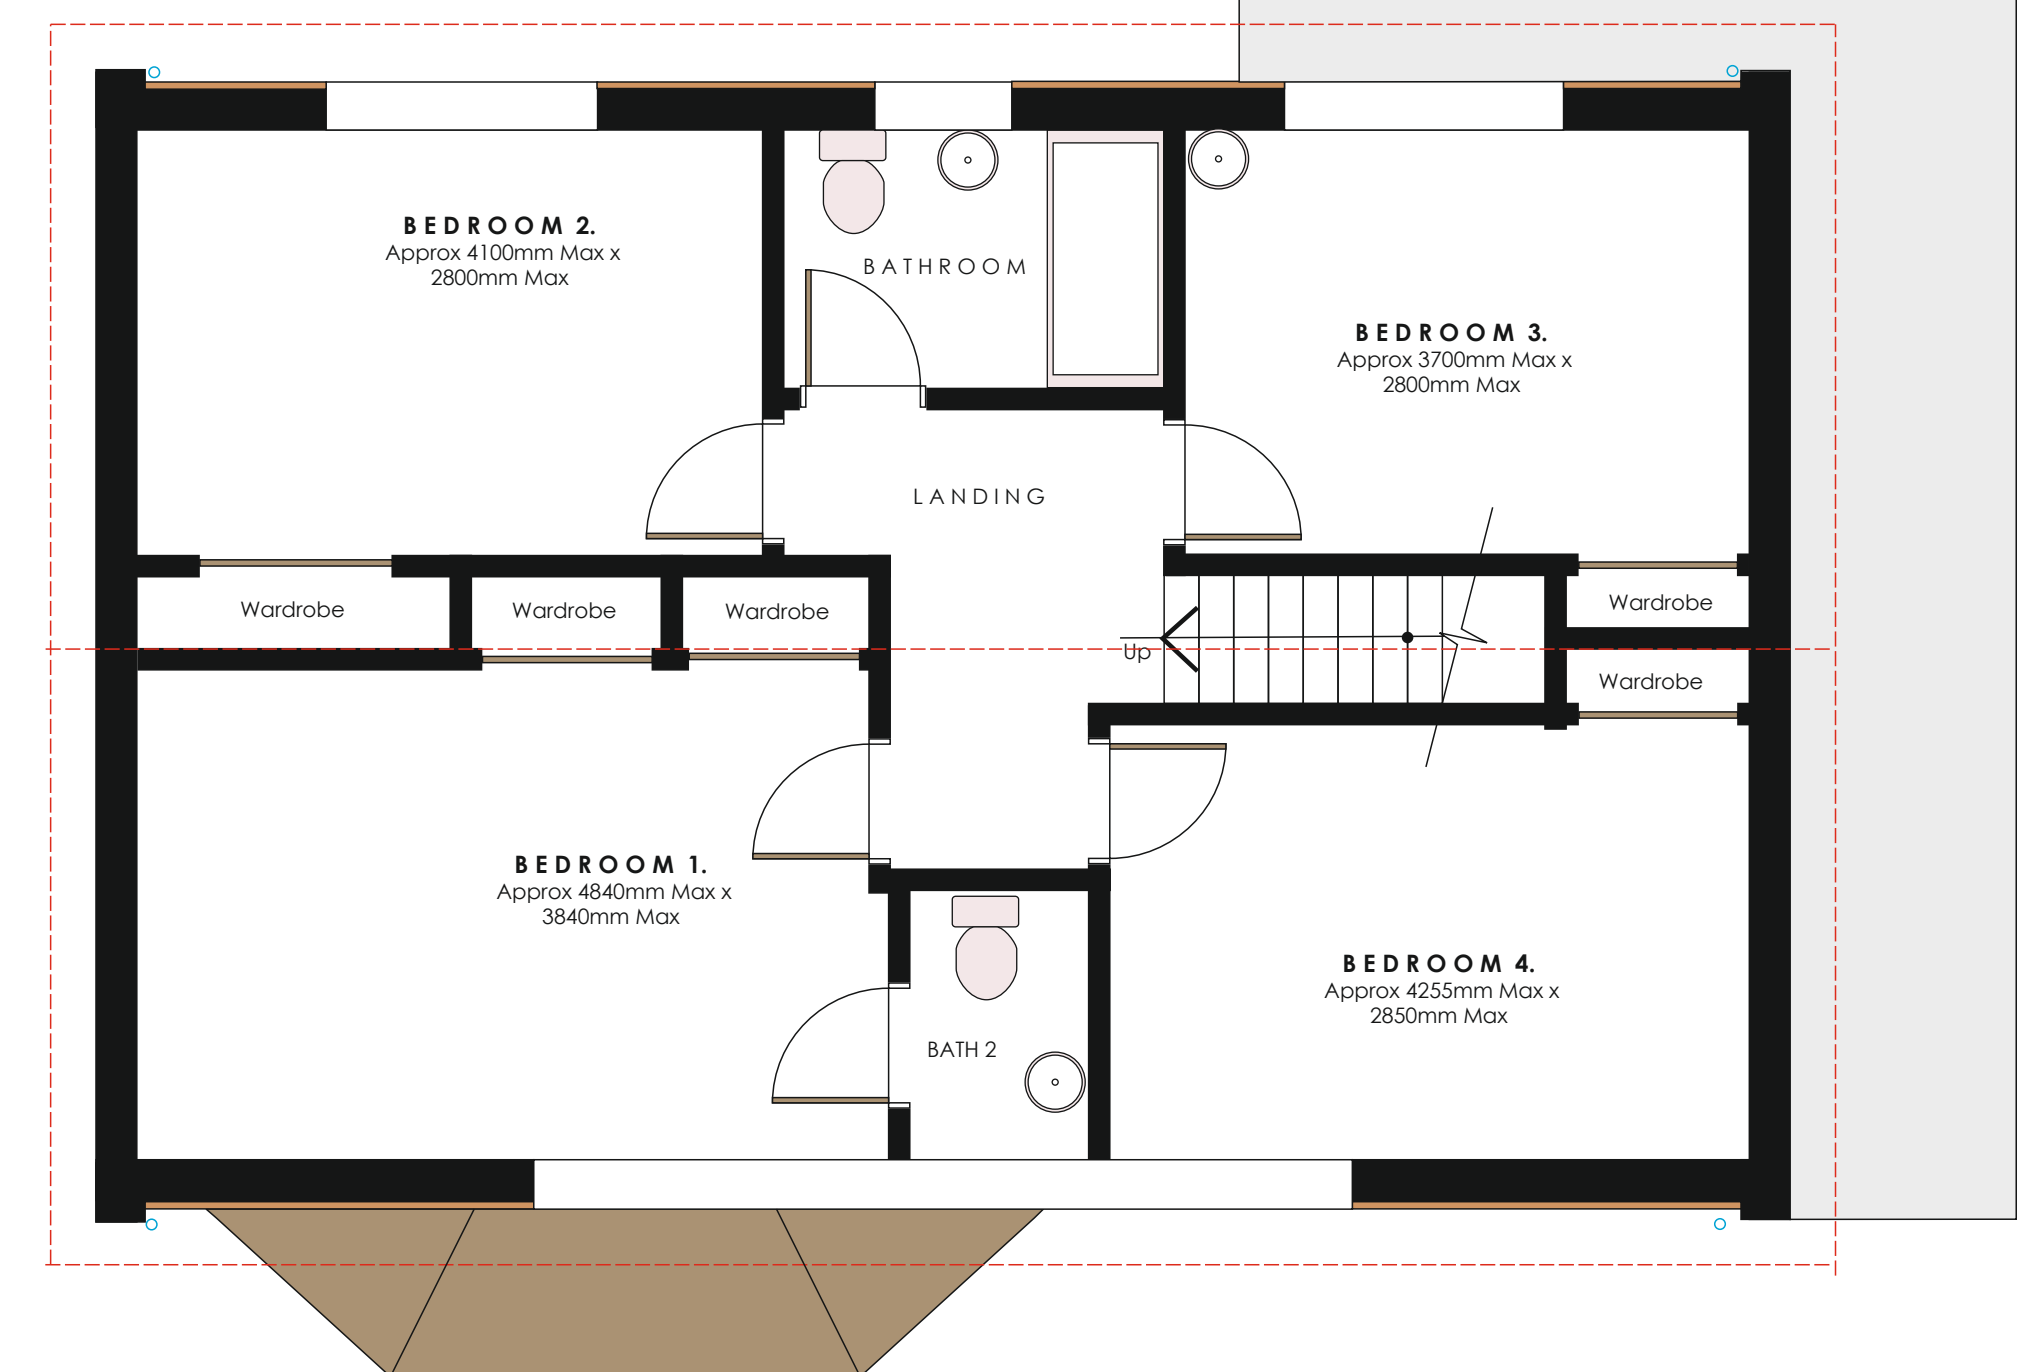

First Floor Plan-1:50 EXISTING



A. Construction details added RFW

REVISIONS		
SCALE	1:50	REVISION
DATE	March 2026	

PROPOSED GROUND FLOOR PLAN - ANCILLARY BUILDING

PROJECT
Proposed Ancillary Building
27 Willow Walk
Meopham Kent DA13 0QS
for: Mr Brad Allen

WARD + ASSOCIATES
LIME TREE HOUSE PROSPECT ROAD
HYTHE KENT CT21 5NN

M: 07771 863940
E: roger@wardassociates.co.uk W: www.wardassociates.co.uk

0726.WD.01A