




Proposed Rear Elevation - 1:50 North East



Proposed Side Elevation - 1:50 North West

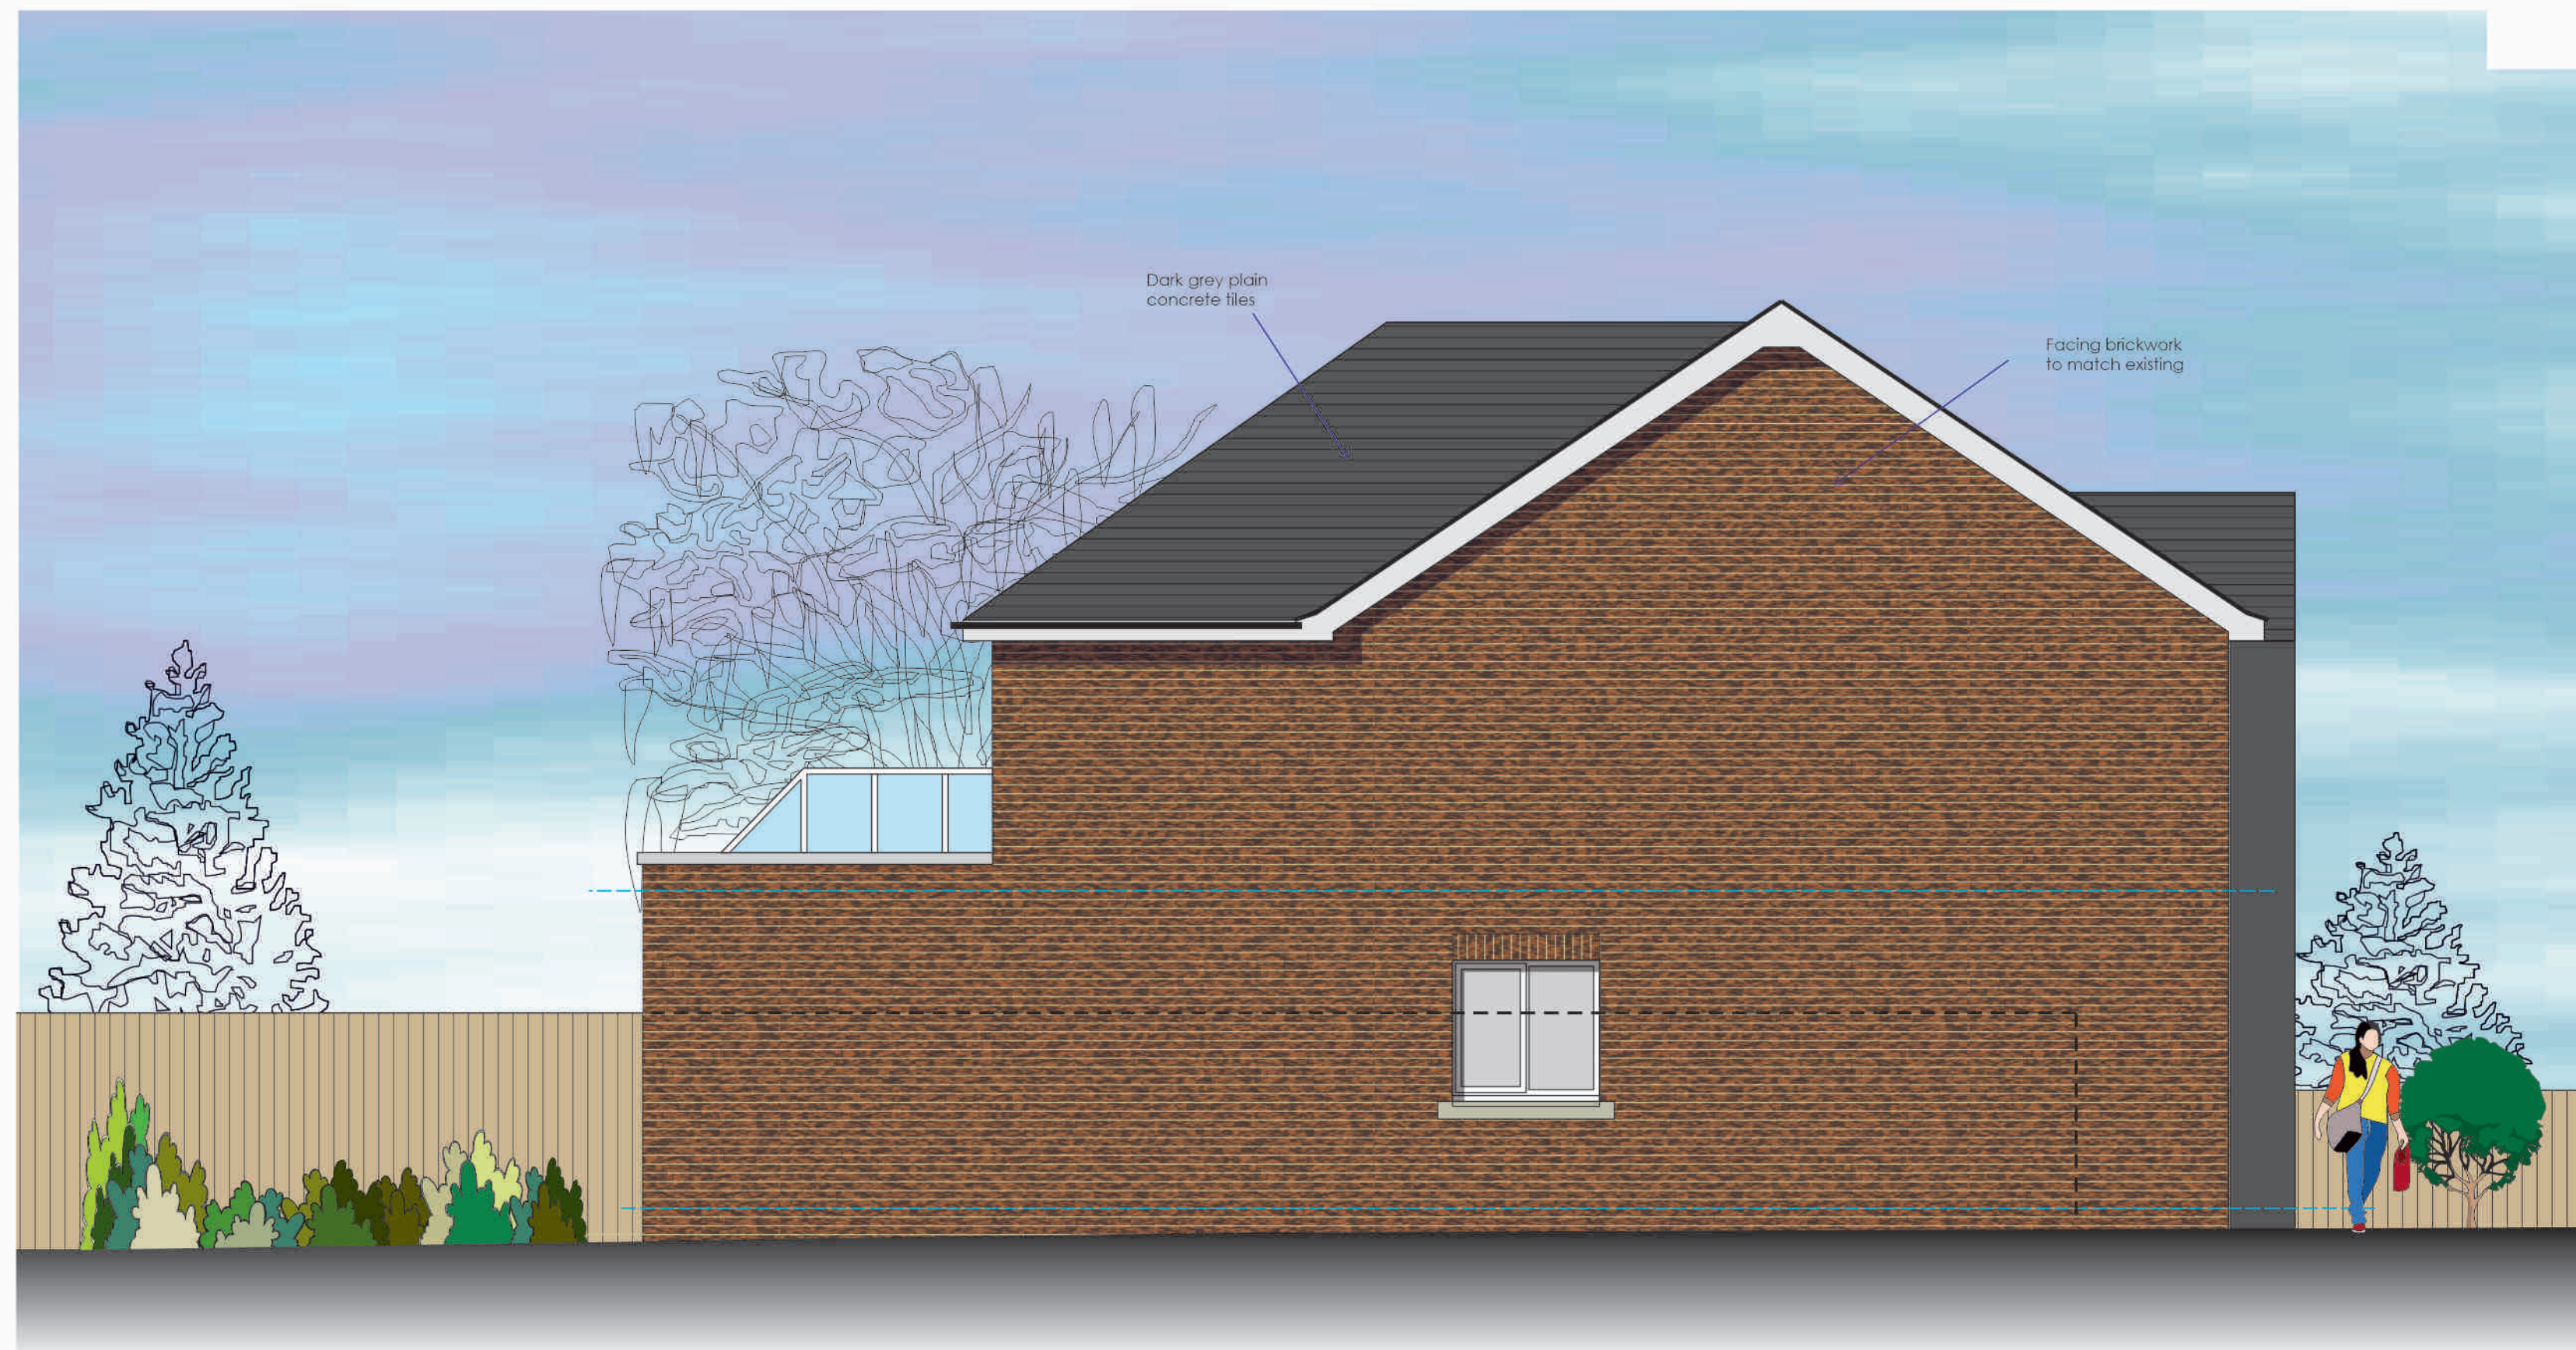

REVISIONS		DESIGN
SCALE	1:50	RFW
DATE	July 2026	
REMARKS	Proposed Elevations - Host Dwelling North East Rear and North West Side	
	PROJECT	
	Proposed Extension - Host Dwelling	
	27 Willow Way	
	Meopham Kent DA13 0QS	
	for: Mr Brad Allen	
WARD + ASSOCIATES  LIME TREE HOUSE PROSPECT ROAD HYTHE KENT CT21 5NN		
M: 07771 563940 E: roger@wardassociates.co.uk W: www.wardassociates.co.uk		
0726.WD.14		