



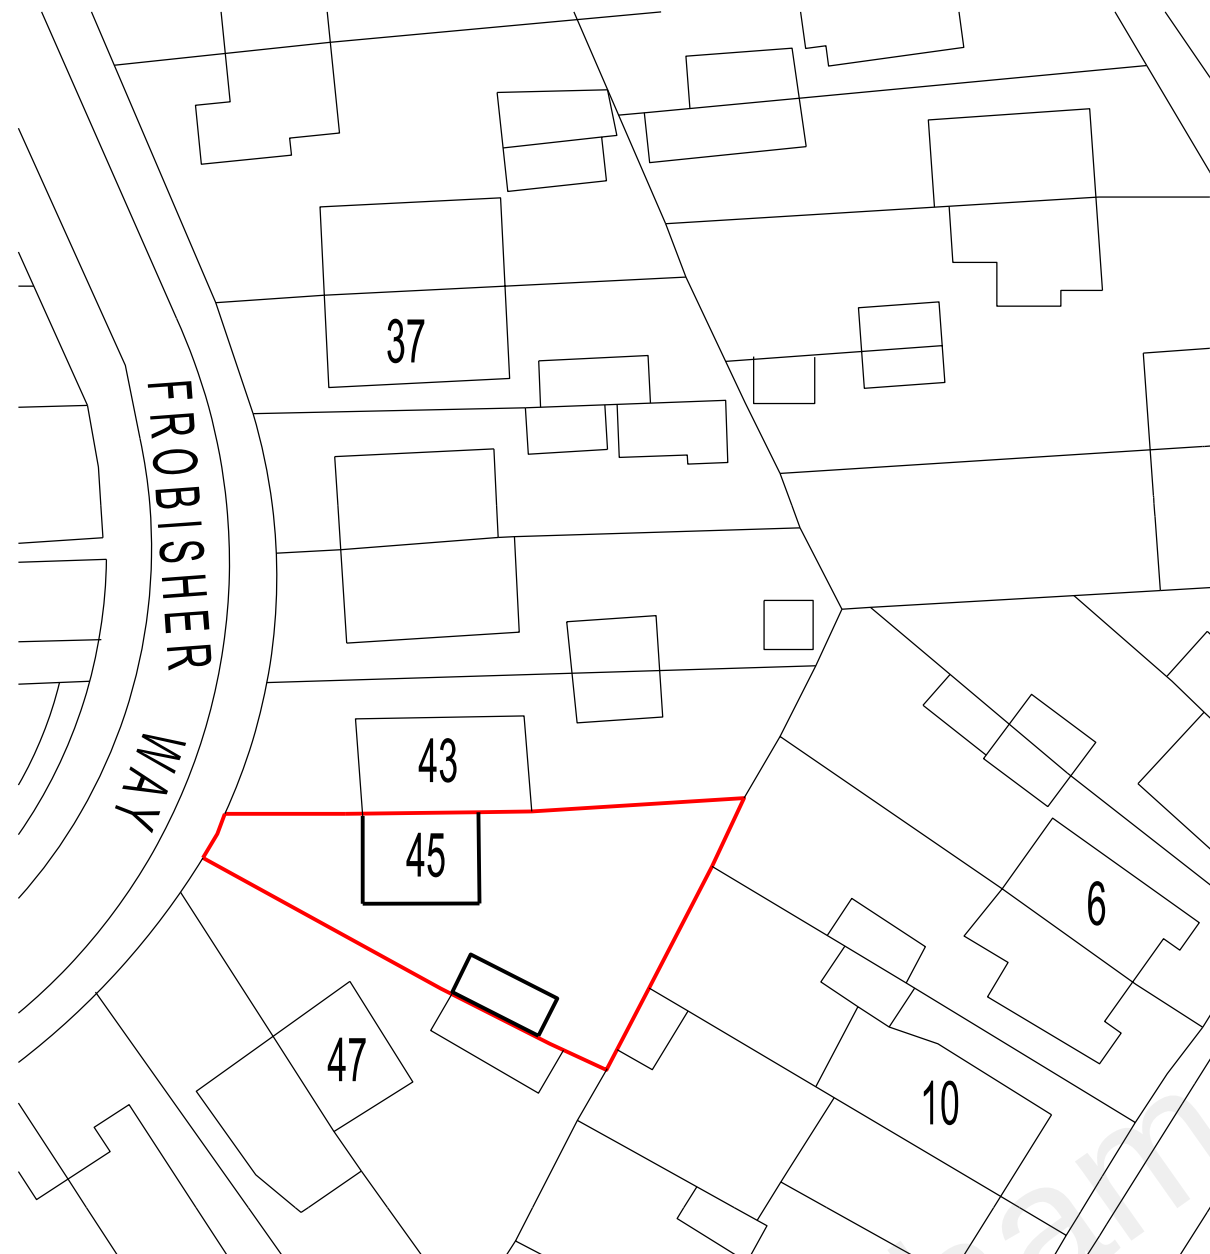


EXISTING BLOCK PLAN scale 1:500

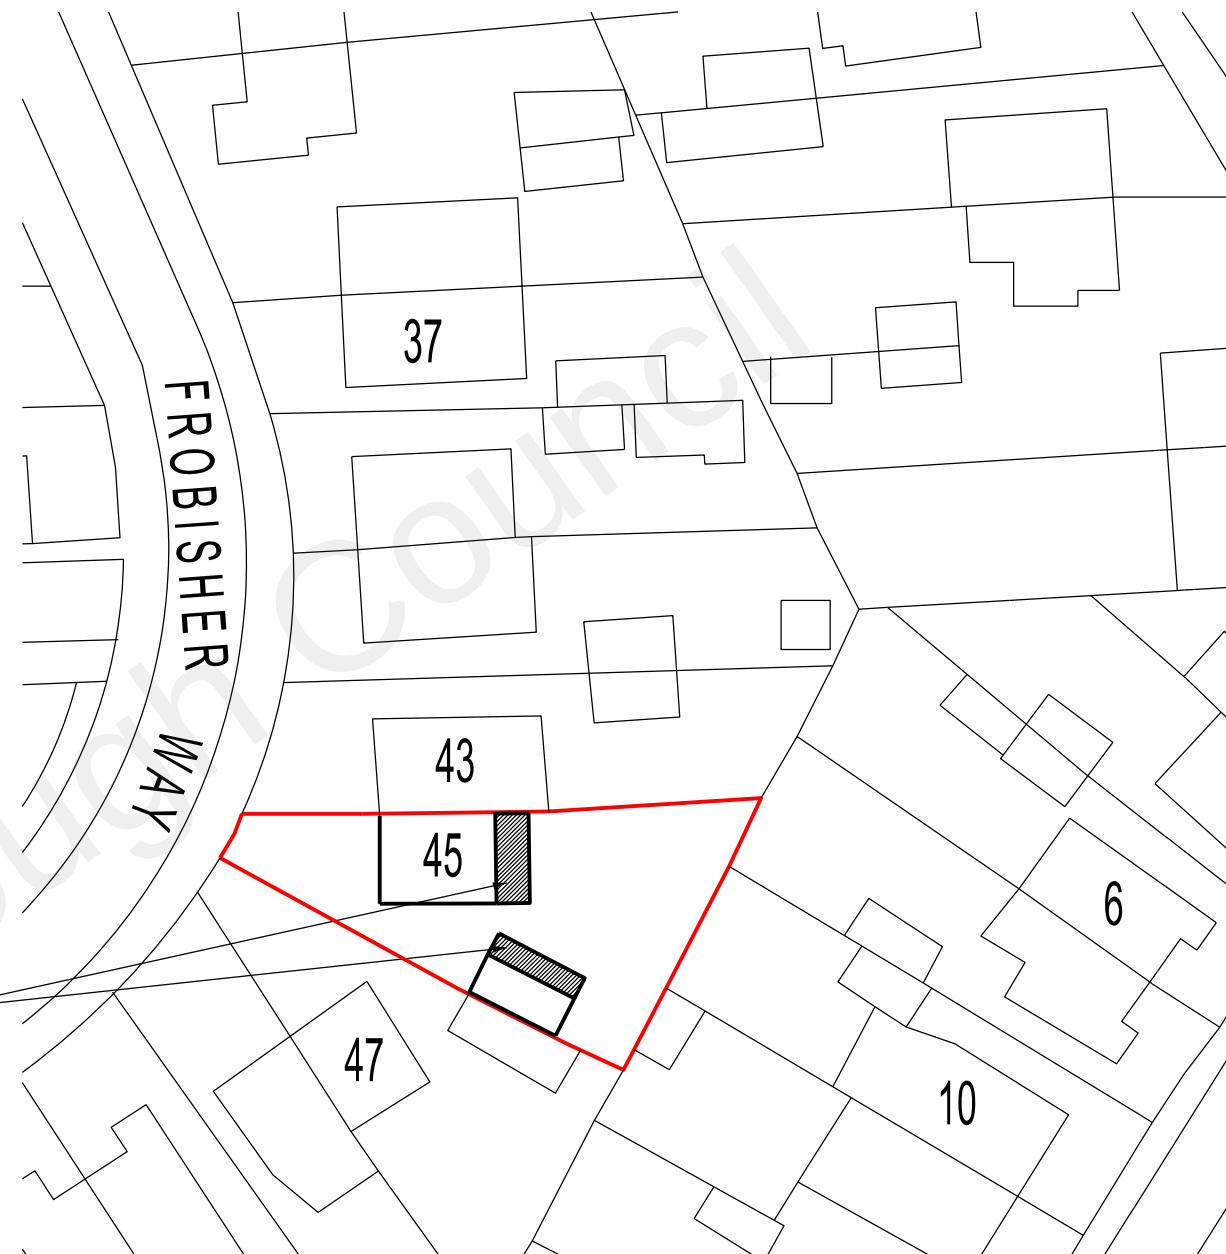

proposed extensions
shown hatched

PROPOSED BLOCK PLAN scale 1:500

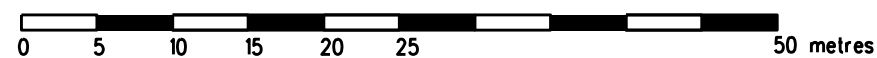

REVISION	DATE
ARCHITECT TA ARCHITECTS 11 JOYDENS WOOD ROAD BEXLEY KENT DA5 2HS Tel 07905 130591 ta140256@googlemail.com	
JOB PROPOSED SINGLE STOREY REAR & GARAGE EXTENSION AT 45 FROBISHER WAY GRAVESEND KENT DA12 4QY	
DRAWING EXISTING & PROPOSED SITE BLOCK PLANS	
SCALE 1:500 AT A3	DATE FEB 2023
DRAWING NO. HG/02	