




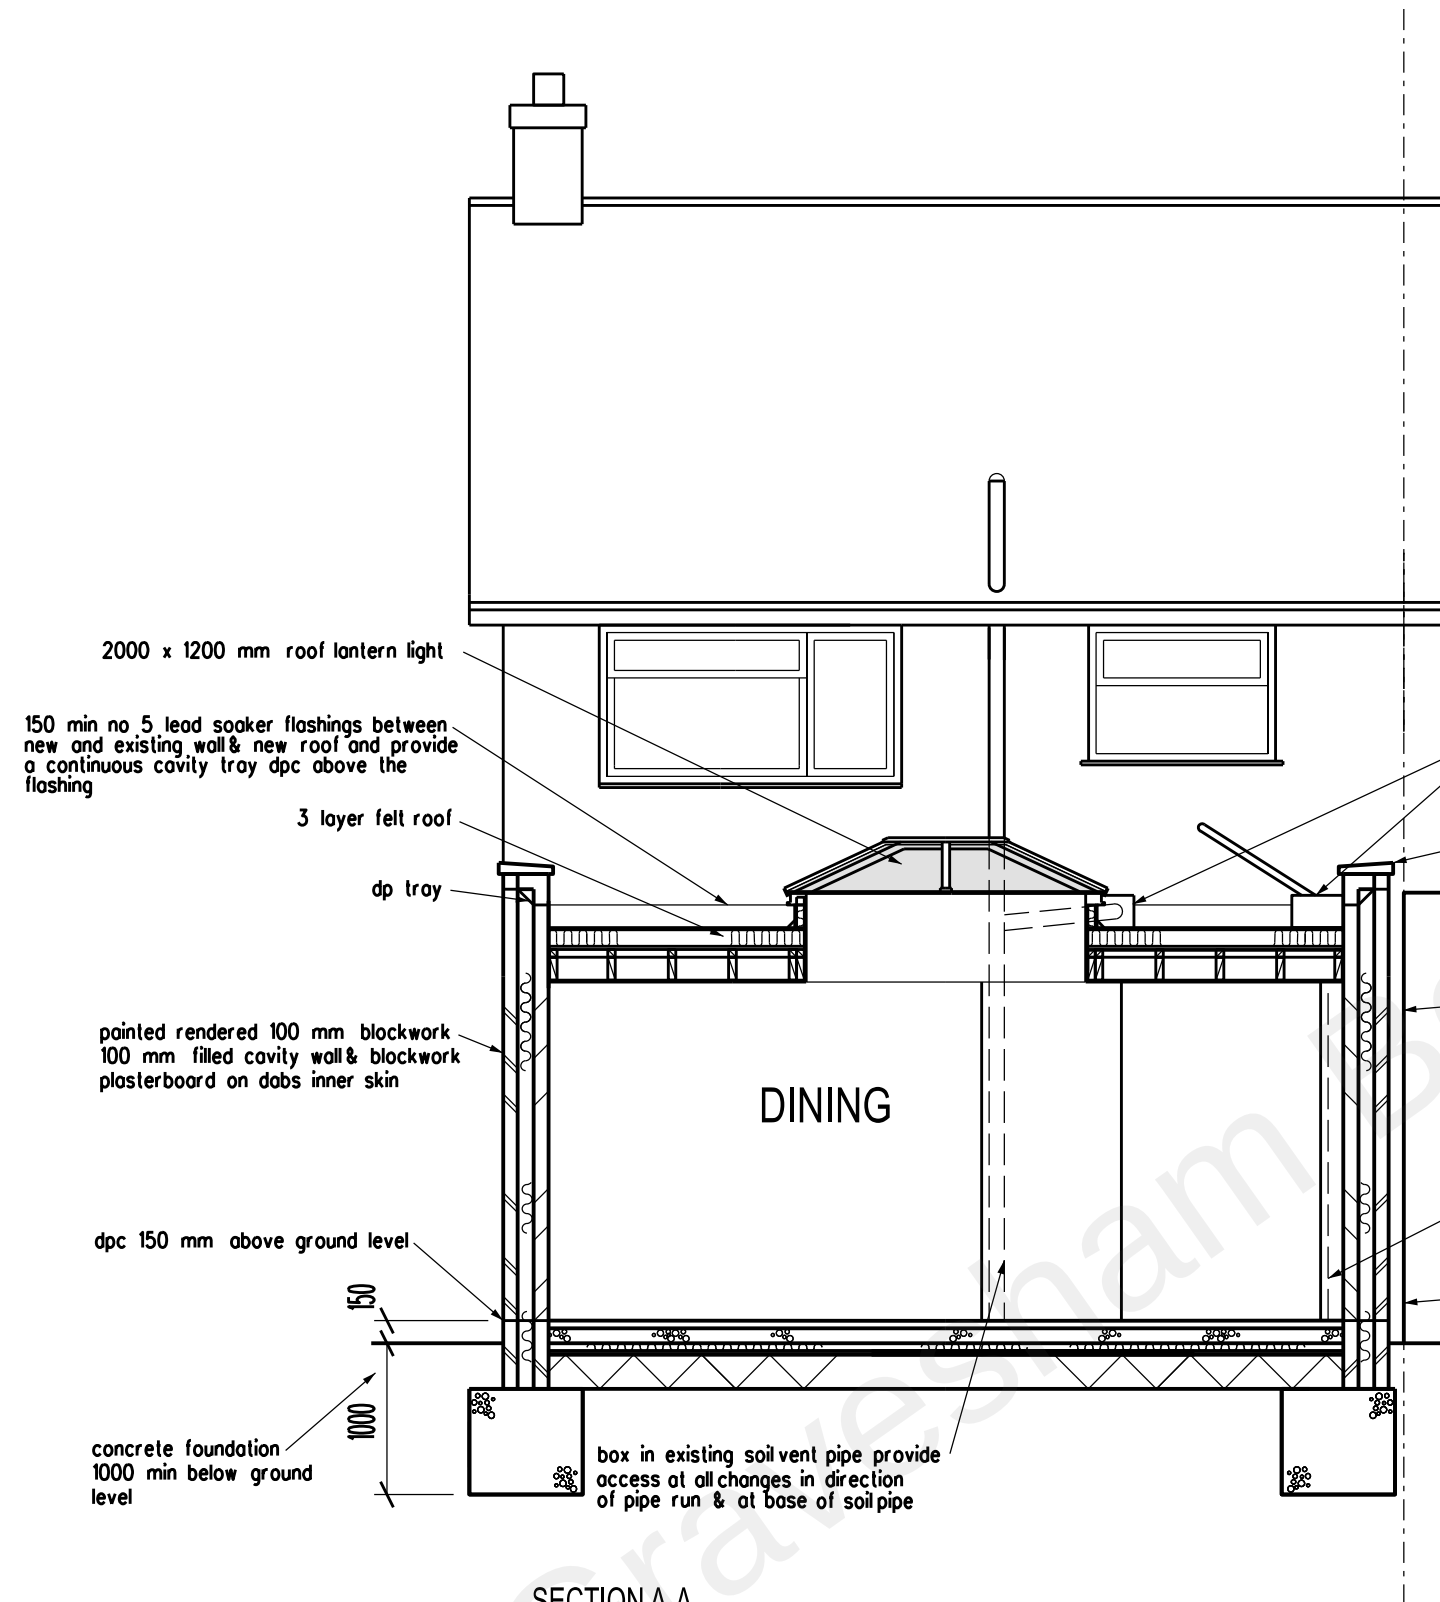

SECTION A-A

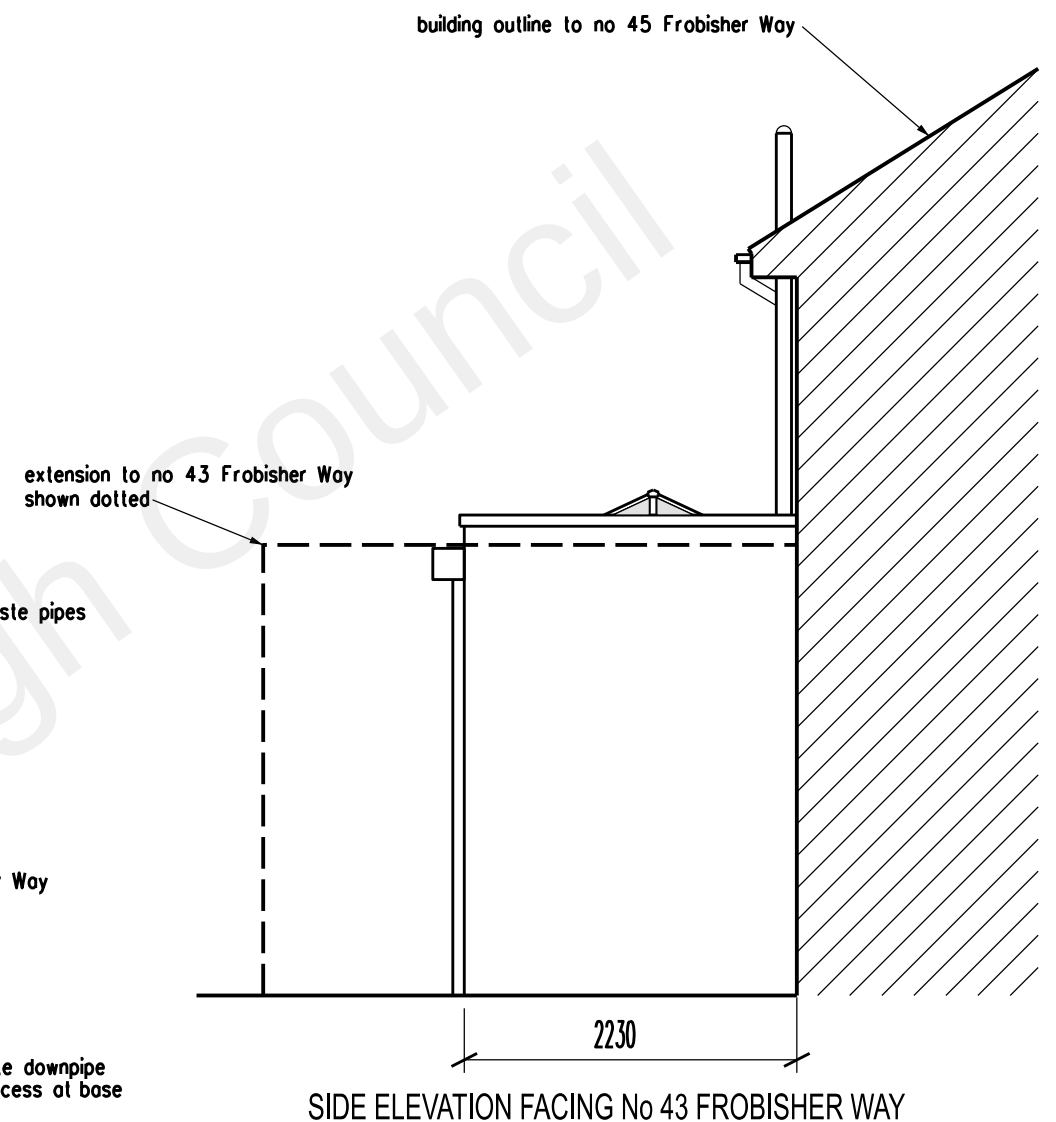

- box in weatherproof soil & waste pipes
- concrete coping
- extension to no 43 Frobisher Way
- remove gulley reposition waste downpipe as required box in provide access at base of pipe
- boundary to no 45 Frobisher Way

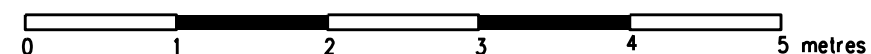

REVISION	DATE
ARCHITECT	
TA ARCHITECTS 11 JOYDENS WOOD ROAD BEXLEY KENT DA5 2HS Tel 07905 130591 ta140256@googlemail.com	
JOB	
PROPOSED SINGLE STOREY REAR & GARAGE EXTENSION AT 45 FROBISHER WAY GRAVESEND KENT DA12 4QY	
DRAWING	
SECTION A-A AND PROPOSED SIDE ELEVATION FACING No 43 FROBISHER WAY	
SCALE	DATE
1:50 AT A3	FEB 2023
DRAWING NO.	
HG/07	