


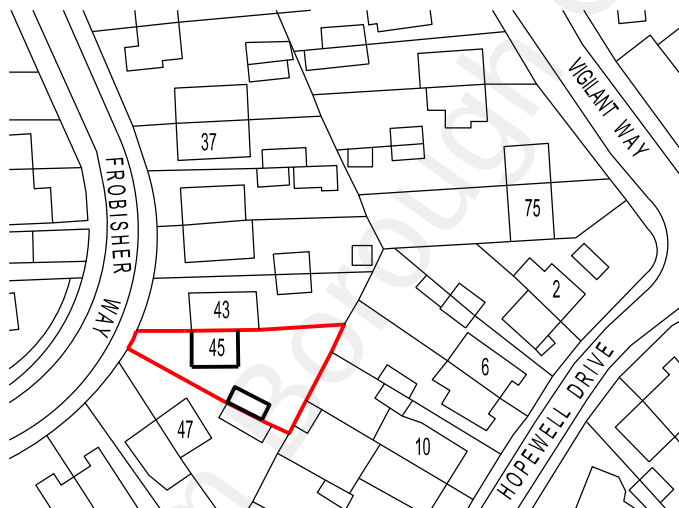

REVISION	DATE
----------	------

ARCHITECT TA ARCHITECTS 11 JOYDENS WOOD ROAD BEXLEY KENT DA5 2HS Tel 07905 130591 ta140256@googlemail.com
--

JOB PROPOSED SINGLE STOREY REAR & GARAGE EXTENSION AT 45 FROBISHER WAY GRAVESEND KENT DA12 4QY

DRAWING SITE LOCATION PLAN

SCALE 1:1250 AT A4	DATE FEB 2023
-------------------------------------	--------------------------------

DRAWING NO. HG/01
