


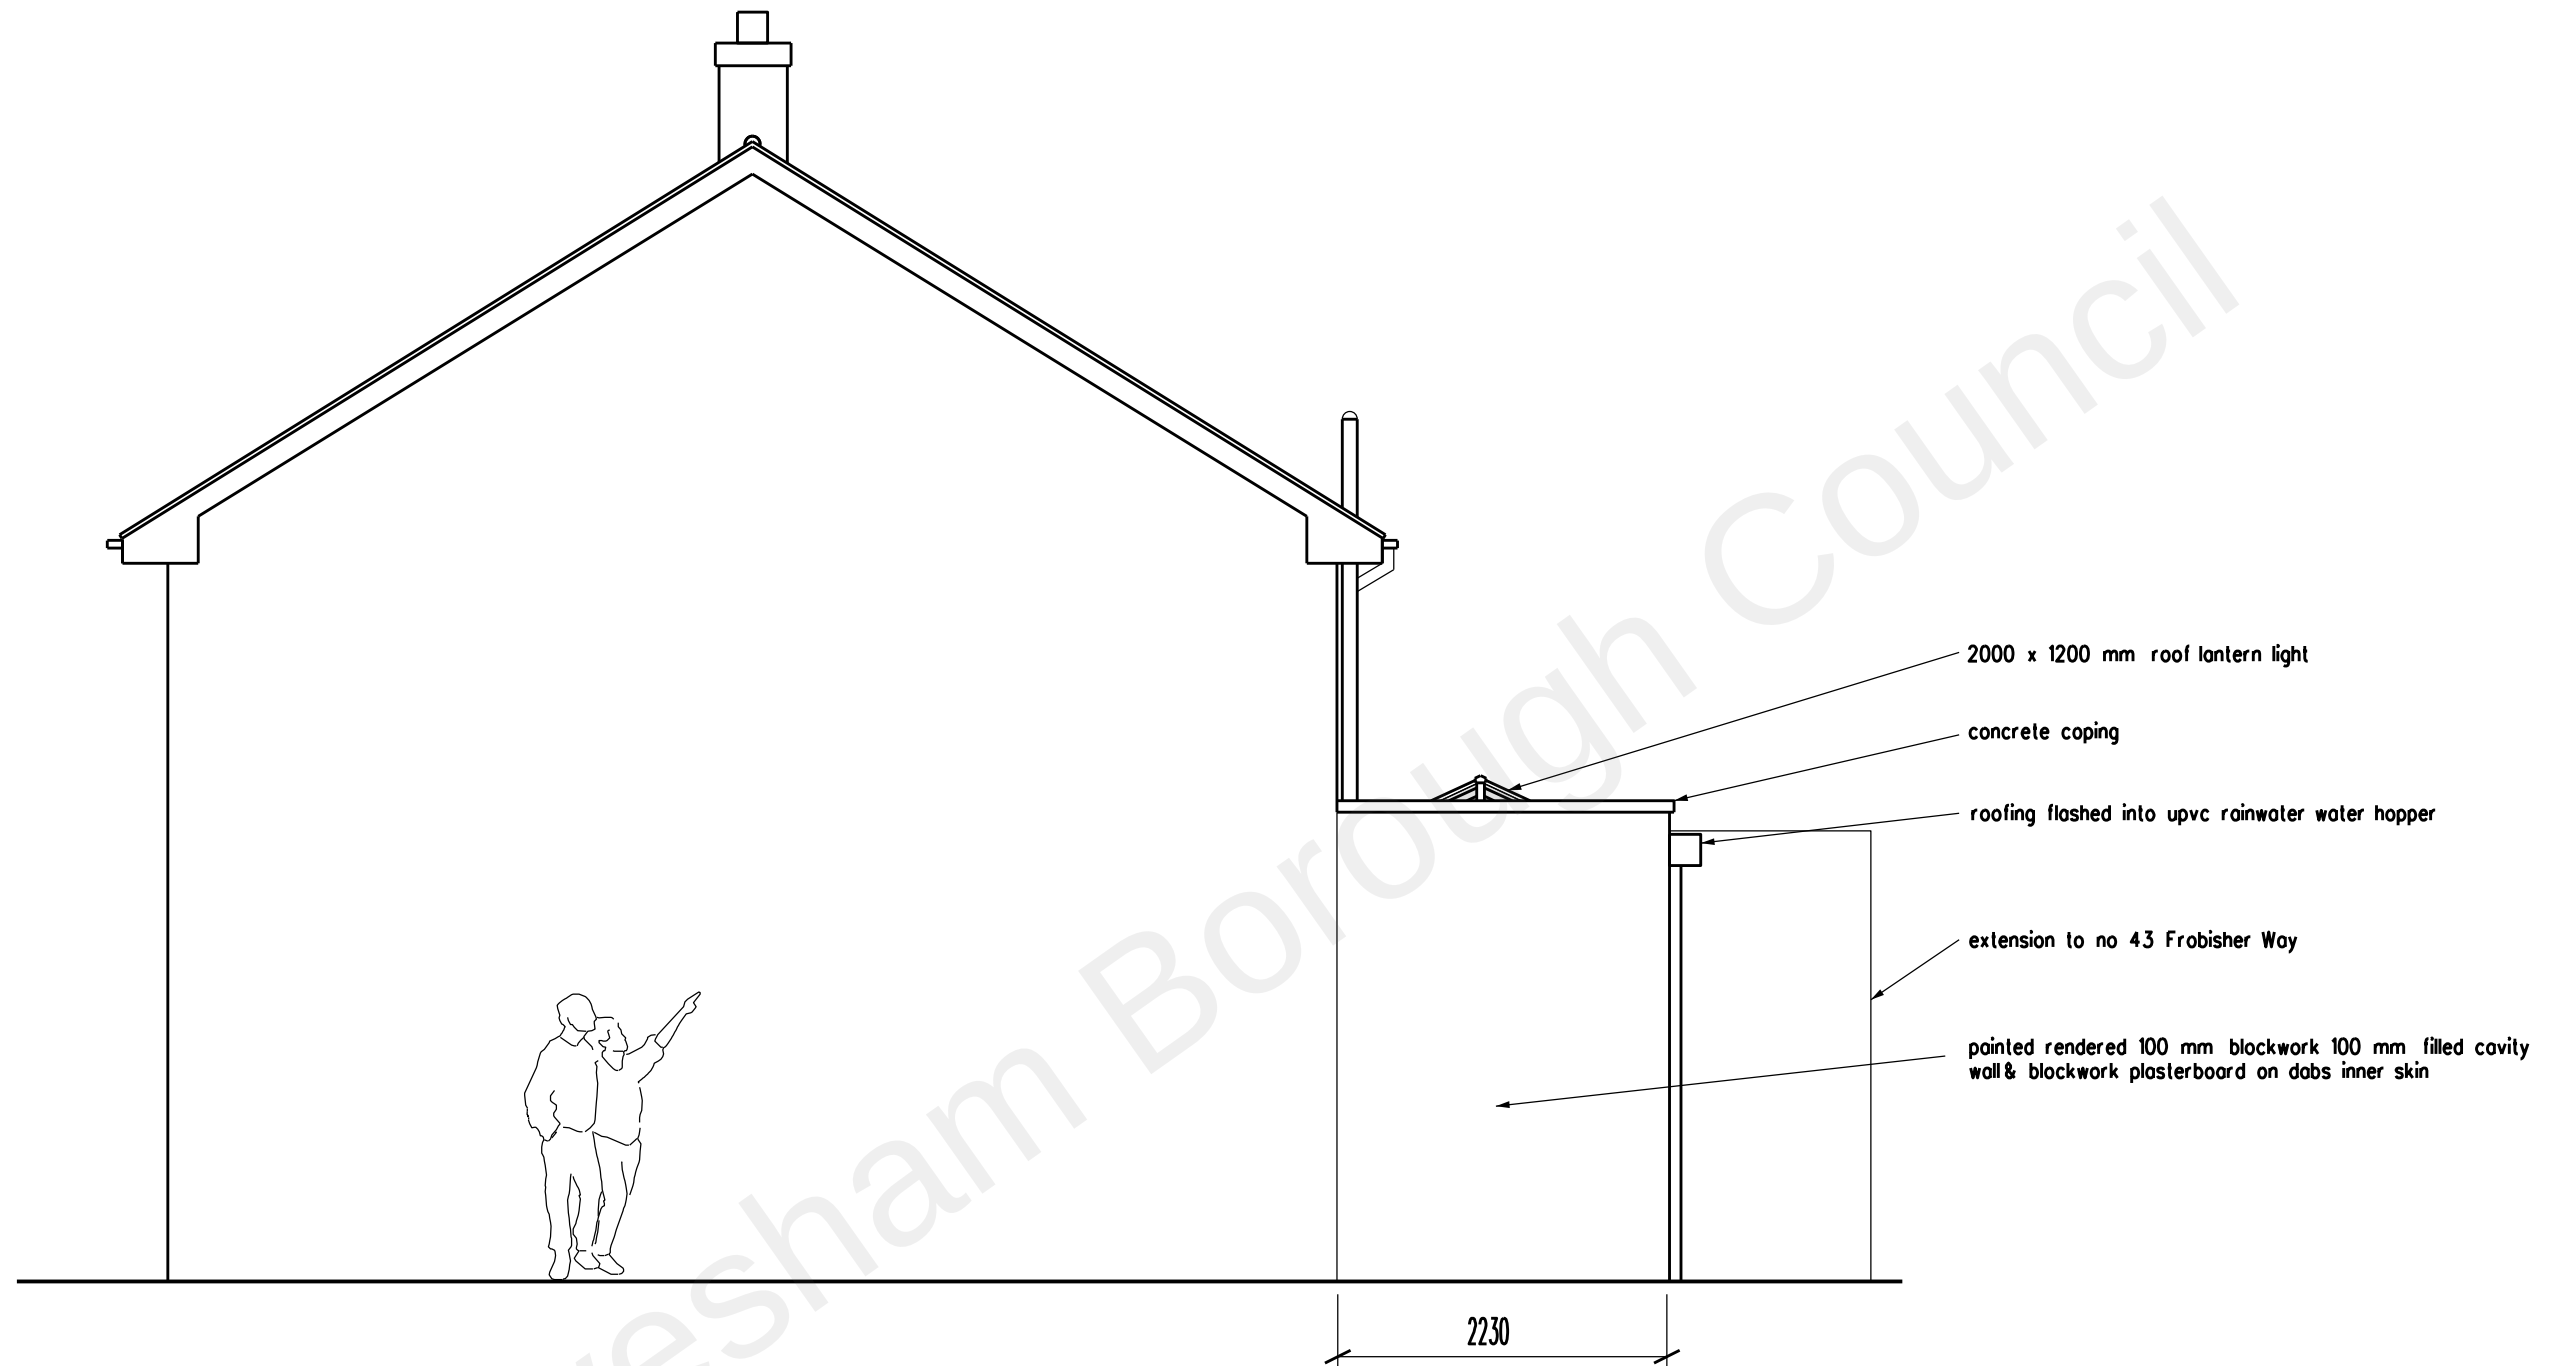

REVISION
ARCHITECT
TA ARCHITECTS
11 JOYDENS WOOD ROAD BEXLEY
KENT DA5 2HS Tel 07905 130591
ta140256@googlemail.com

JOB
PROPOSED SINGLE STOREY
REAR & GARAGE EXTENSION AT
45 FROBISHER WAY
GRAVESEND KENT DA12 4QY

DRAWING
PROPOSED SIDE ELEVATION
FACING No 47 FROBISHER WAY

SCALE
1:50 AT A3
DATE
FEB 2023

DRAWING NO.
HG/06