



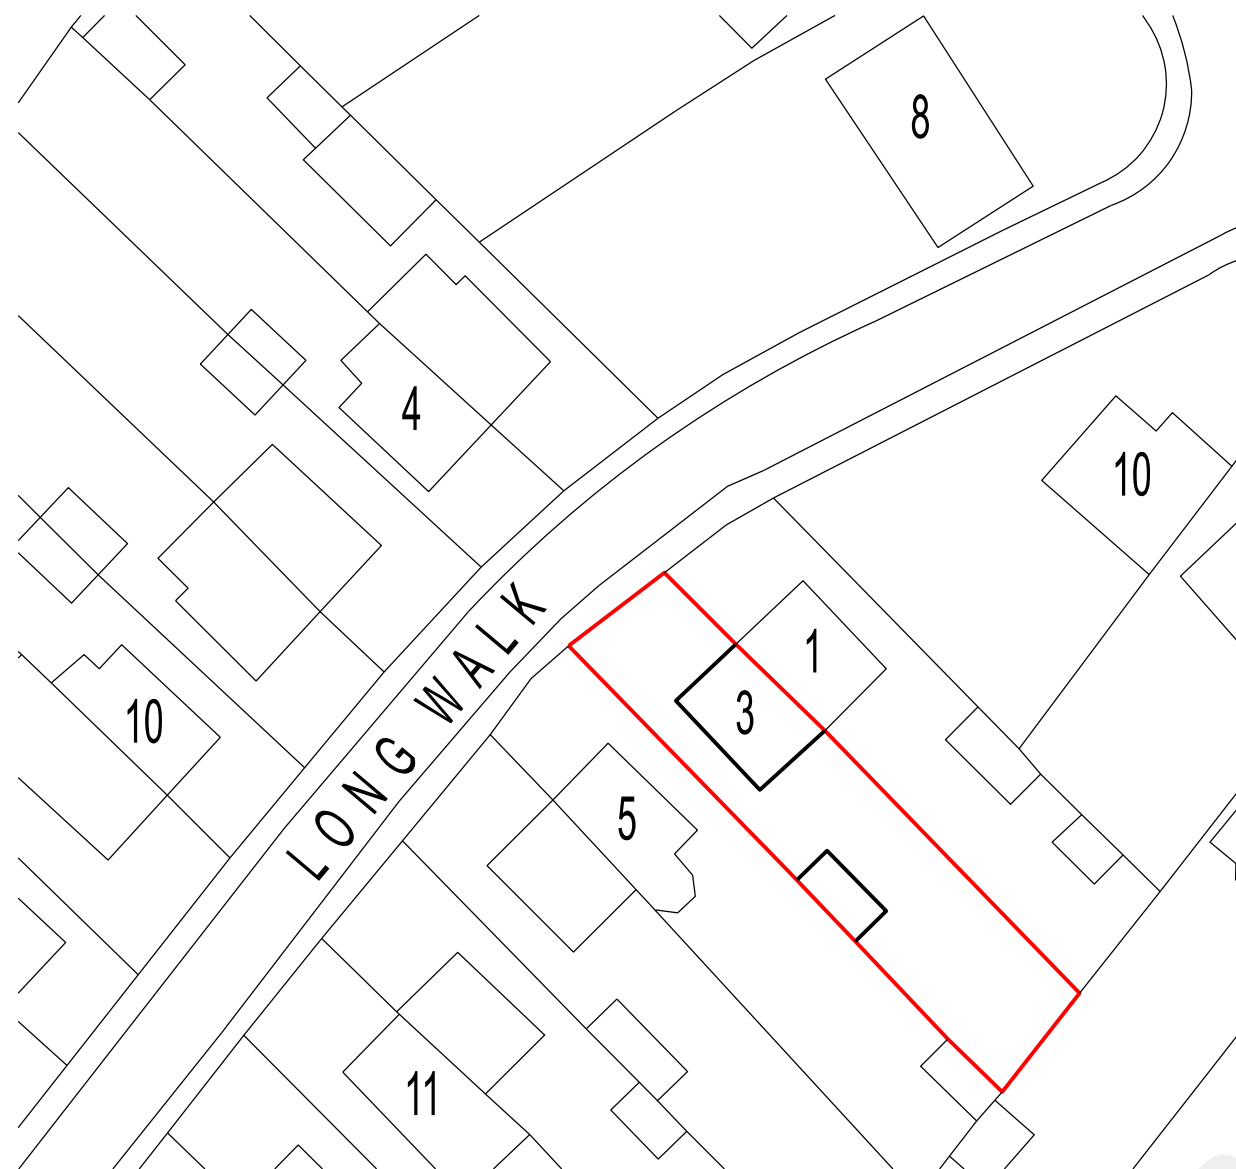

BLOCK PLAN scale 1:500


0 5 10 15 20 25 50 metres

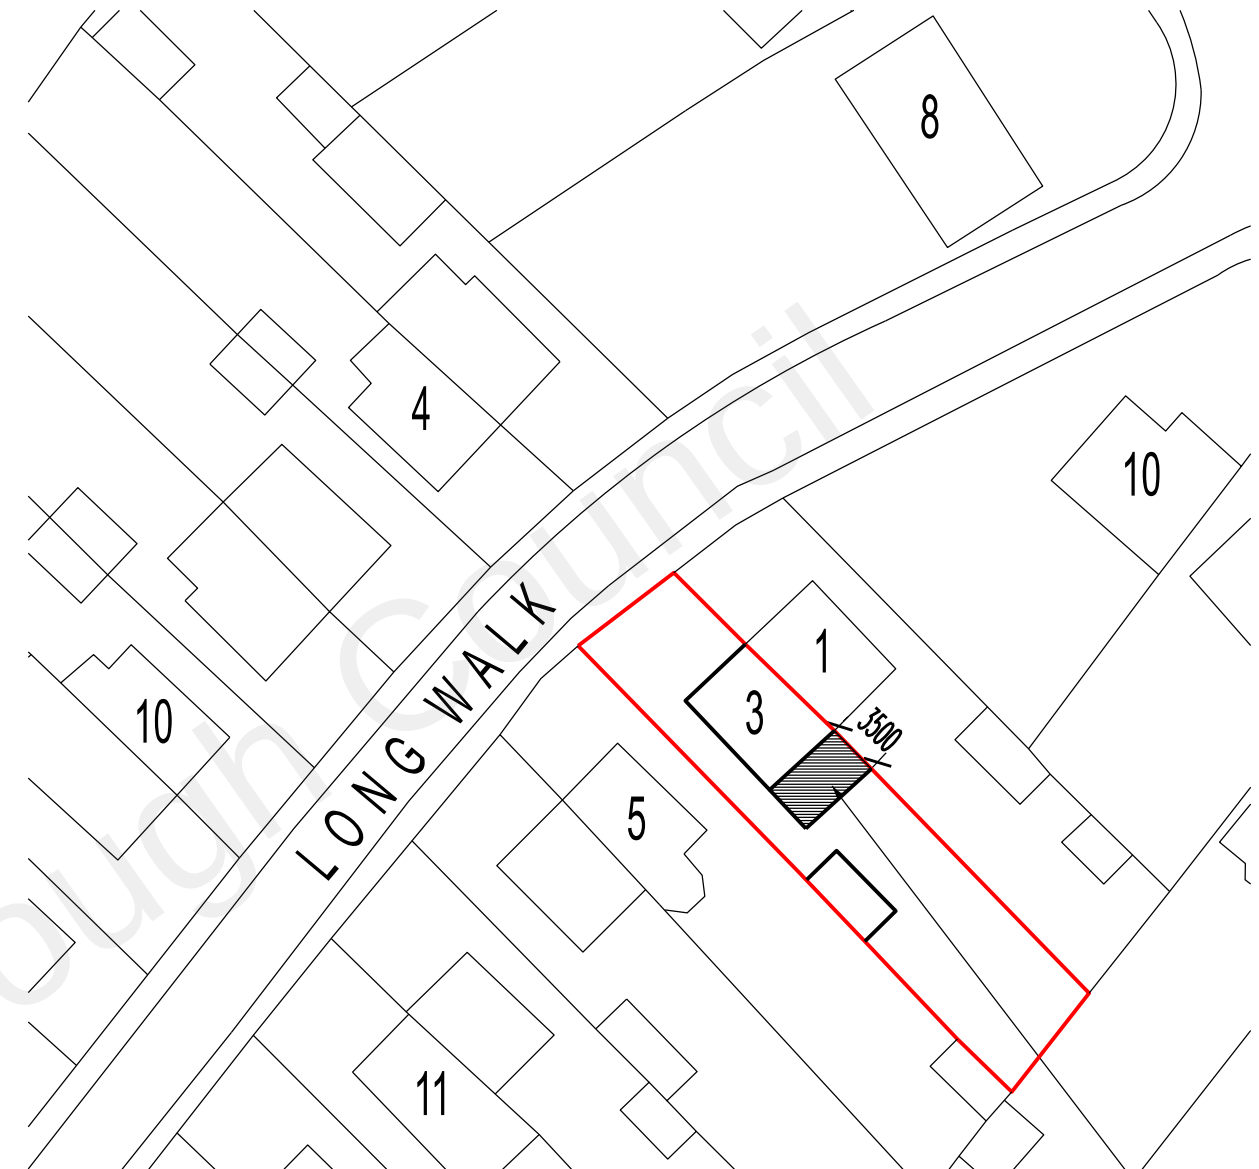

PROPOSED BLOCK PLAN scale 1:500

0 5 10 15 20 25 50 metres

proposed extension
shown hatched

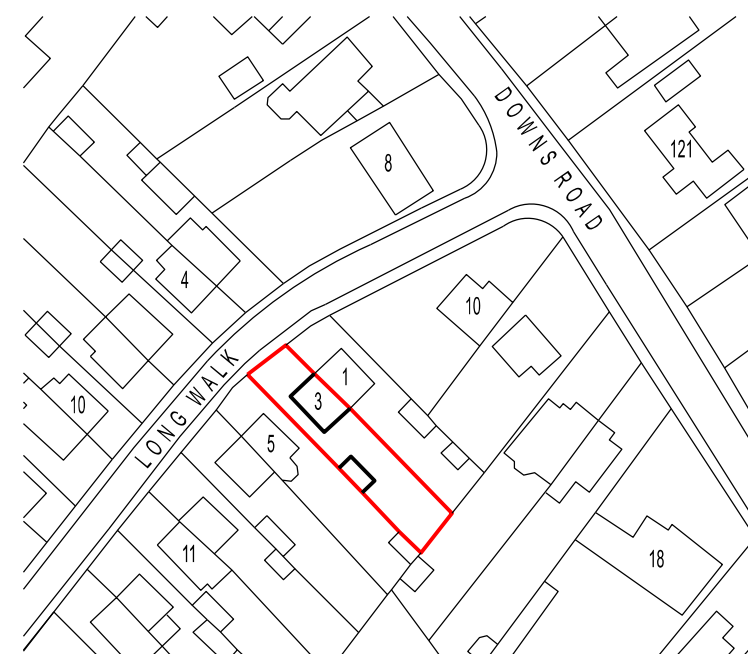

SITE LOCATION PLAN scale 1:1250

0 5 10 15 20 50 metres

REVISION	DATE
ARCHITECT	
TAARCHITECTS 11 JOYDENS WOOD ROAD BEXLEY KENT DA5 2HS Tel 07905 130591 ta140256@googlemail.com	
JOB	
PROPOSED SINGLE STOREY REAR EXTENSION AT 3 LONG WALK ISTEAD RISE KENT DA13 9HH	
DRAWING	
EXISTING SITE LOCATION BLOCK PLANS & PROPOSED BLOCK PLAN	
SCALE	DATE
1:500 & 1250 AT A3	OCT 2021
DRAWING NO.	
LW/01	