


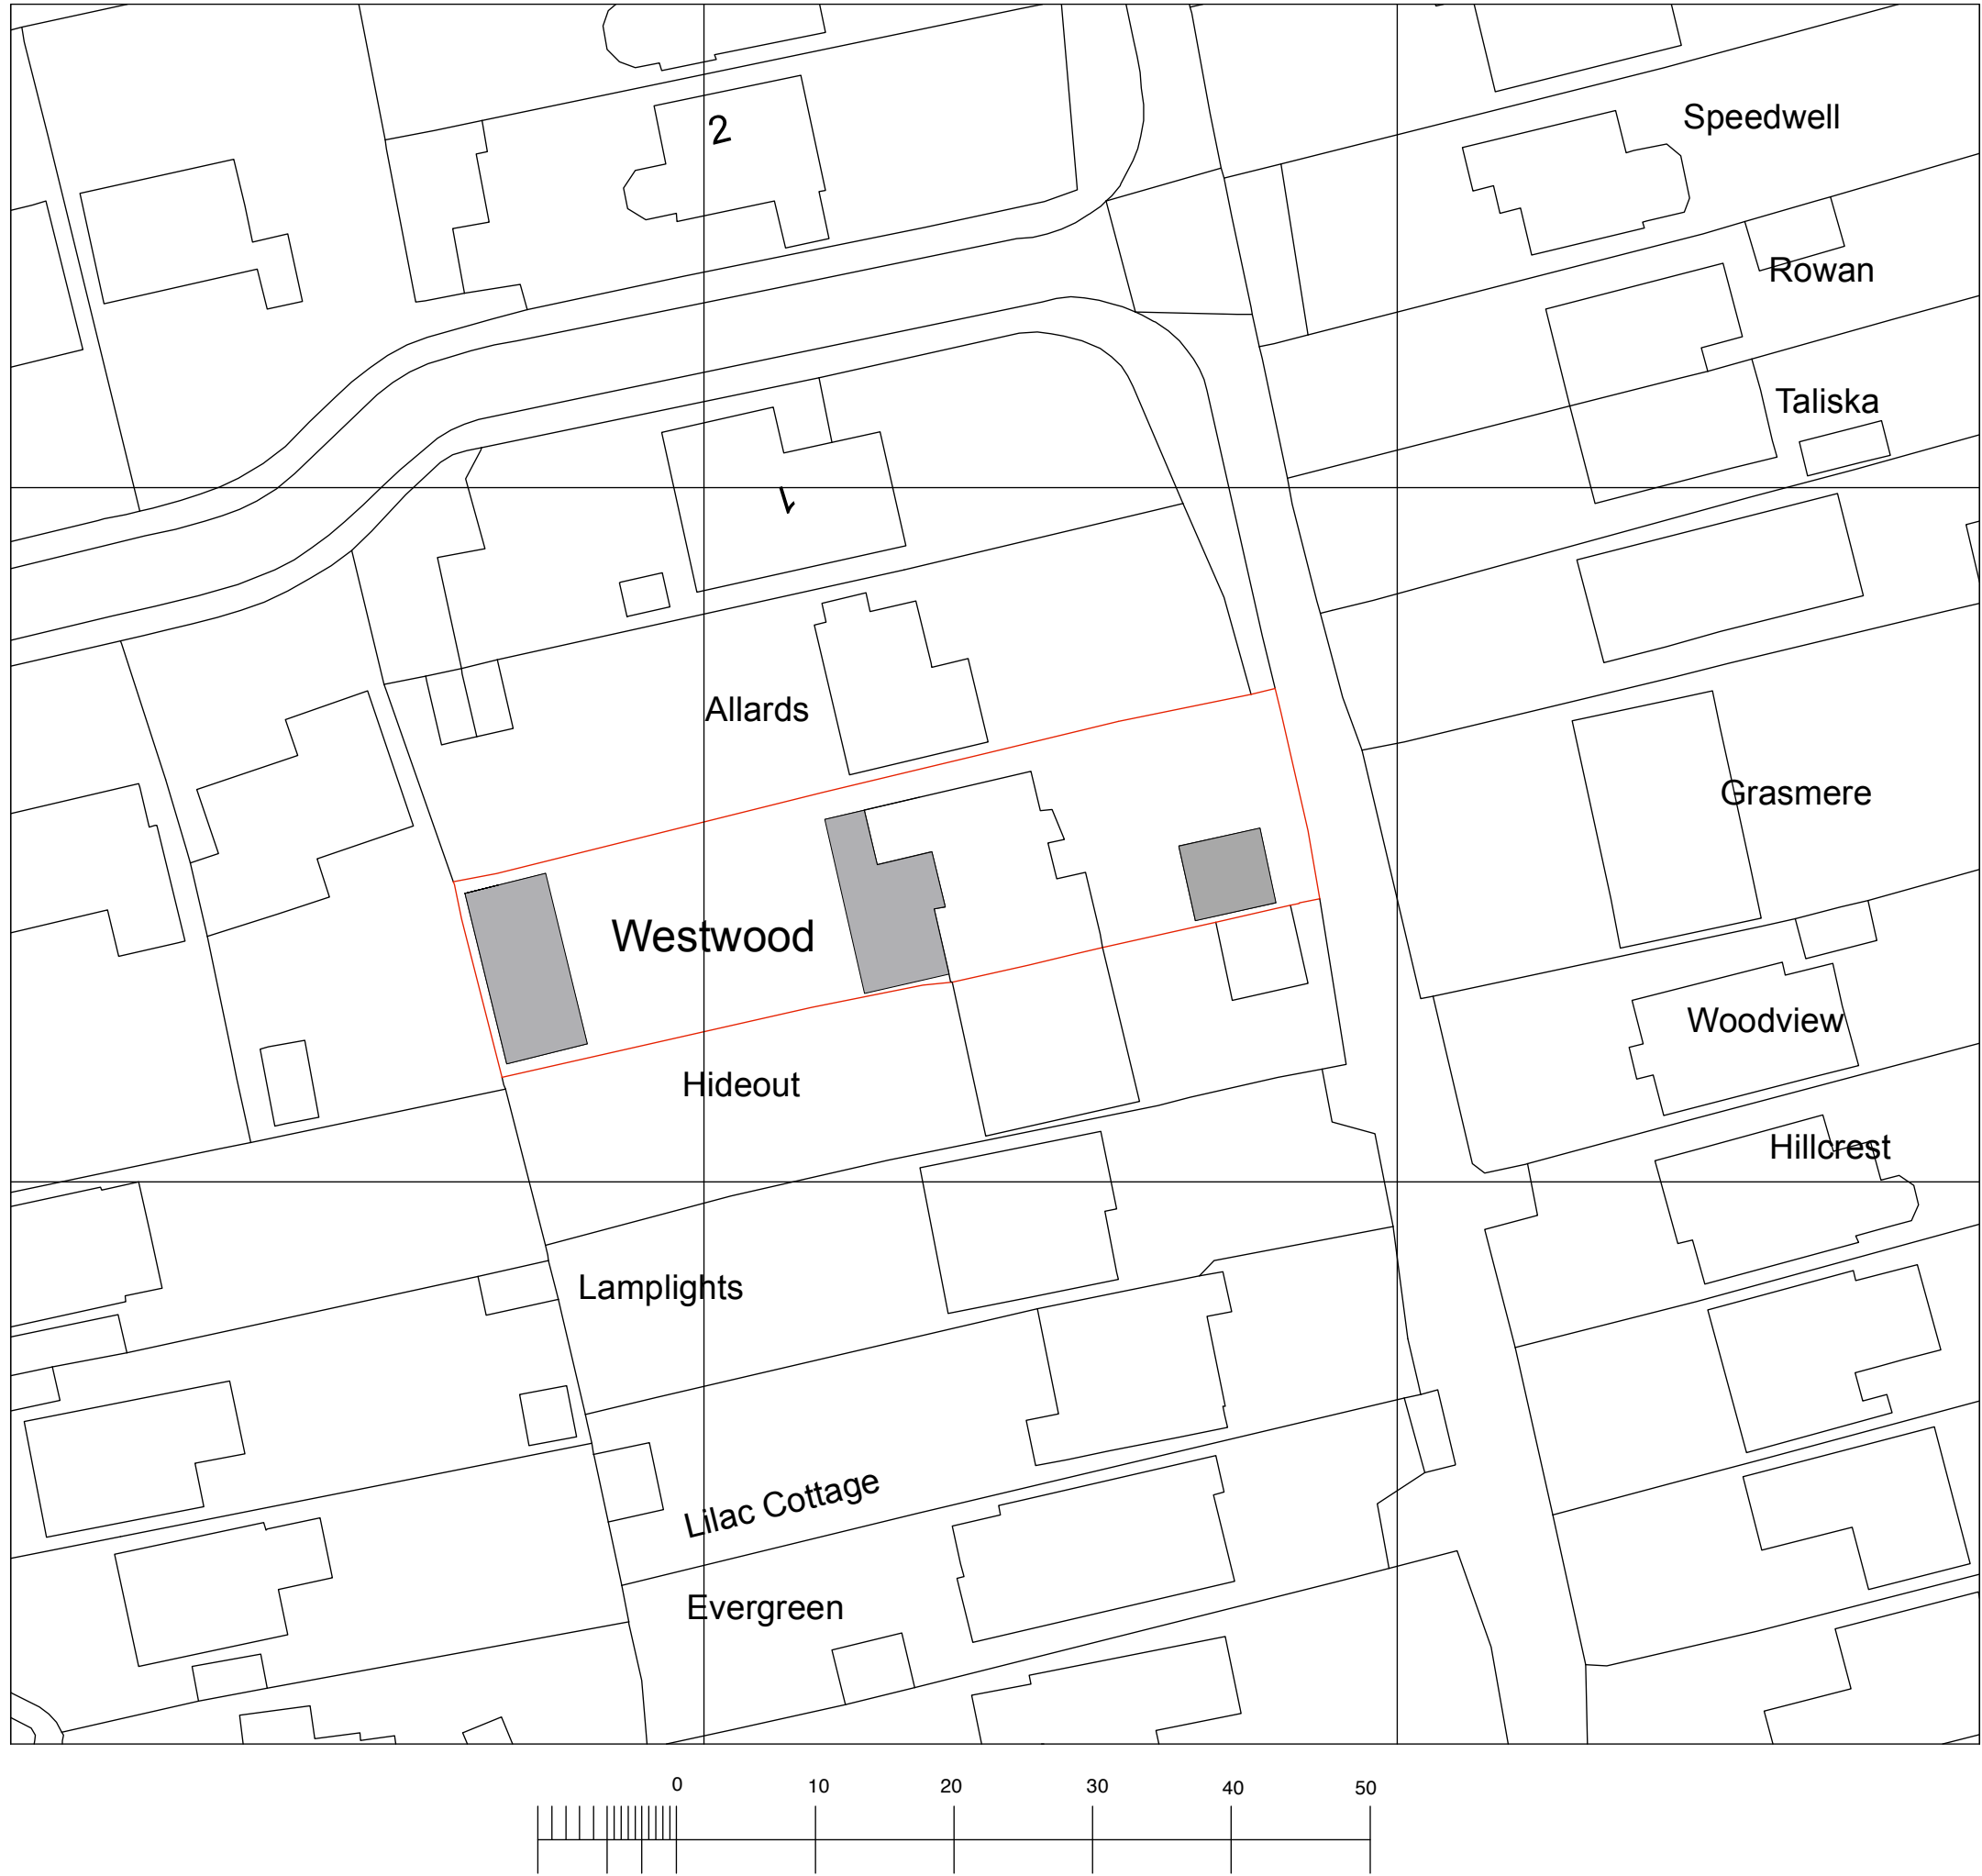

NOTES

Contractor to check all dimensions and levels on site prior to commencement of work on site.

Any discrepancies or variation are to be notified to MJM before affected work commences.

This drawing and copyrights therein are the property of MJM unless otherwise stated and may not be used or reproduced without his consent.

Rev	Description	Date
A	AMENDMENT TO LOCATION OF DOUBLE GARAGE	JULY 2024

Title:

SITE BLOCK PLAN
WESTWOOD
WHITE POST LANE
CULVERSTONE, KENT
DA13 0TW

Scale: 1:500 Date: JAN 2024 Drawn: MJM

WES/278/02	Rev A
------------	----------